


View east from open field

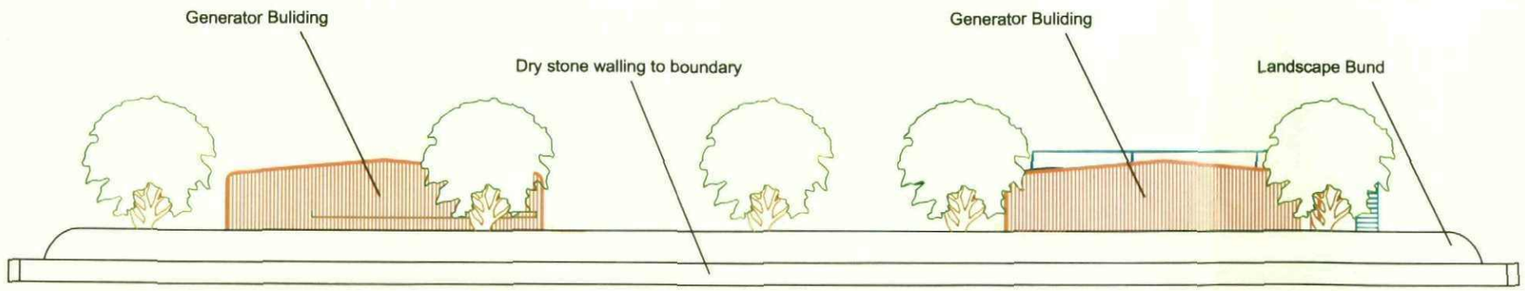

View North from open field

GreenFrog Power Limited

GreenFrog Power Ltd
Unit 4 Trillennium
Gorsey Lane
Coleshill
Birmingham
B46 1JU

Tel: 0845 0044739

Design ○
Planning ●
Tender ○
Construction ○

Rev	Ammendment	Date

Site : GreenFrog, Tofts Lane, Hunshelf

Dwg Title : Street Scene

Date : May 2010 Scale: 1:250 at A3

Drawn by : SAD

Drawing No: HUNS/06

Revision: