


HORSE CHESTNUT
REMOVED

cypress hedge removed

copper beech
retained

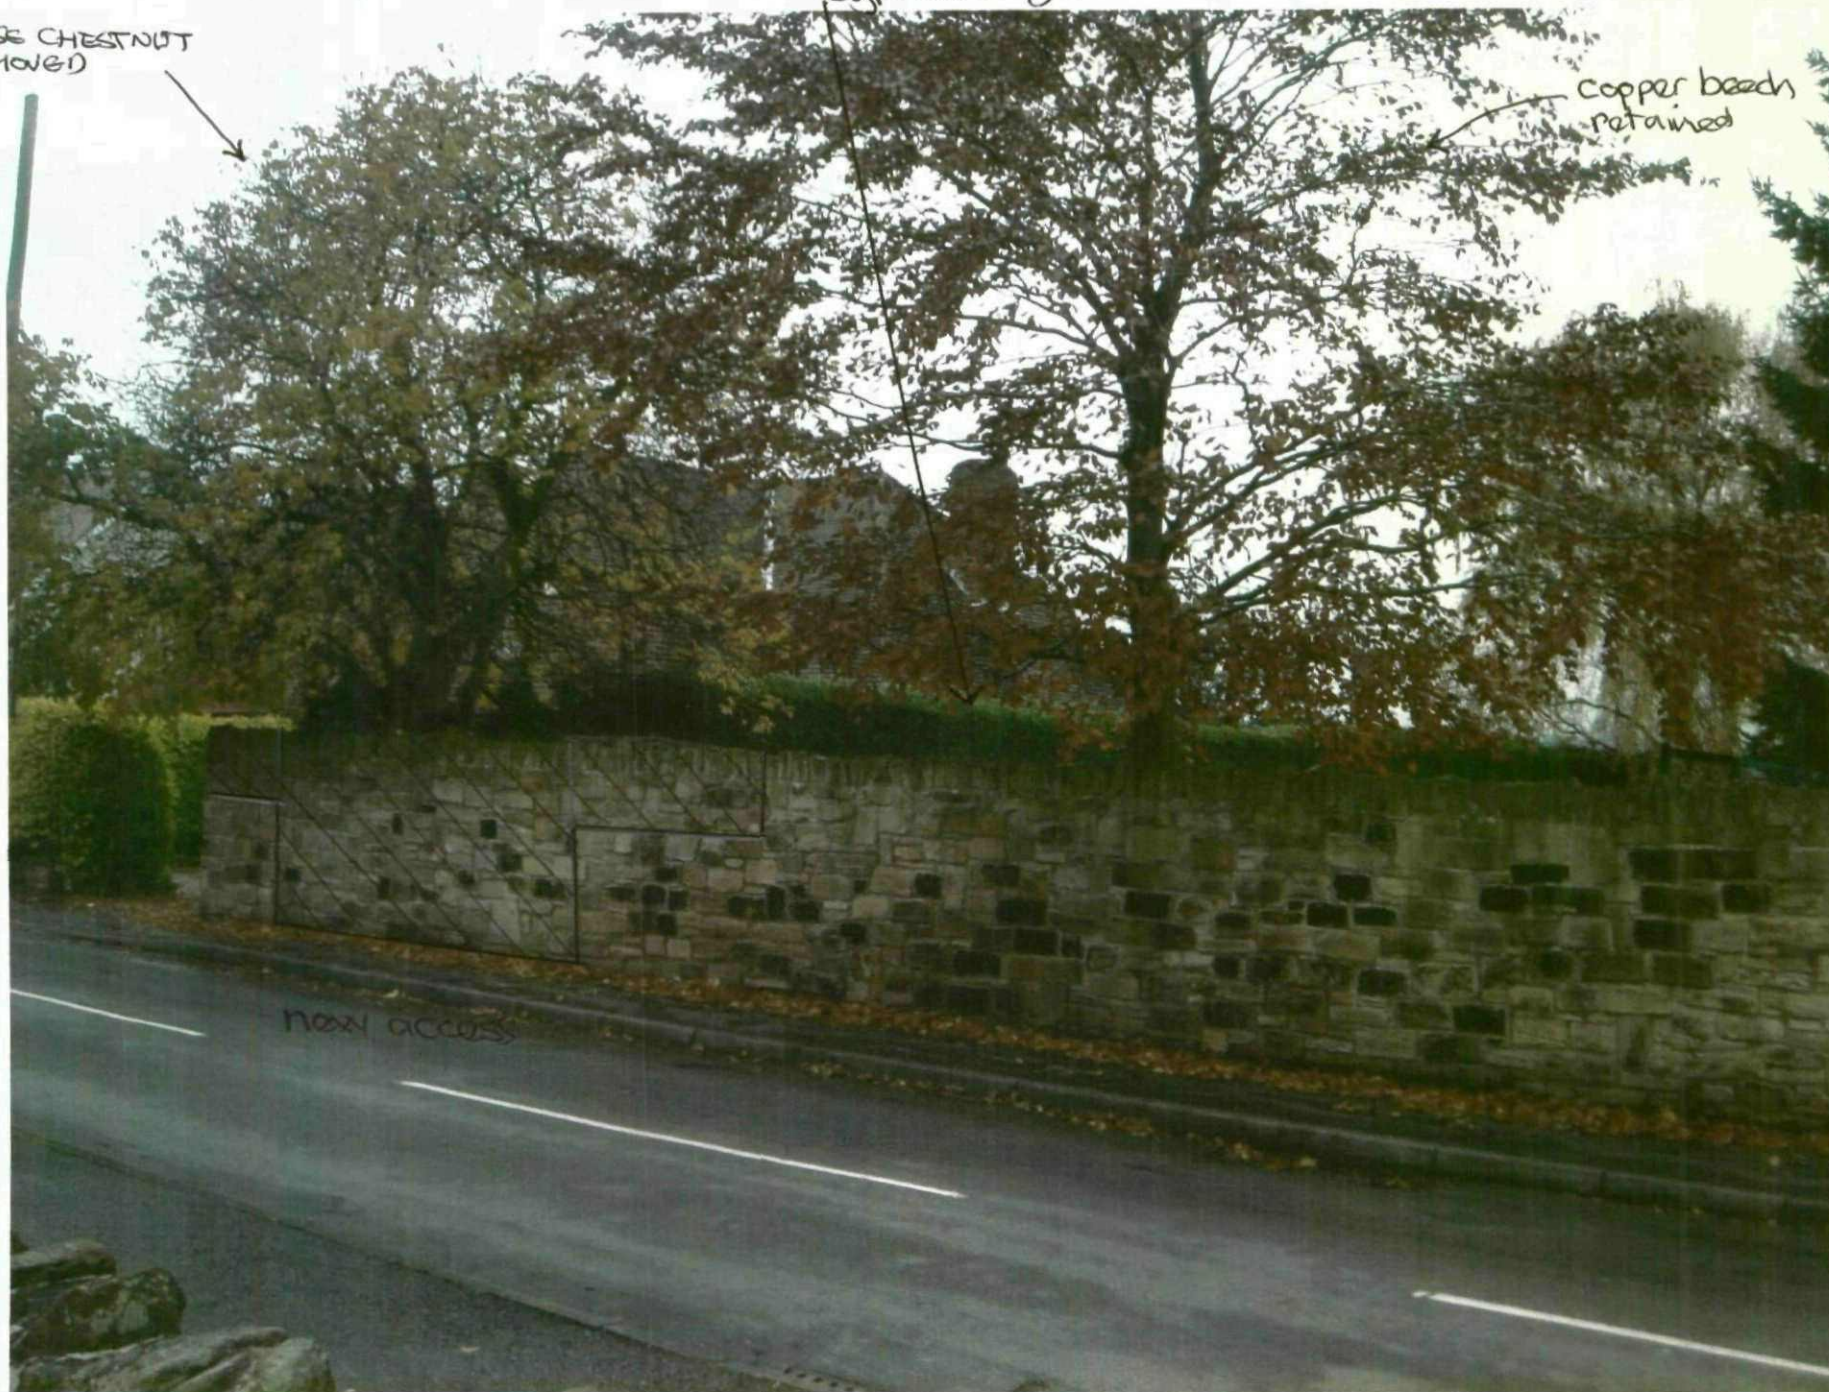

SITE FRONTAGE