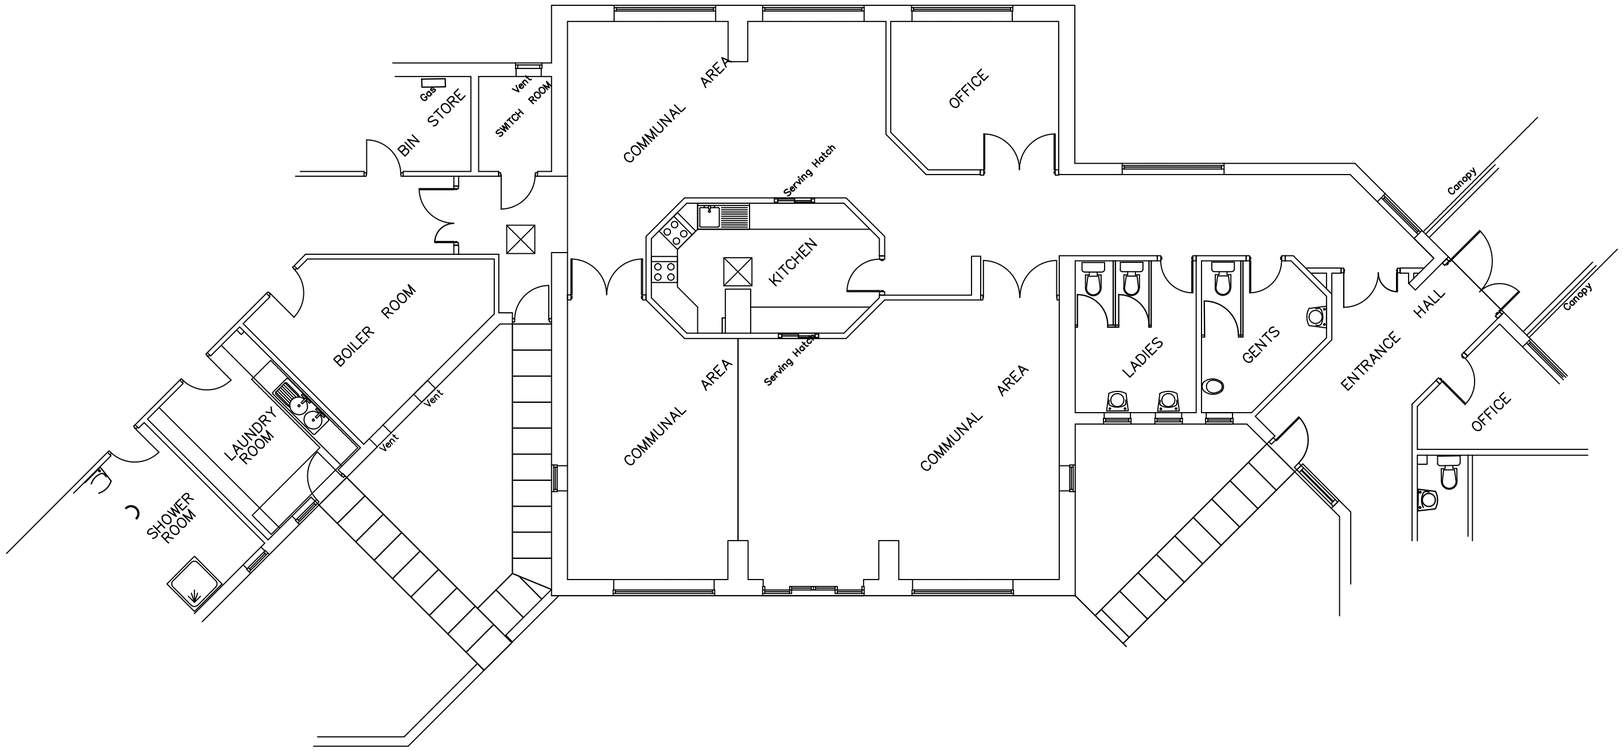


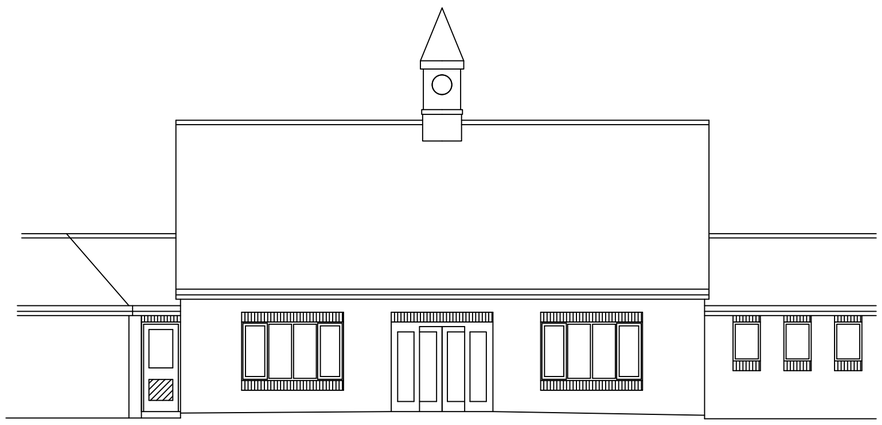

RESPONSIBILITY IS NOT ACCEPTED FOR OTHERS SCALING DIRECTLY FROM THIS DRAWING. DO NOT SCALE FROM THIS DRAWING, USE WRITTEN DIMENSIONS ONLY.

0mm 10 20 30 60mm

ORIGINAL SHEET SIZE A2

1:1

KEY PLAN

THIS DRAWING IS PRODUCED FOR USE IN THIS PROJECT ONLY AND MAY NOT BE USED FOR ANY OTHER PURPOSE. NPS PROPERTY CONSULTANTS LTD ACCEPT NO LIABILITY FOR THE USE OF THIS DRAWING OTHER THAN THE PURPOSE FOR WHICH IT WAS INTENDED IN CONNECTION WITH THIS PROJECT AS RECORDED IN THE 'PURPOSE FOR ISSUE' AND 'FILE STATUS CODE'.

THIS DRAWING MAY NOT BE REPRODUCED IN ANY FORM WITHOUT PRIOR WRITTEN AGREEMENT OF NPS PROPERTY CONSULTANTS LTD.

© CROWN COPYRIGHT AND DATABASE RIGHTS ---- ORDNANCE SURVEY LICENCE NUMBER 100022264

Notes:

FIRST ISSUE

| REV | DRAWN | DATE | CHECKED | DATE | APPROVED | DATE |
|---|---|---|---|---|---|---|
| P0 | | | | | | |

COMMENT

NPS Barnsley Ltd
Gateway Plaza, Sackville St, Barnsley, South Yorkshire, S70 2RD,
**Tel**: 01226 774605; **Email**: barnsley@nps.co.uk; **web:**www.nps.co.uk

CLIENT

Berneslai Homes

PROJECT

SAVILLE COURT
HOYLAND COMMON
HSG 4448

TITLE

EXISTING PLAN AND ELEVATIONS

| SCALES | DISCIPLINE | PROJECT NUMBER |
|---|---|---|
| 1:100 | ARCHITECT | 16-1-1099 |

| DRAWING NUMBER | REV CODE |
|---|---|
| NPS-DR-A-(20)- 020 | P1 |

| STATUS CODE | PURPOSE OF ISSUE | DRAWN BY |
|---|---|---|
| S2 | PLANNING APPROVAL | AB |



© COPYRIGHT NPS GROUP ----