Simon Elliott Associates


Planning & Development Consultants

Land Adjoining Spring Terrace, Cote Lane, Thurgoland.

Proposed Construction of Detached Dwellinghouse.

Drawing No. SEA/884/G/001

September 2022

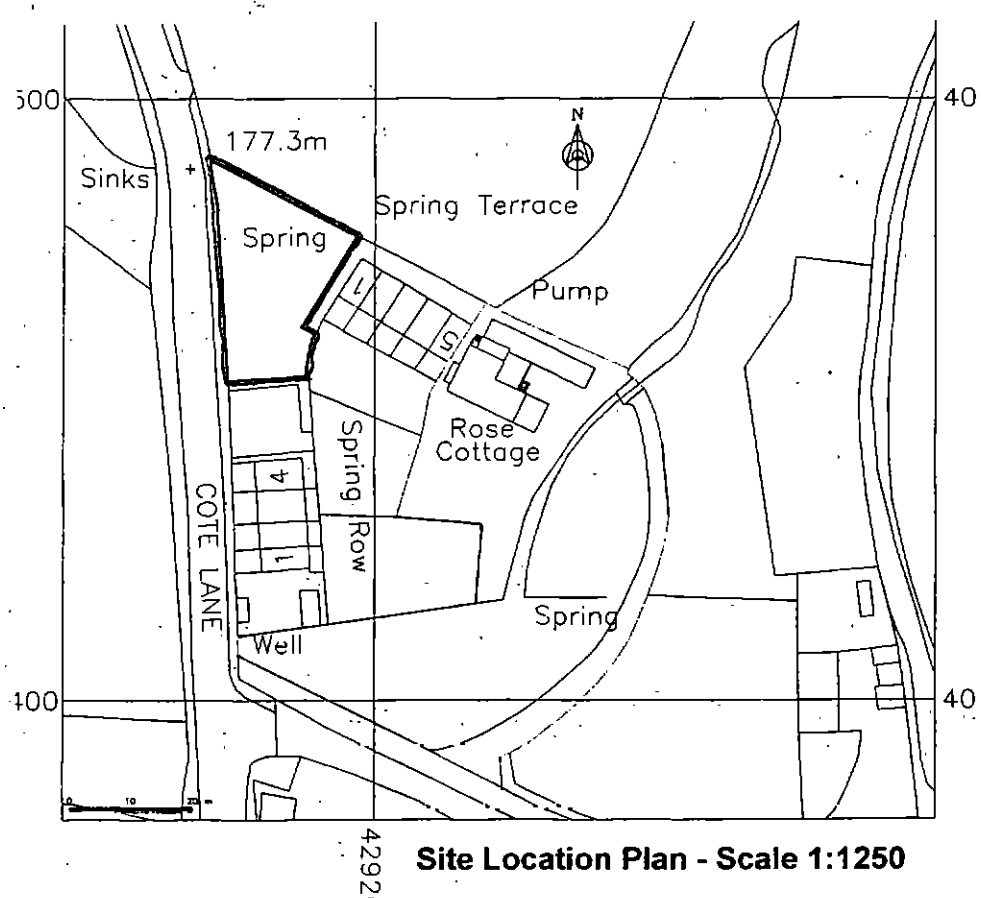

Site Location Plan - Scale 1:1250