
## 7. Site Plan

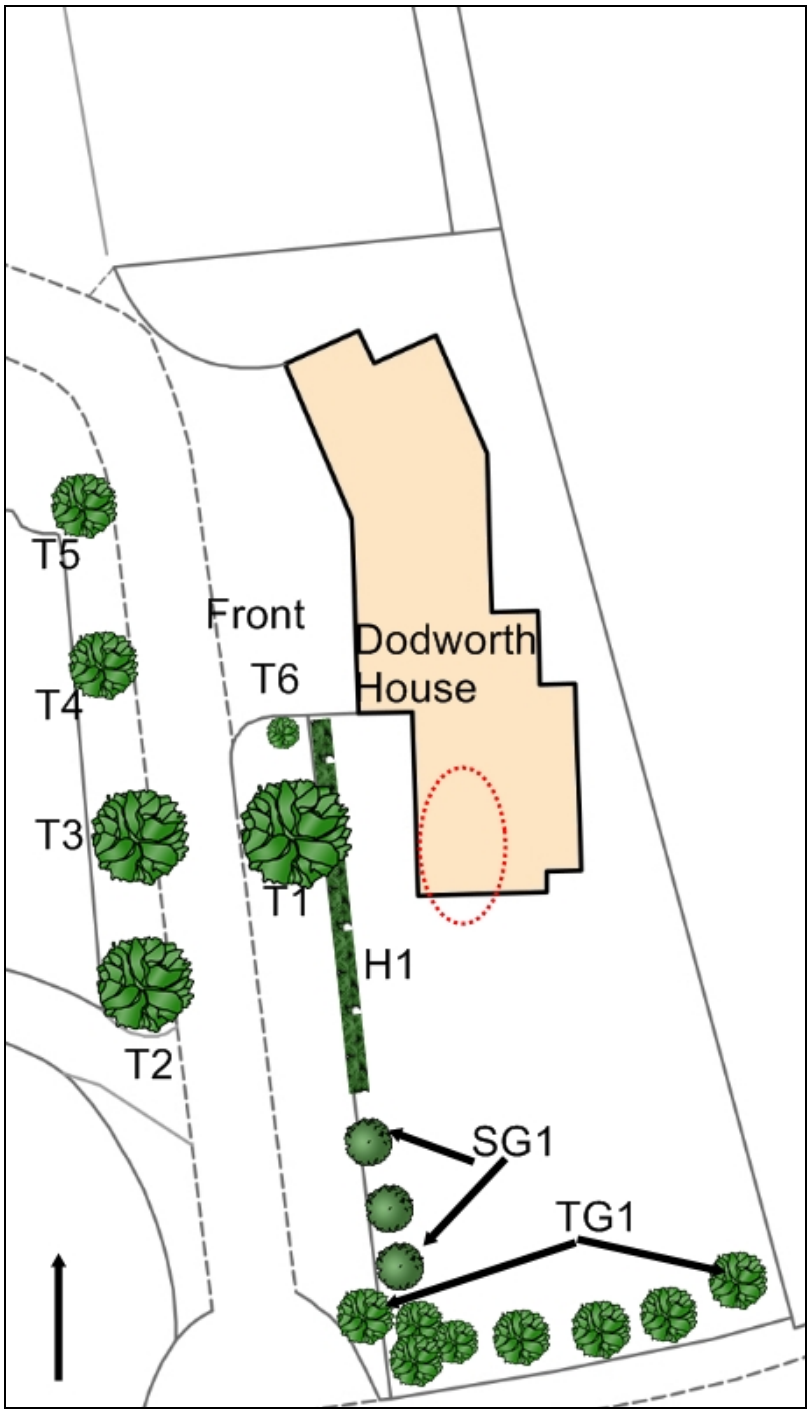


Please note that this plan is not to scale. OS Licence No. 100043218