


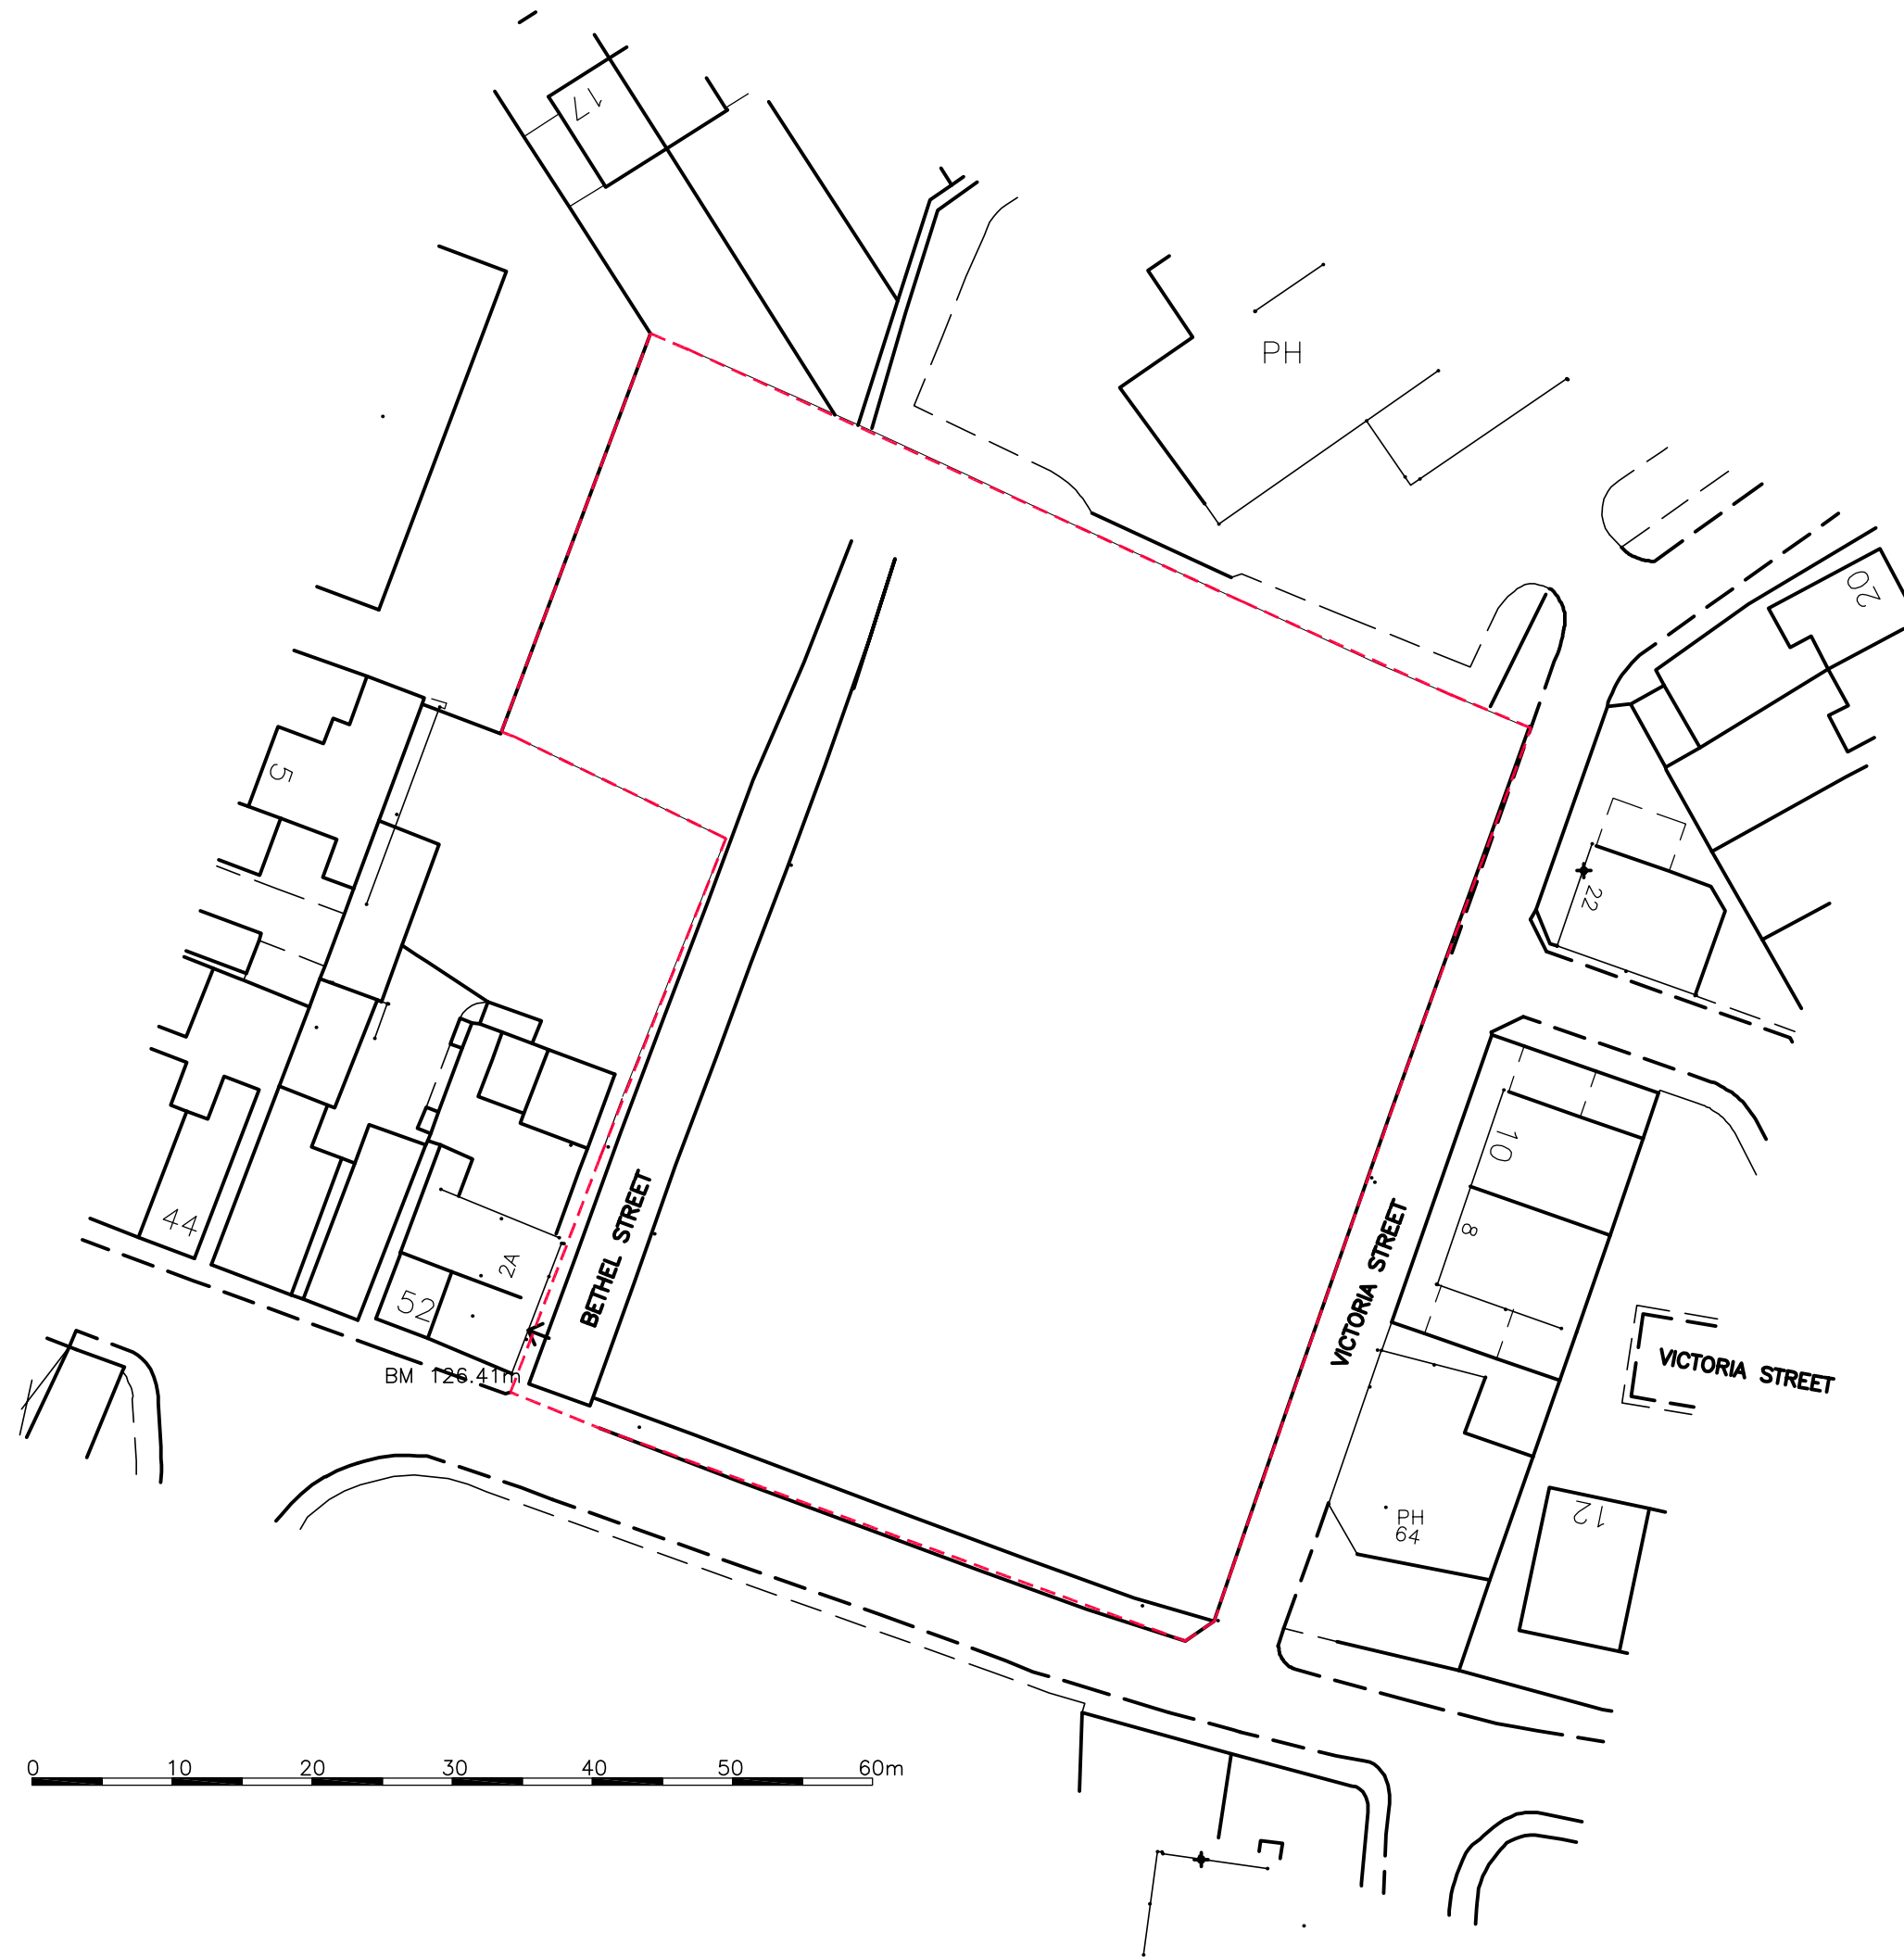

All work to be carried out in accordance with the requirements of the Building Regulations and the Water Authority Regulations currently in force.

Do not scale from this drawing. Architect to be notified of any discrepancies.

Verify relevant dimensions on site before commencing work or preparing shop drawings.

This drawing is copyright.

REV	DATE	AMENDMENT



LANGTRY-LANGTON
ARCHITECTS

T. +44 (0)1274 498226
F. +44 (0)1274 548416
E. enquires@langtry-langton.co.uk

8 Oak Mount
Bradford
West Yorkshire
BD8 7BD

PROJECT

**PROPOSED EXTRA CARE
DEVELOPMENT
BETHEL ST. HOYLAND
for BRAMALL CONSTRUCTION**

DRAWING TITLE

LOCATION PLAN

PROJECT NO.	DRAWING NO.	REVISION
08005	• LP •	•
STATUS	PRELIMINARY	
SCALE @ A3	1:500	DATE JAN 08 DRAWN NLL