

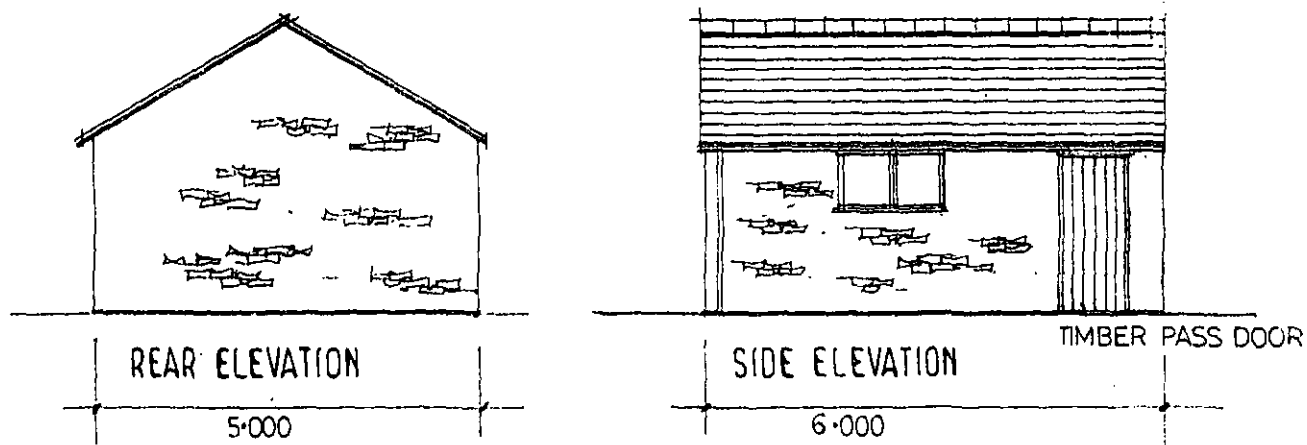


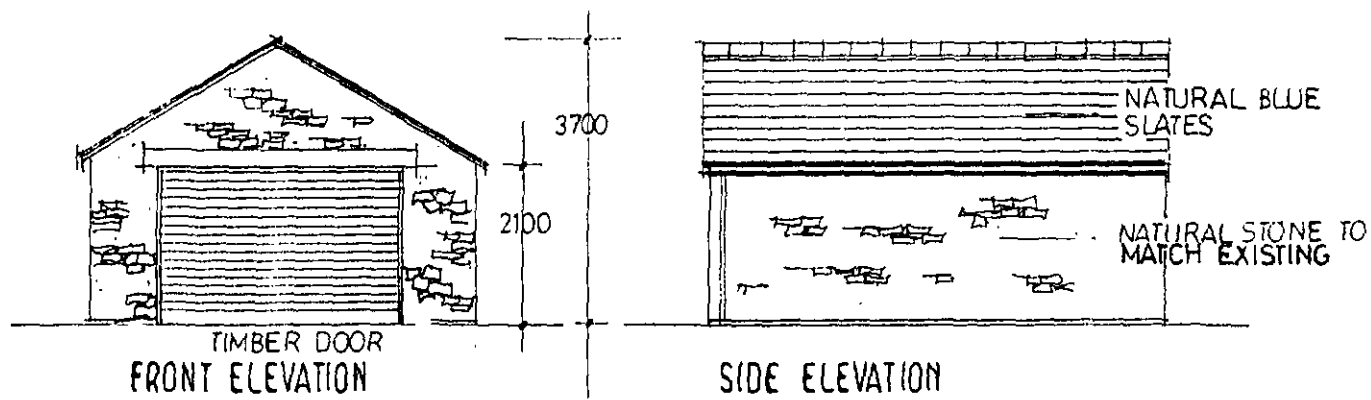

Nº 5 KENDALL GREEN
WORSBROUGH
S 70 6TT.


DETACHED GARAGE
SCALE 1:100

Millé
design

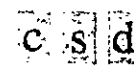

R. Harris F.C.S.D.
M. E. Harris B.A.hons
design & construction

Architectural planning,
building & interiors
tel: & fax:
0114 2886929

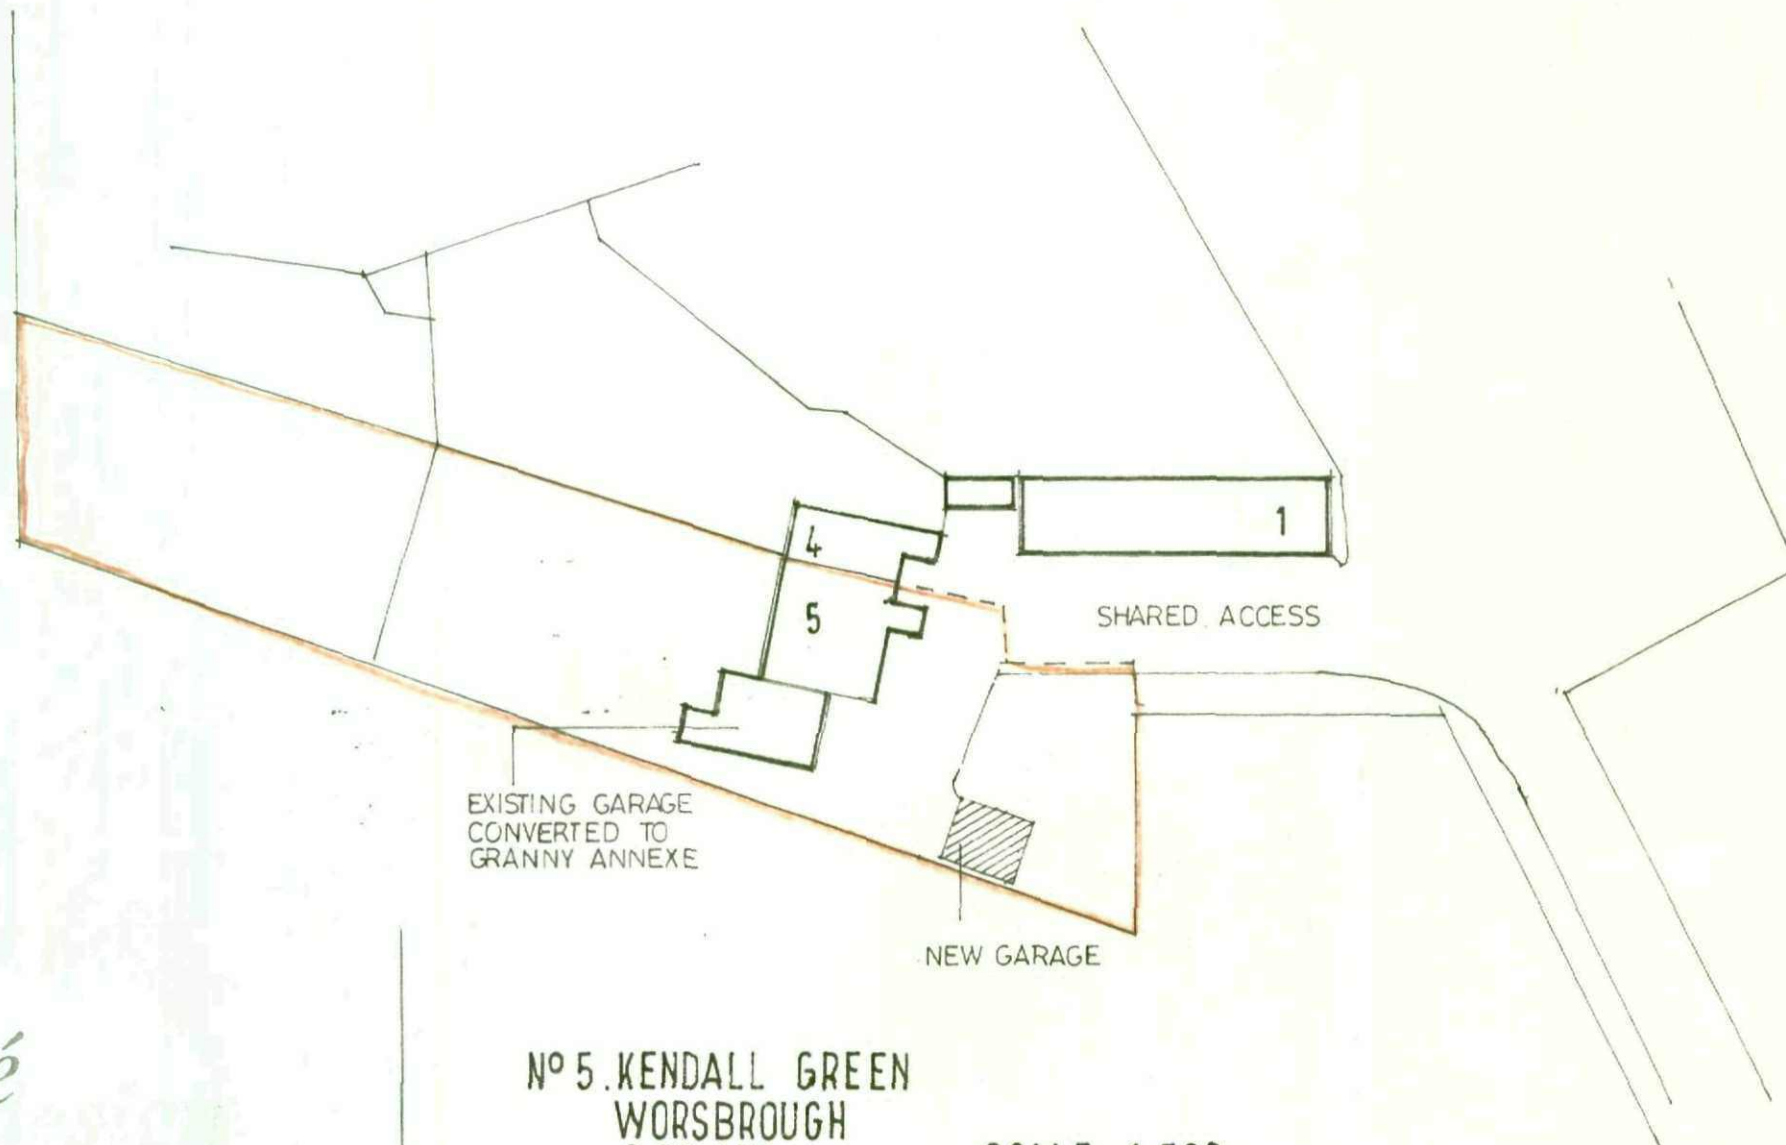

Millé

NO 5, KENDALL GREEN
WORSBROUGH
S 70 6 TT

SCALE 1:500

c s d

R. Harris F.C.S.D.
M. E. Harris B.A.hons
design & construction

Architectural planning,
building & interiors
tel; & fax:
0114 2886929