




Street view showing totem - ground level below pavement level

Legend

Fastned Lease Boundary

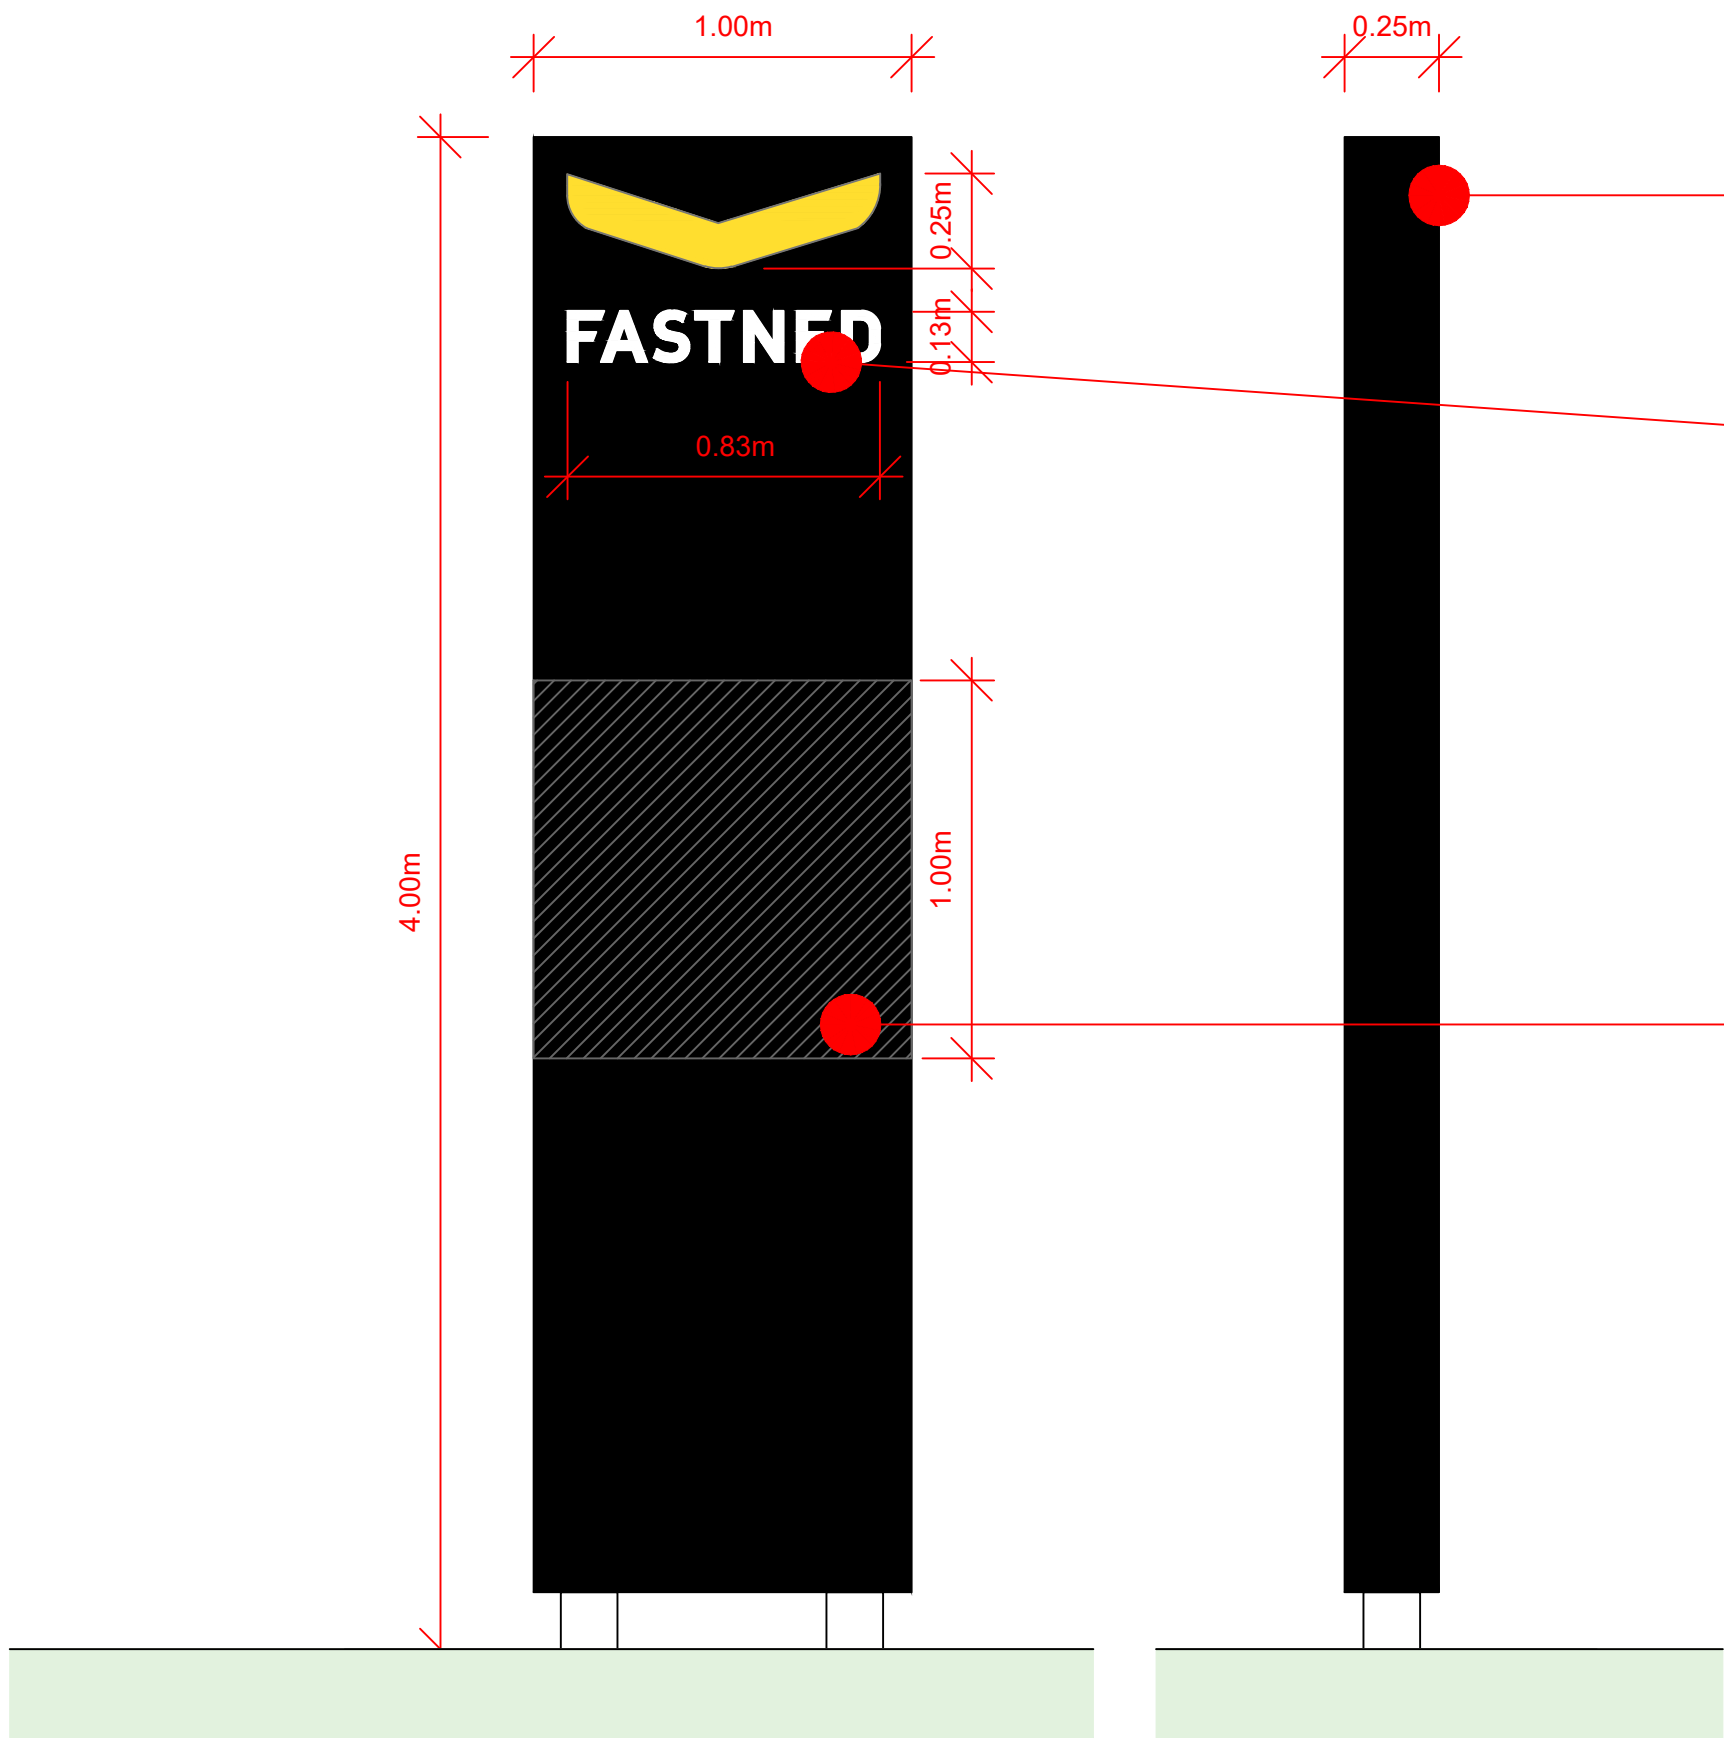

Front and Back Elevation



Side Elevation

Mild steel framework clad with aluminium panels powdercoated anthracite.

Logo pushed through opal acrylic with translucent yellow and white acrylic.

Internally illuminated by means of white LED

Possible price indication area in future years.
Not Illuminated

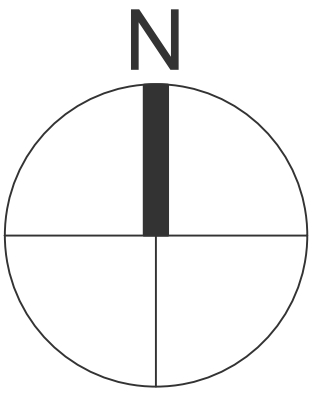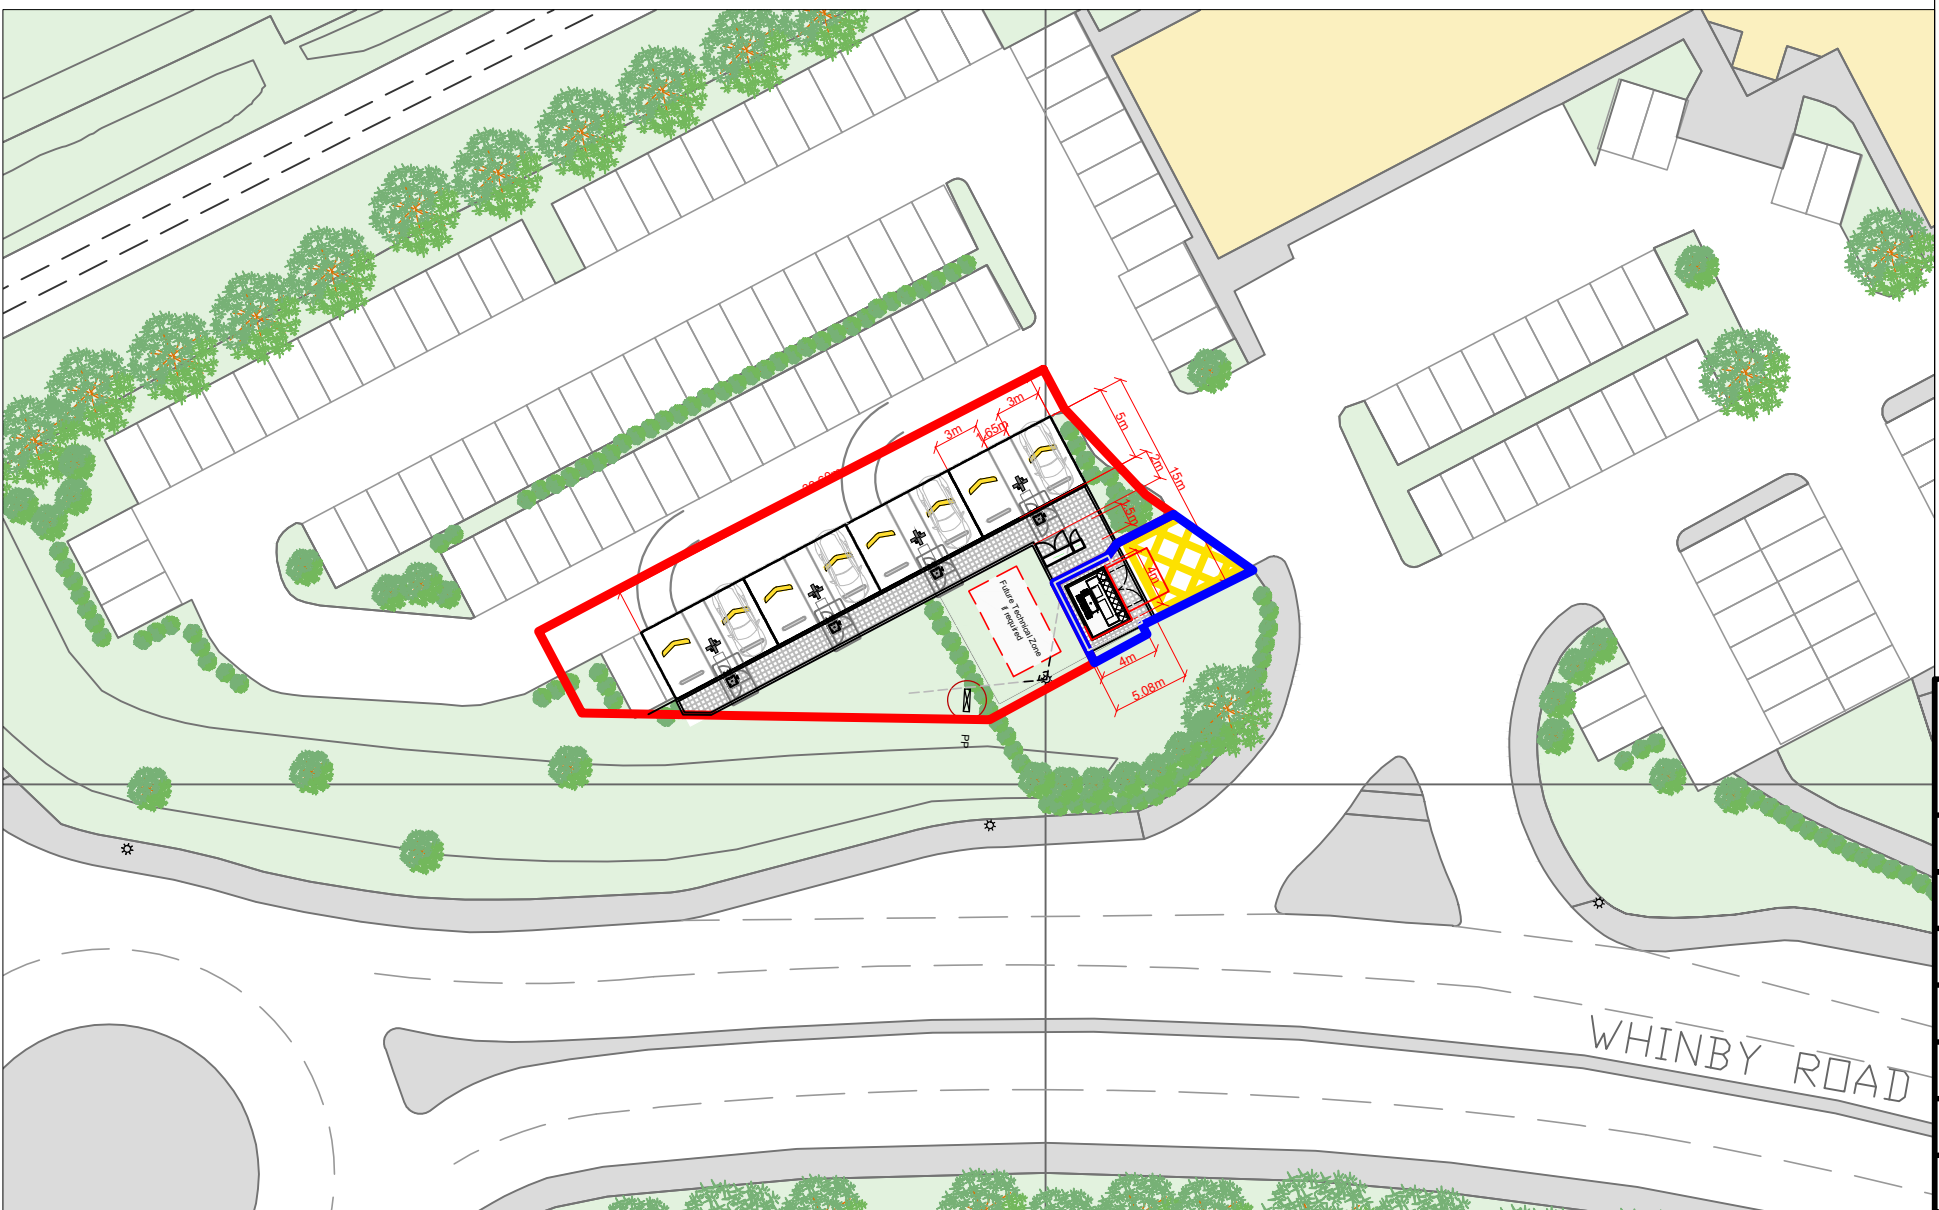

Builder:		FASTNED			
Project:	IBIS Barnsley			Fastned UK Ltd. 1st Floor 3 Bath Place London EC2A 3DR	
Phase:	Planning Application				
Edition:	Proposed Signage Totem				
Drawing Nr:	44.022_PA_003001				
Scale:	1:20@A1 (1:40@A3)	Date:	April 2022		
Paper Size:	A1				
Illustrator:	CL	Rev B			