
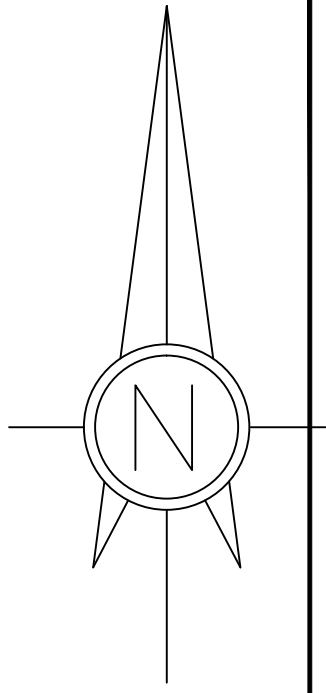


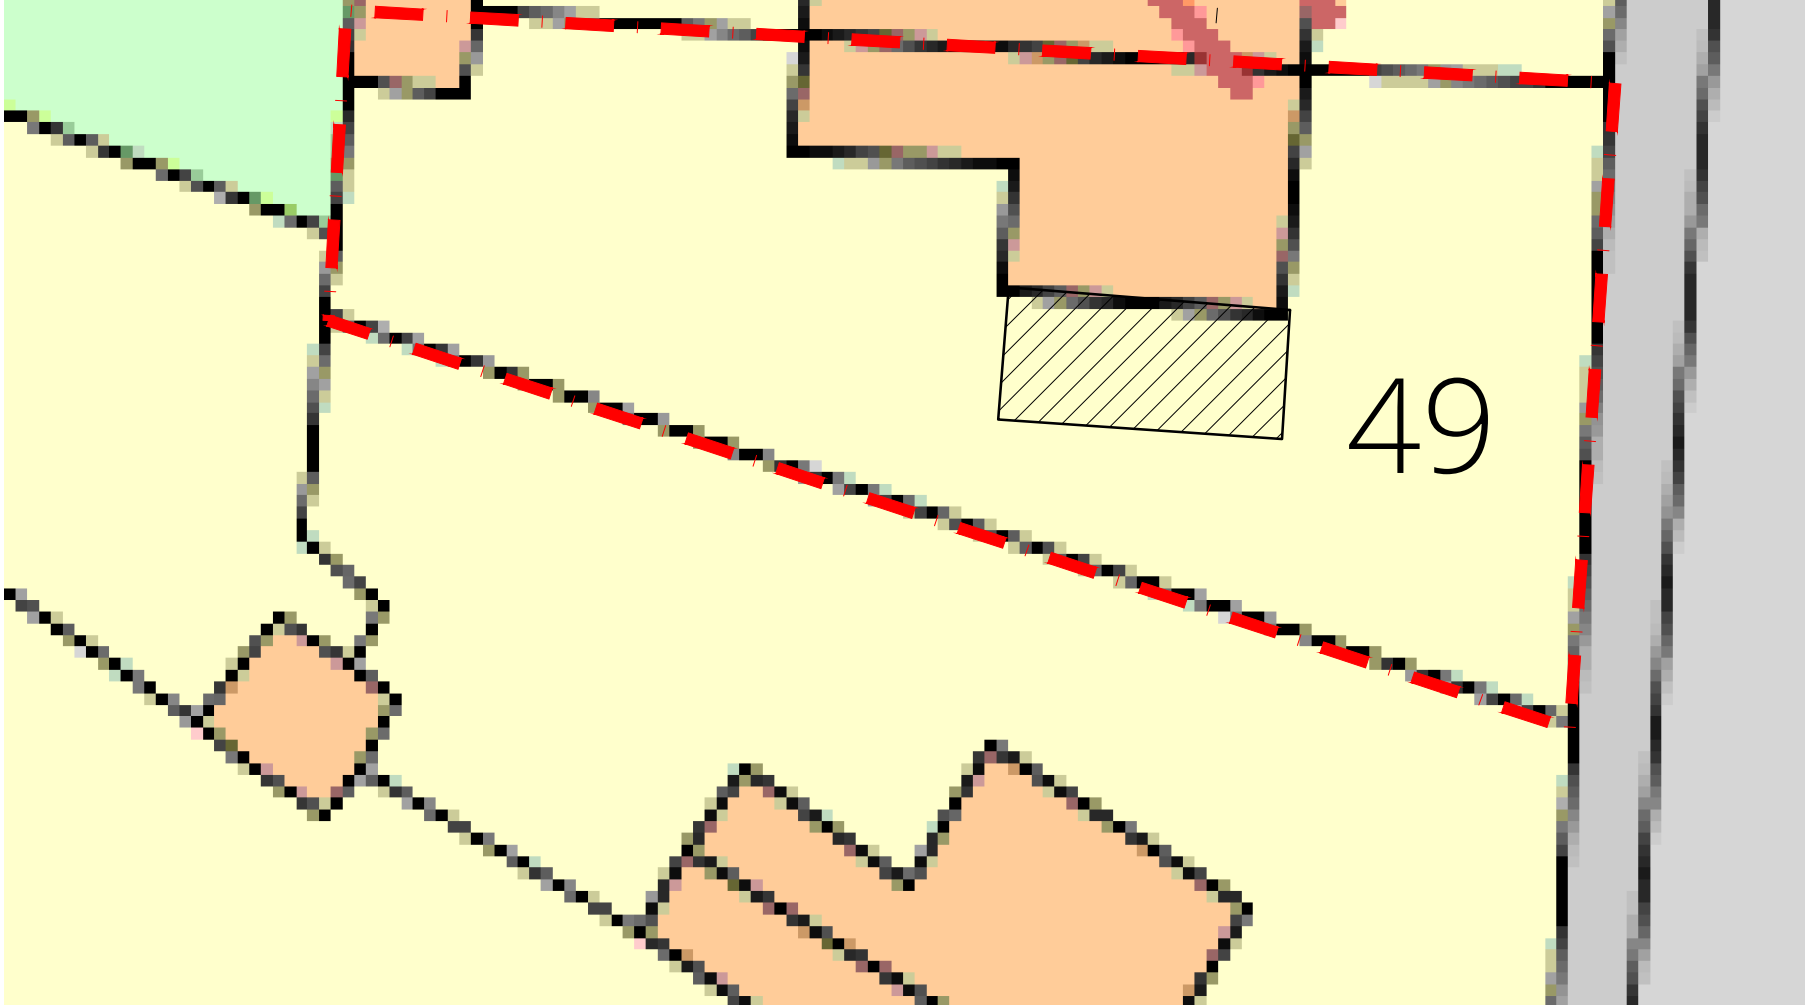

CERO ARCHITECTURE
a 55 Oldfield Road, Sheffield S6 6DS
t 0114 3488293 / 07525373731
w www.ceroarchitecture.co.uk
e info@ceroarchitecture.co.uk

49 PILLEY GREEN, BARNSLEY S75 3AB

2 STOREY SIDE STOREY EXTENSION ON STILTS & INTERNAL ALTERATIONS

BLOCK PLAN

SCALE 1:200 @A3

JULY 20

05-0720-OS2

©COPYRIGHT EXISTS ON THE DESIGNS AND INFORMATION SHOWN ON THIS DRAWING The contractor must verify all dimensions on site before making shop drawings or commencing work of any kind. No dimensions to be scaled from this drawing.