


2

Burntwood Hall Gardens

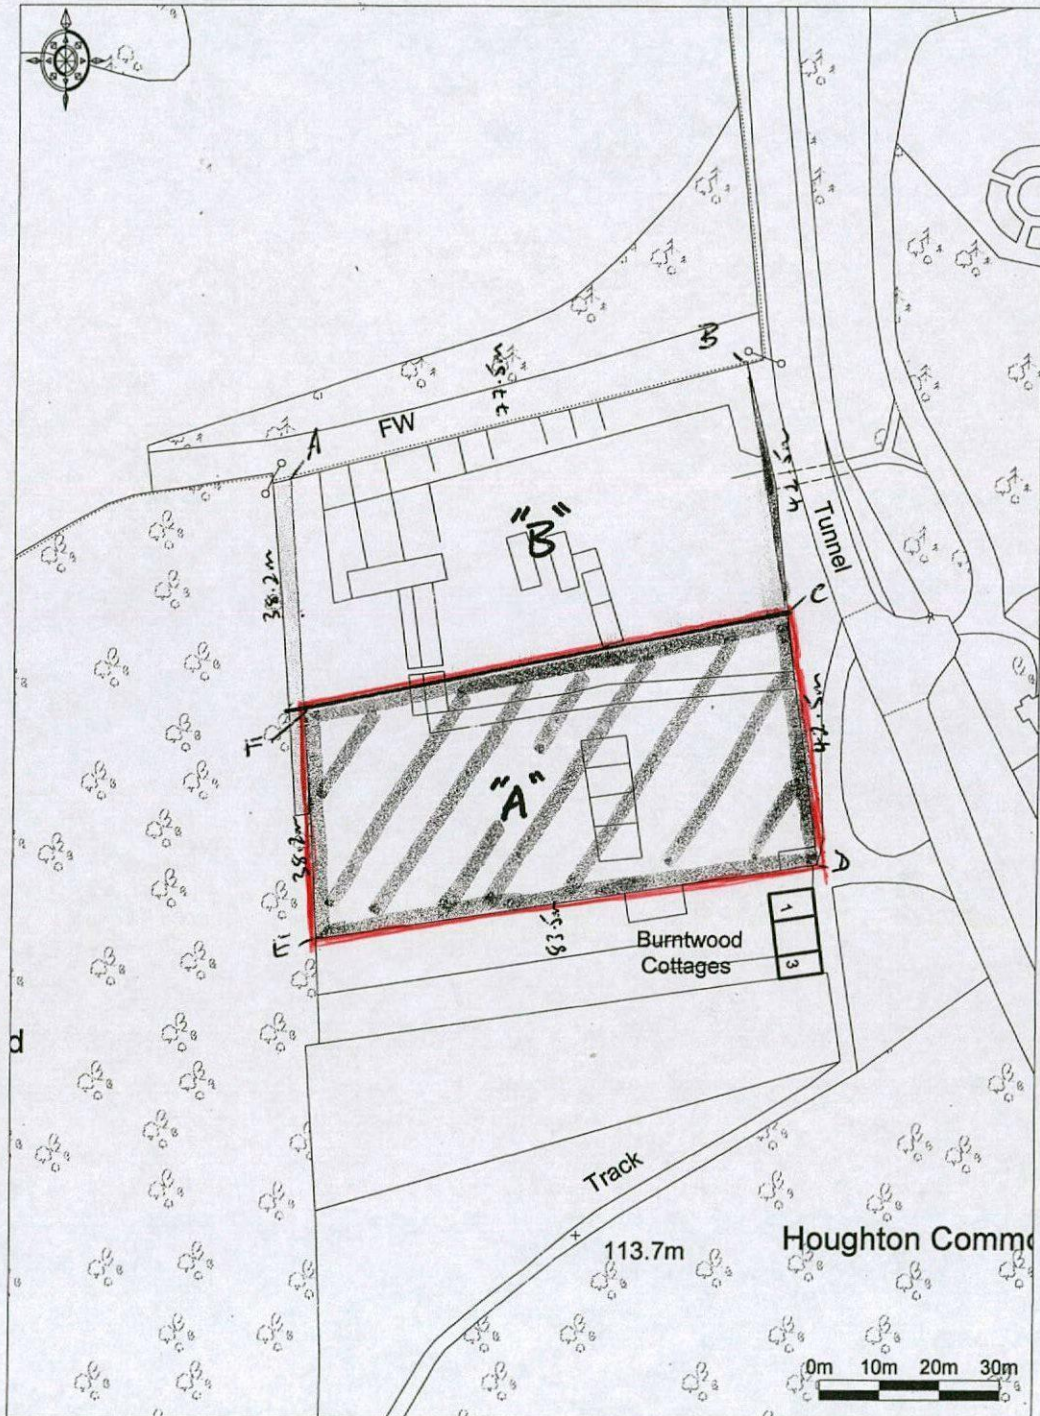

Ordnance Survey © Crown Copyright 2010. All rights reserved.
Licence number 100020449. Plotted Scale - 1:1250

Abson Blaza Property Services
34 Ropergate, Pontefract, WF8 1LY