
AREA 25 HA
SCALE 1:2500
CENTRE COORDINATES: 427648, 405635

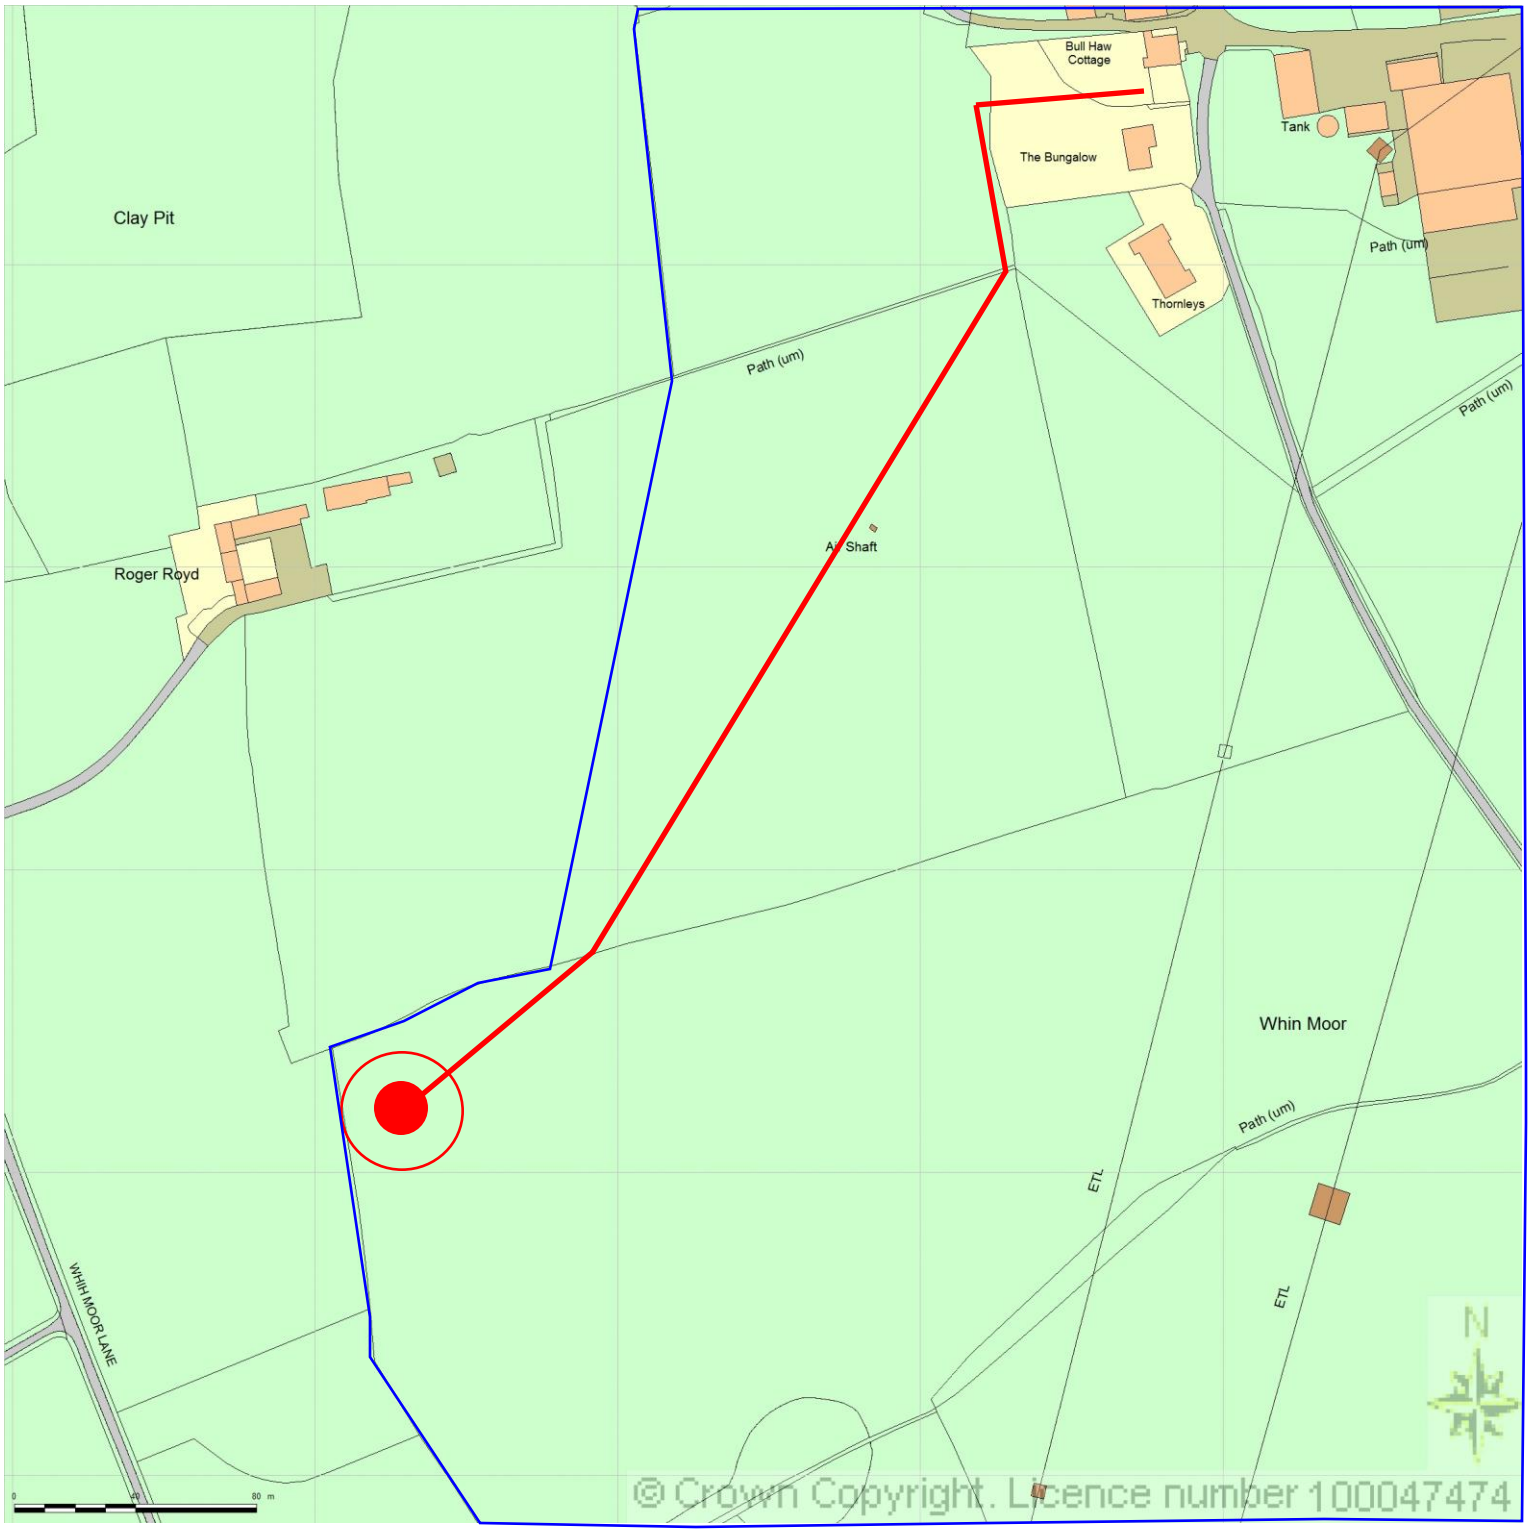

Cable route

Supplied by Streetwise Maps Ltd
www.streetwise.net
Licence No: 100047474
29/02/2012 10:06:18

CO-ORDINATES OF PROPOSED TURBINE: X427526, Y405529