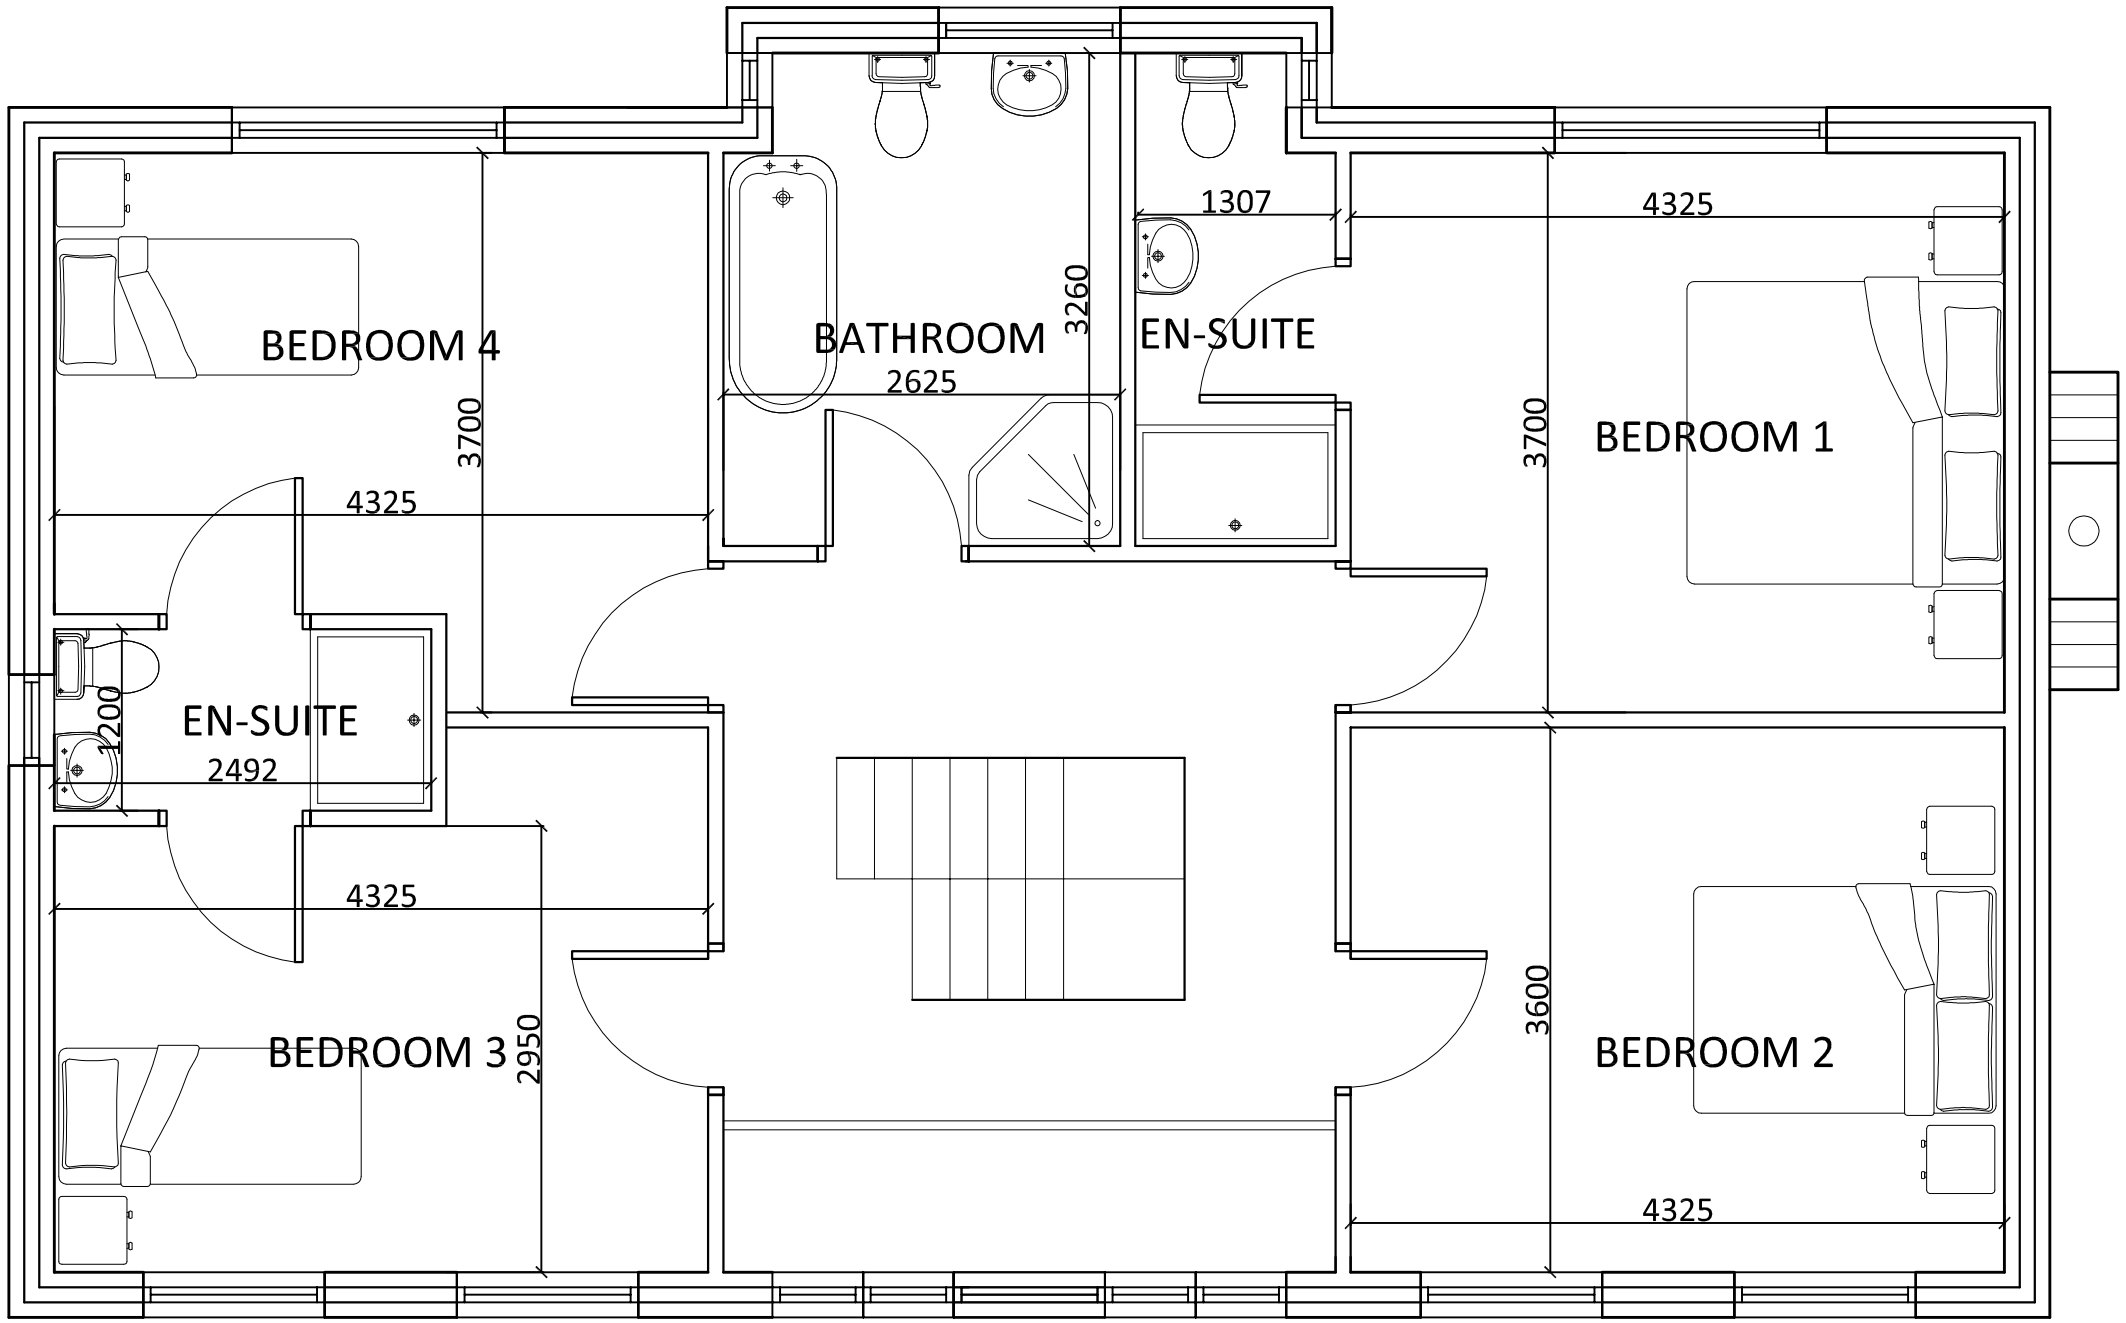


PROPOSED FIRST FLOOR PLAN

Project		Title		Scale
	PROPOSED NEW DWELLING		PROPOSED FIRST FLOOR	1:50/100