



View - V1



View - V2



View - V3



View - V4



View - V5




View - V6



View - V7

Notes:
This drawing & any design thereon is the copyright of ar² architects limited and must not be reproduced without their written consent.
ar² architects limited is registered in England and Wales with the Registration number 05025486. The Registered Office is 32 Myrtle Way, Brough, East Yorkshire HU15 1SR.
Drawings
Contractors must verify all dimensions on site before commencing any work or shop drawings. This drawing is not to be scaled. Use figured dimensions only.
Subject to statutory approvals and survey.
Areas
Building areas are liable to adjustment over the course of the design process due to the ongoing construction detailing developments.
Risk Assessment
In accordance with CDM Regulation 7, 11 & 18, significant hazards have been identified and are annotated thus:
Refer to the current Designers Risk Information Schedule for further details.

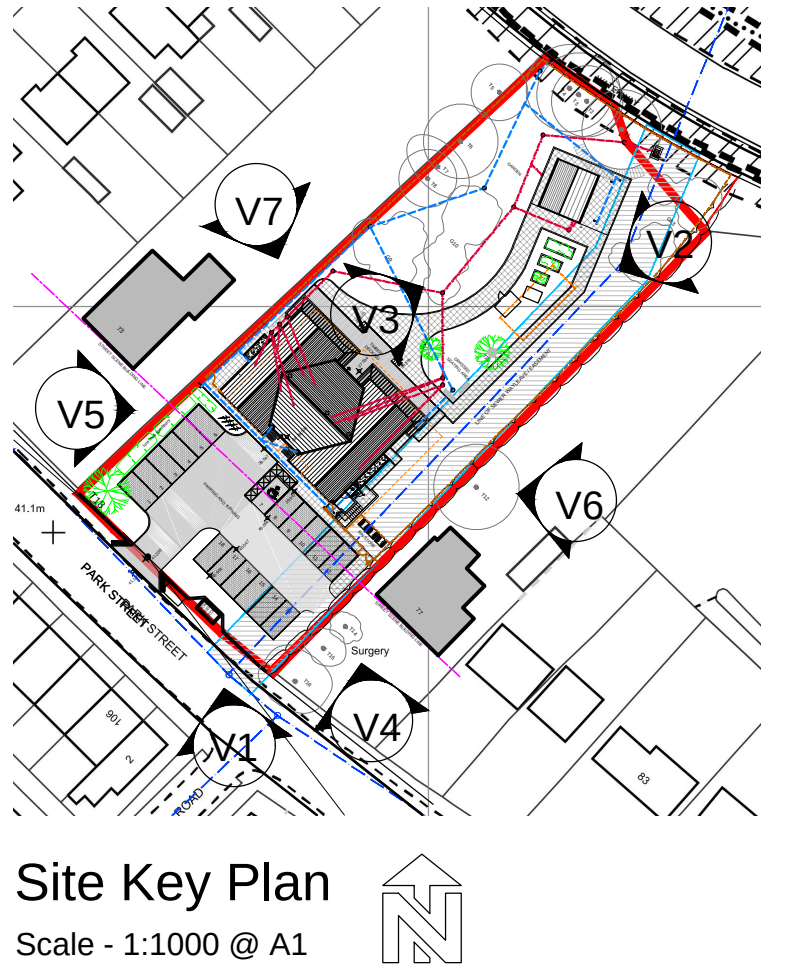

Site Key Plan
Scale - 1:1000 @ A1

REVISIONS

PLANNING

ar ² architects ltd		
architecture	urban design	interior design
Unit 9 Brough Business Centre, Skills Lane, Brough HU15 1EN T: 01482 66 90 80 F: 01482 66 91 31		
Project	Job Number	AR229-17
MULBERRY LODGE, 10 BEDROOM CARE FACILITY LAND BETWEEN 73 & 77, PARK STREET, WOMBWELL.		
Client CAS BEHAVIOURAL HEALTH		
Drawing Title		Drawing Size A1
PROPOSED 3D ELEVATION RENDERERS		
Drawn GH	Date 14.08.17	Scale 1:100
Reviewed by RBB	Drawing No. 1000-04	Rev. P1