

## Section A-A
Scale 1:25

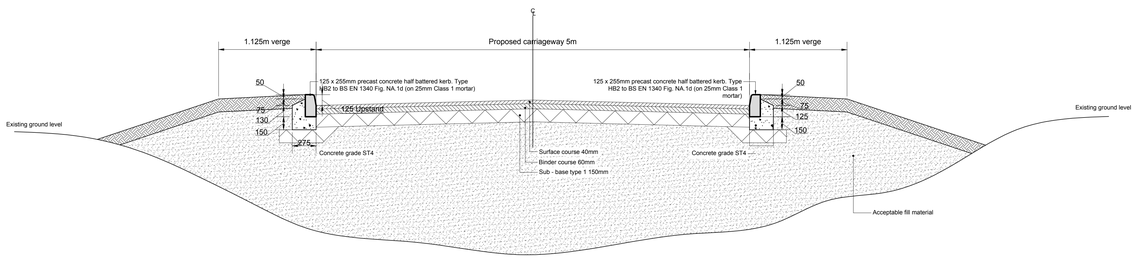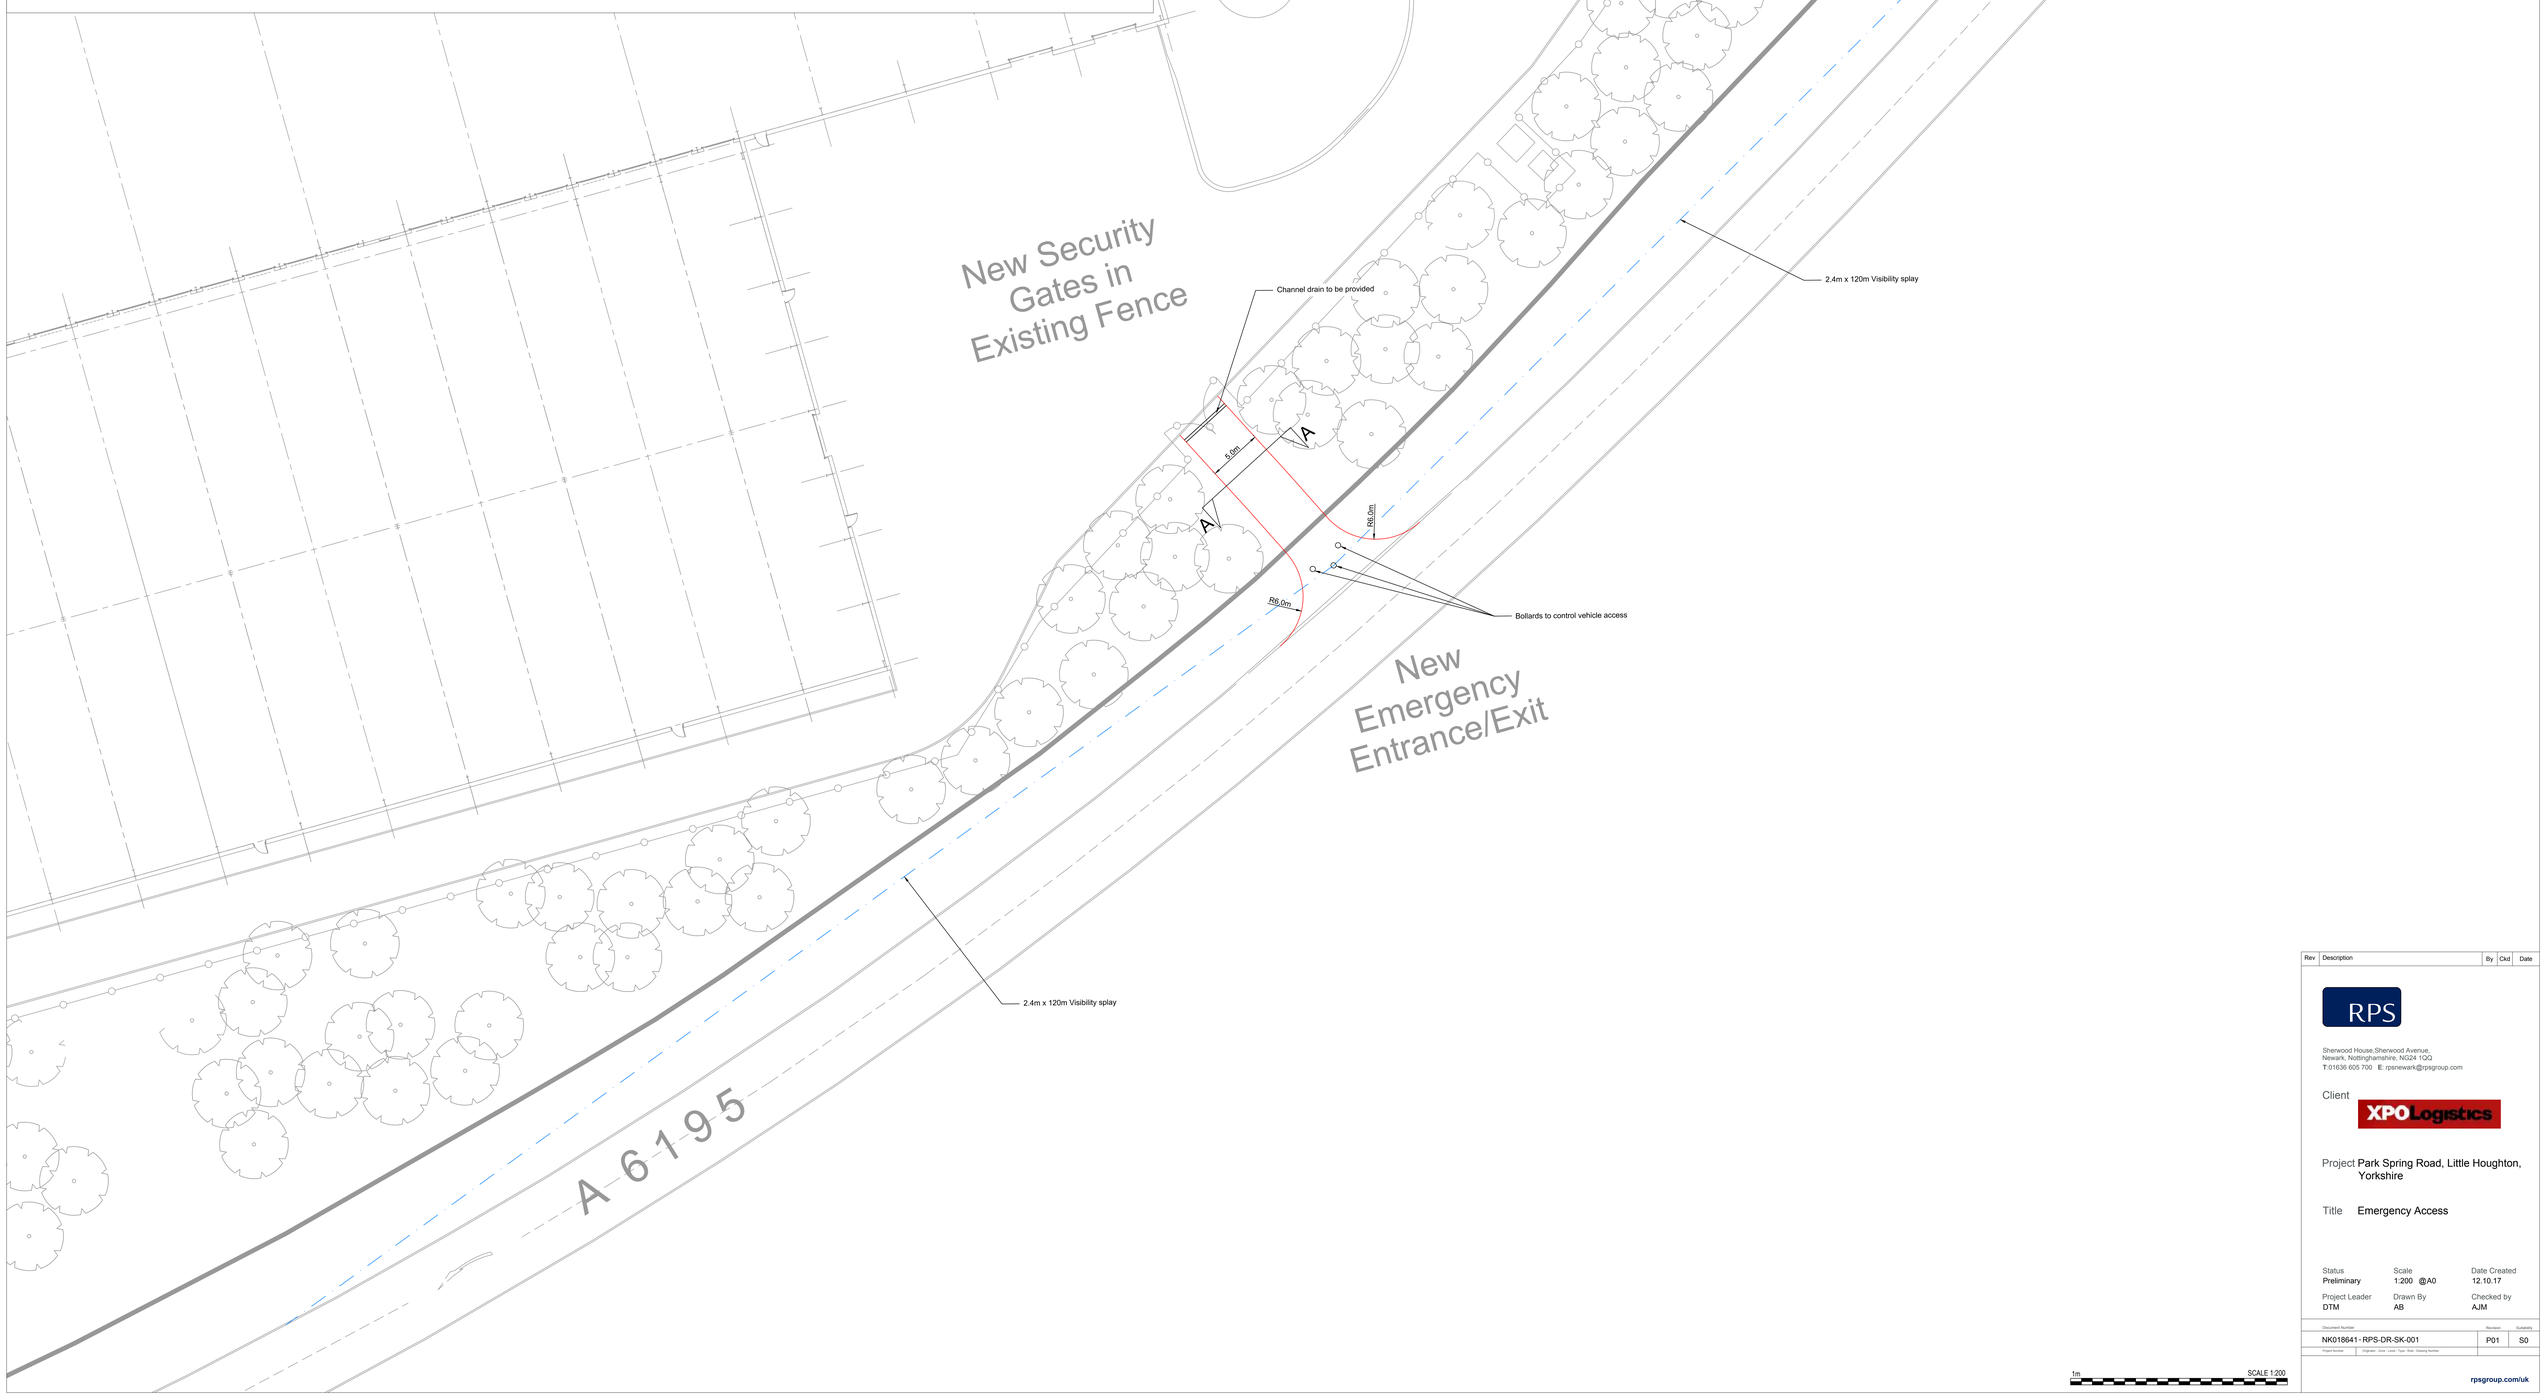


© 2017 RPS Group

Notes

1. This drawing has been prepared in accordance with the scope of RPS's appointment with its client and is subject to the terms and conditions of that appointment. RPS accepts no liability for any use of this document other than by its client and only for the purposes for which it was prepared and provided.
2. If received electronically it is the recipients responsibility to print to correct scale. Only written dimensions should be used.
3. This drawing should be read in conjunction with all other relevant drawings and specifications.

Key

2.4m x 120m Visibility splay

1m SCALE 1:200

| Rev | Description | By | Ckd | Date |
|---|---|---|---|---|

RPS
Sherwood House,Sherwood Avenue,
Newark, Nottinghamshire, NG24 1QQ
T:01636 605 700 E: rpsnewark@rpsgroup.com

Client XPO Logistics

Project Park Spring Road, Little Houghton, Yorkshire

Title Emergency Access

| Status | Scale | Date Created |
|---|---|---|
| Preliminary | 1:200 @A0 | 12.10.17 |
| Project Leader | Drawn By | Checked by |
| DTM | AB | AJM |

| Document Number | Revision | Suitability |
|---|---|---|
| NK018641 - RPS-DR-SK-001 | P01 | S0 |

Project Number | Originator - Zone - Level - Type - Role - Drawing Number

rpsgroup.com/uk