


OAKWORTH

H O M E S
Oakworth Homes Ltd.
Crown Works, Rotherham Road, Beighton,
Sheffield, S20 1AH.
Tel: 0870 85 007 85 - Fax: 0506 115 7991

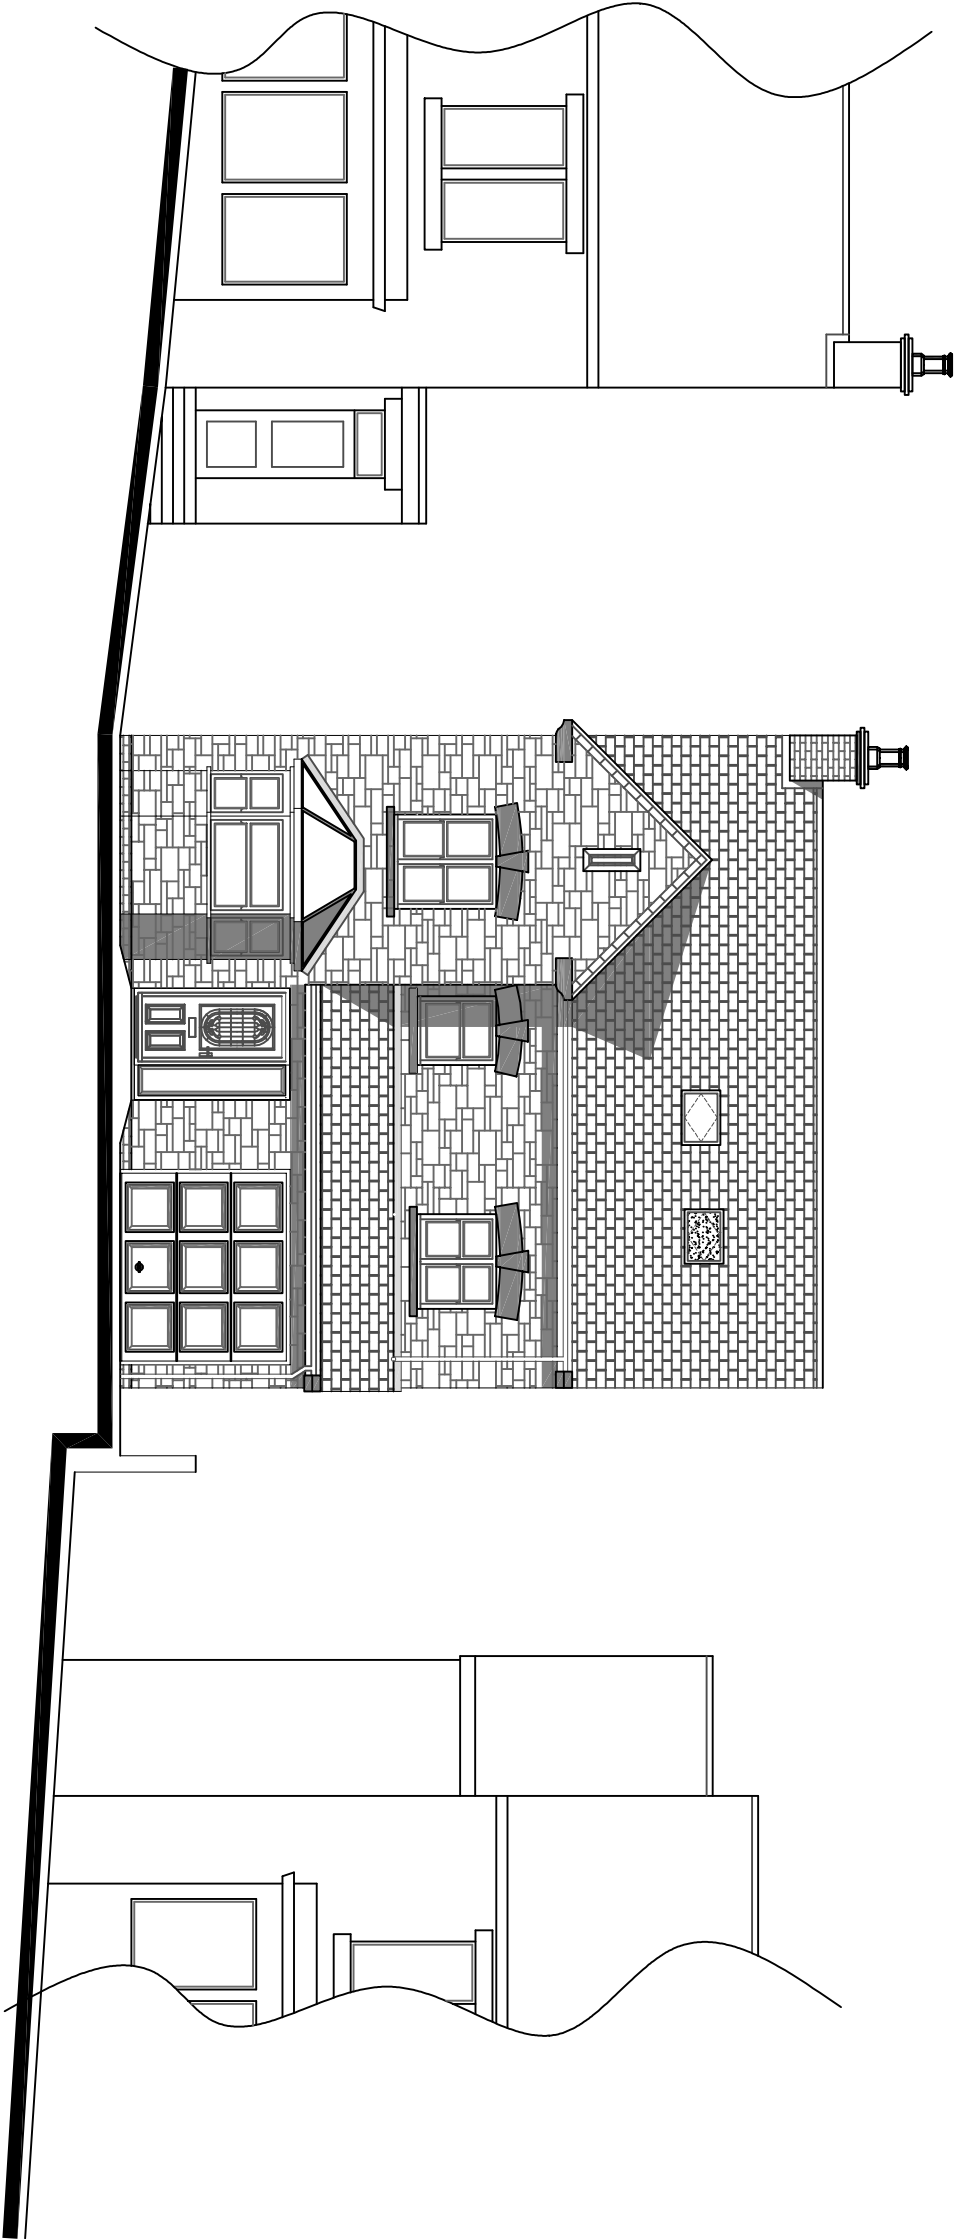

Street Scene Elevation.

Revision:	Description:		Date:
Customer Reference:	6063		
Client:	Mr. & Mrs. Brammer		
Site Address:	Land at: 13 Bond Road, Barnsley, S75 2TN		
Project Name:	Proposed Residential Development.		
Drawing Title:	Proposed Street Scene.		
Scale:	1:100	Drawing No:	03
Date:	March 09	Revision:	—
Drawn By:	MG	Checked By:	

