
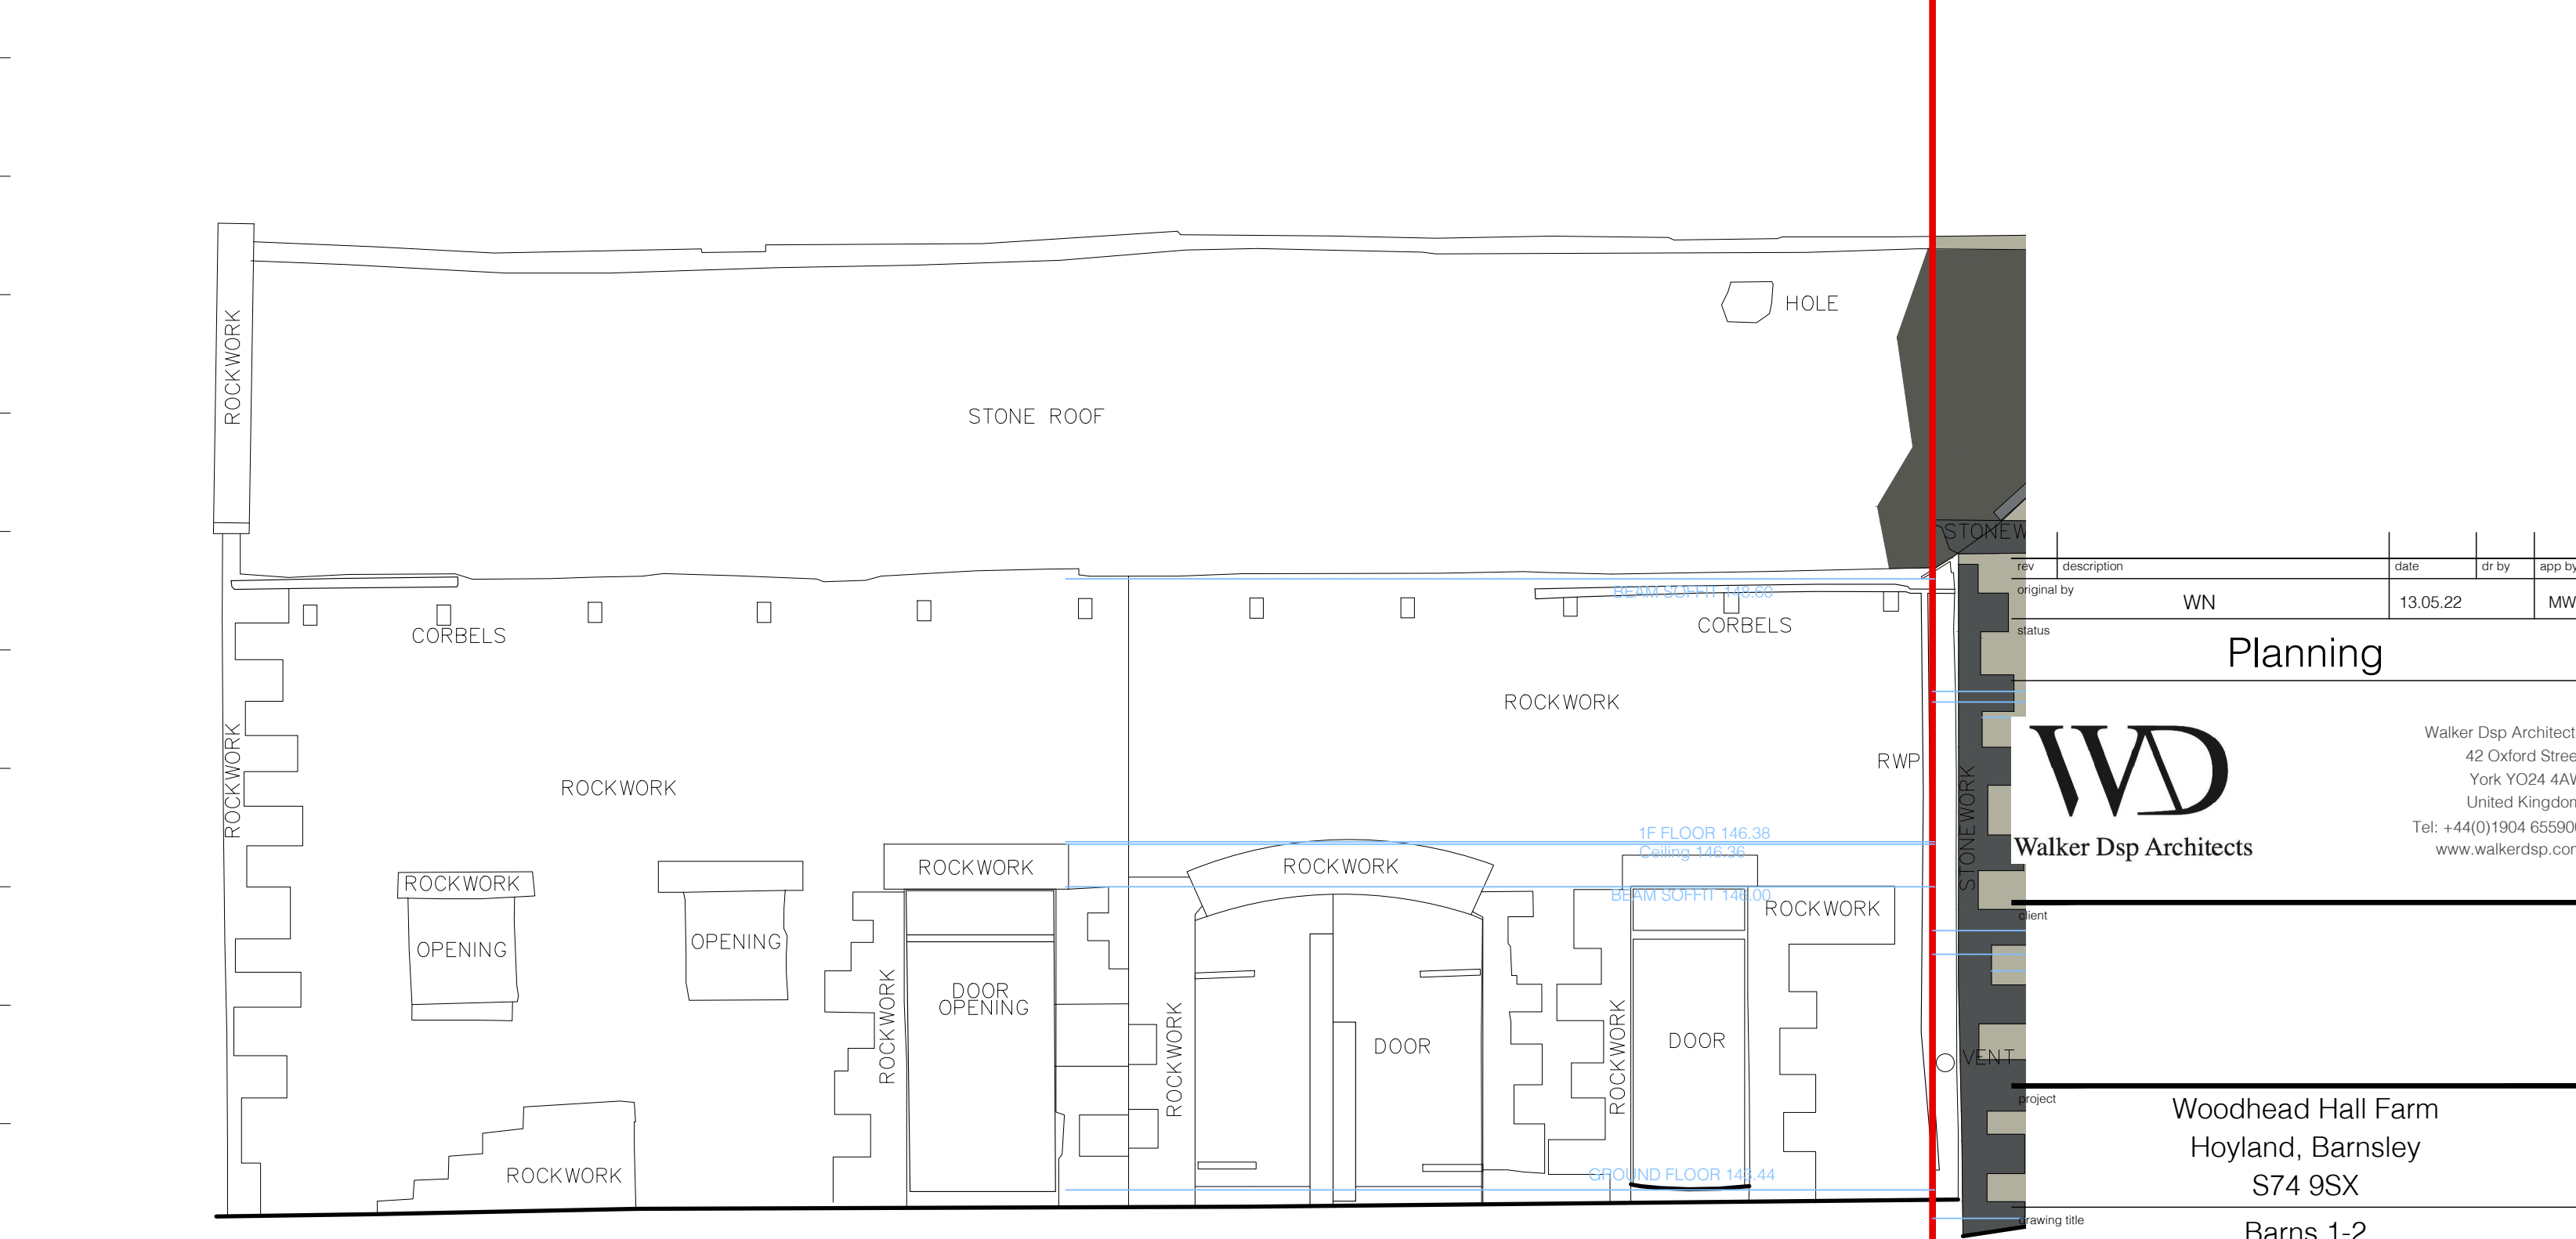


Safety, Health + Environmental Information

In addition to the hazards / risks typically associated with the types of work detailed on this drawing, please NOTE the following advisory statements.
Notes may relate to CONSTRUCTION, MAINTENANCE + CLEANING, and / or DEMOLITION; however this list is not exhaustive.

row	description	code	or by	note by
It is assumed that all works are to be carried out by a competent contractor working, where appropriate to an approved method statement.				

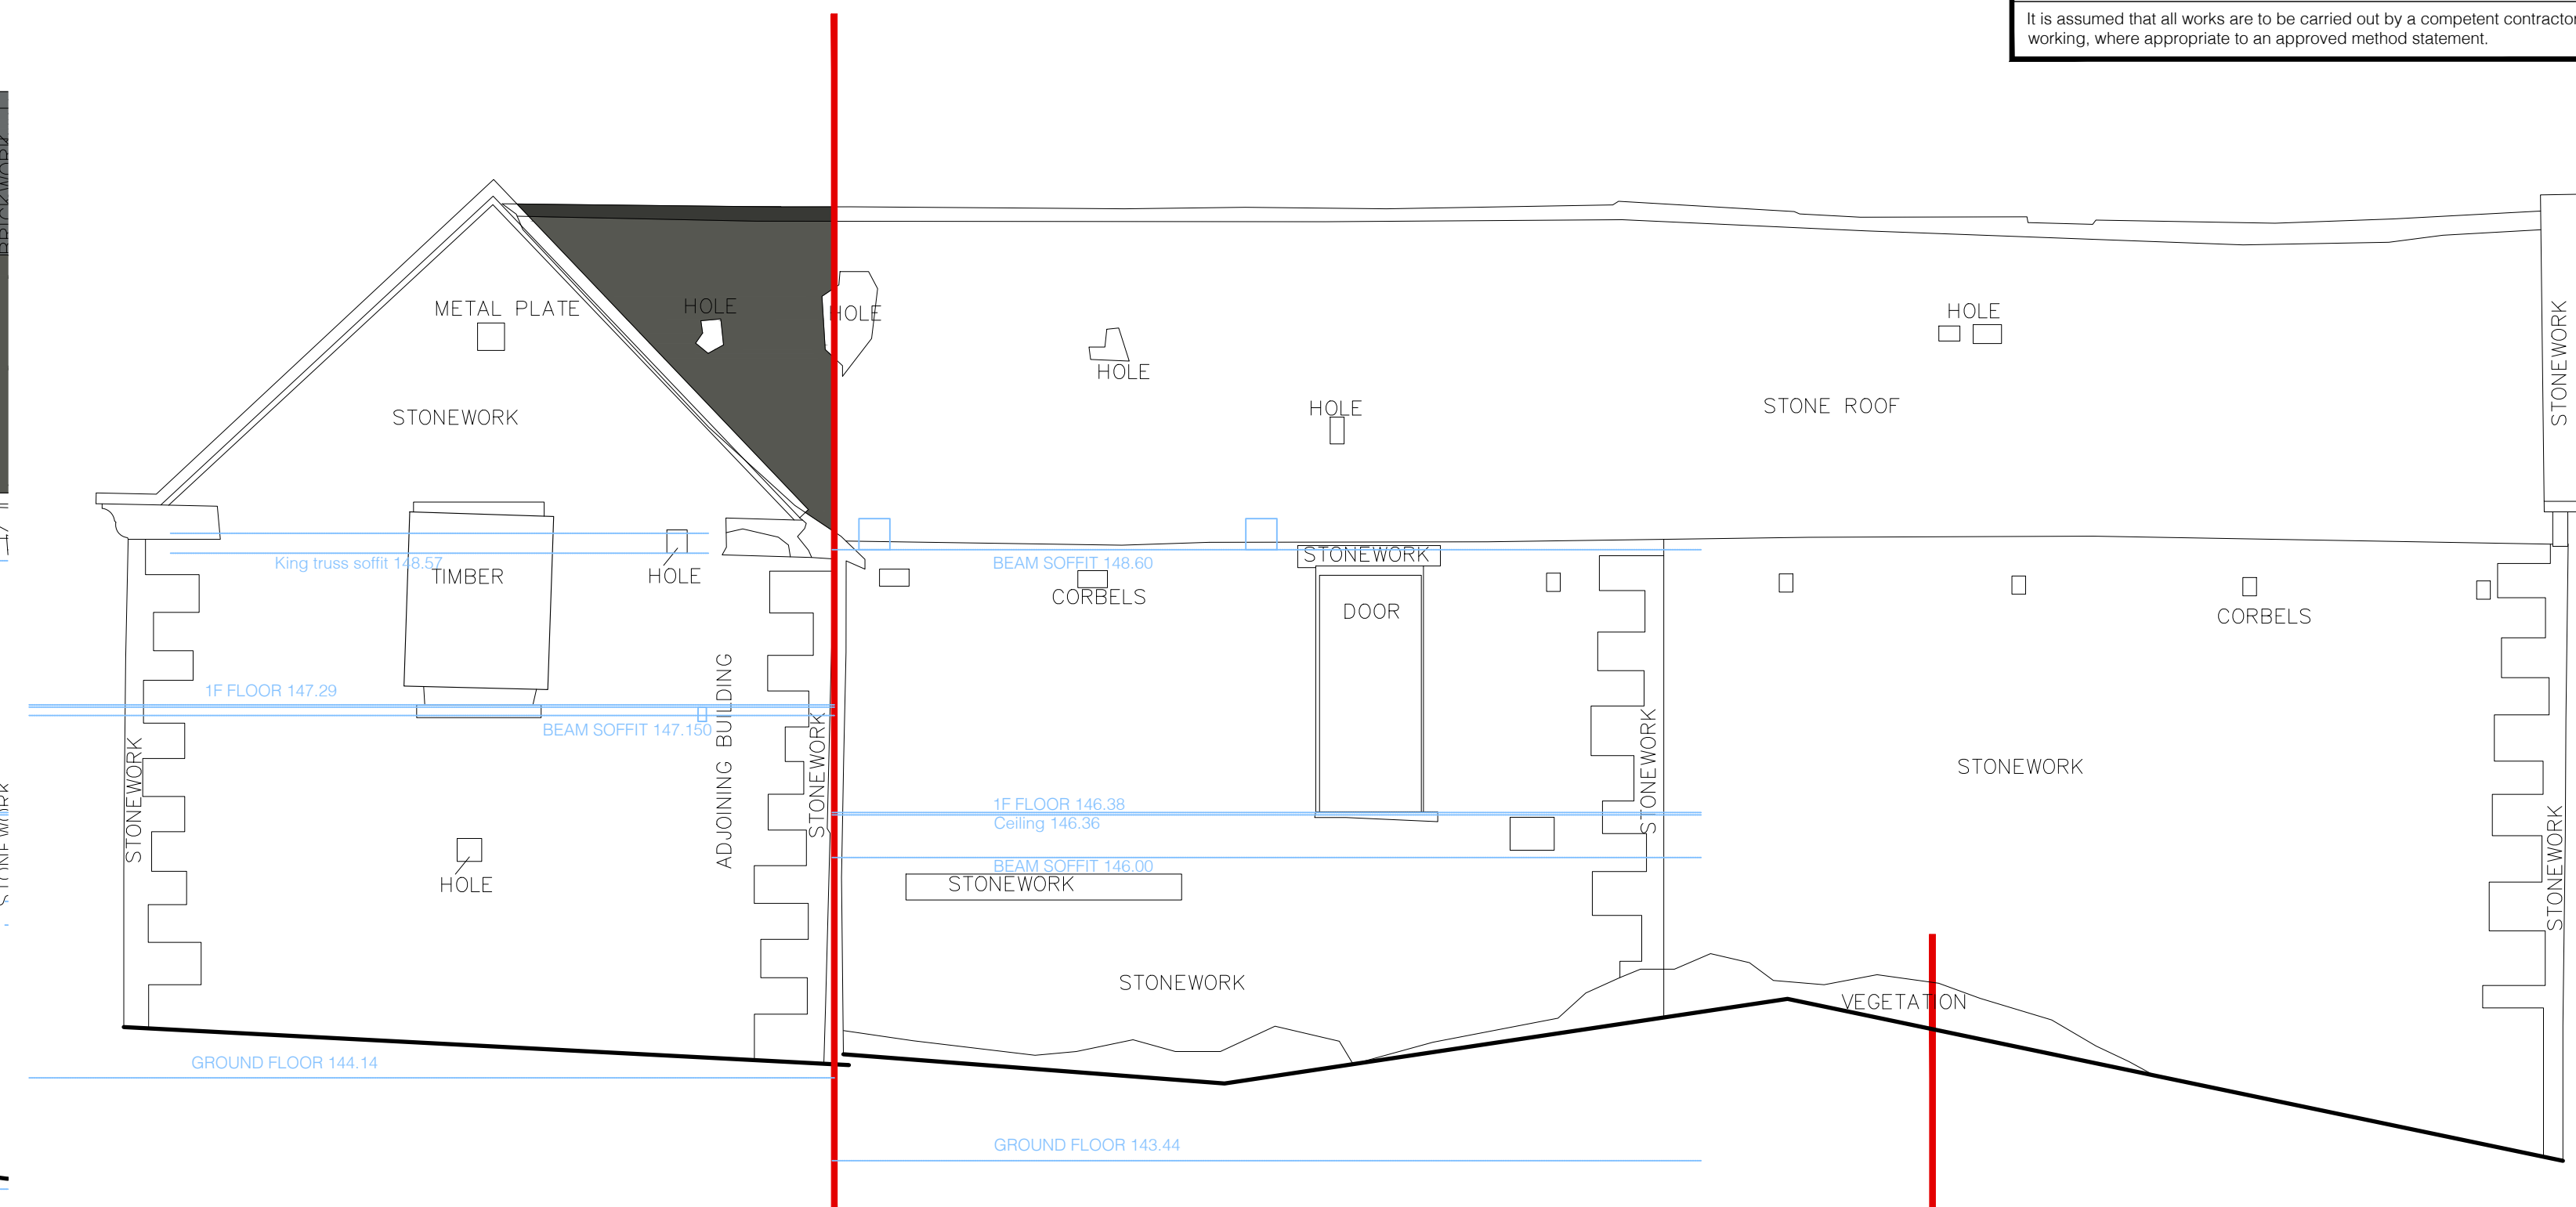

Scale 1:50

scale  A1	project No	drawing No	rev
1:50	808	PL45	-

This drawing is to read in conjunction with all related drawings. Do not scale from this drawing. All dimensions must be checked and verified on site before commencing any work or producing shop drawings. The origin should be notified immediately of any discrepancy. Walker Esp Architects & logo are a Trademark registered Great Britain and Northern Ireland. © Walker Esp Architects 2022