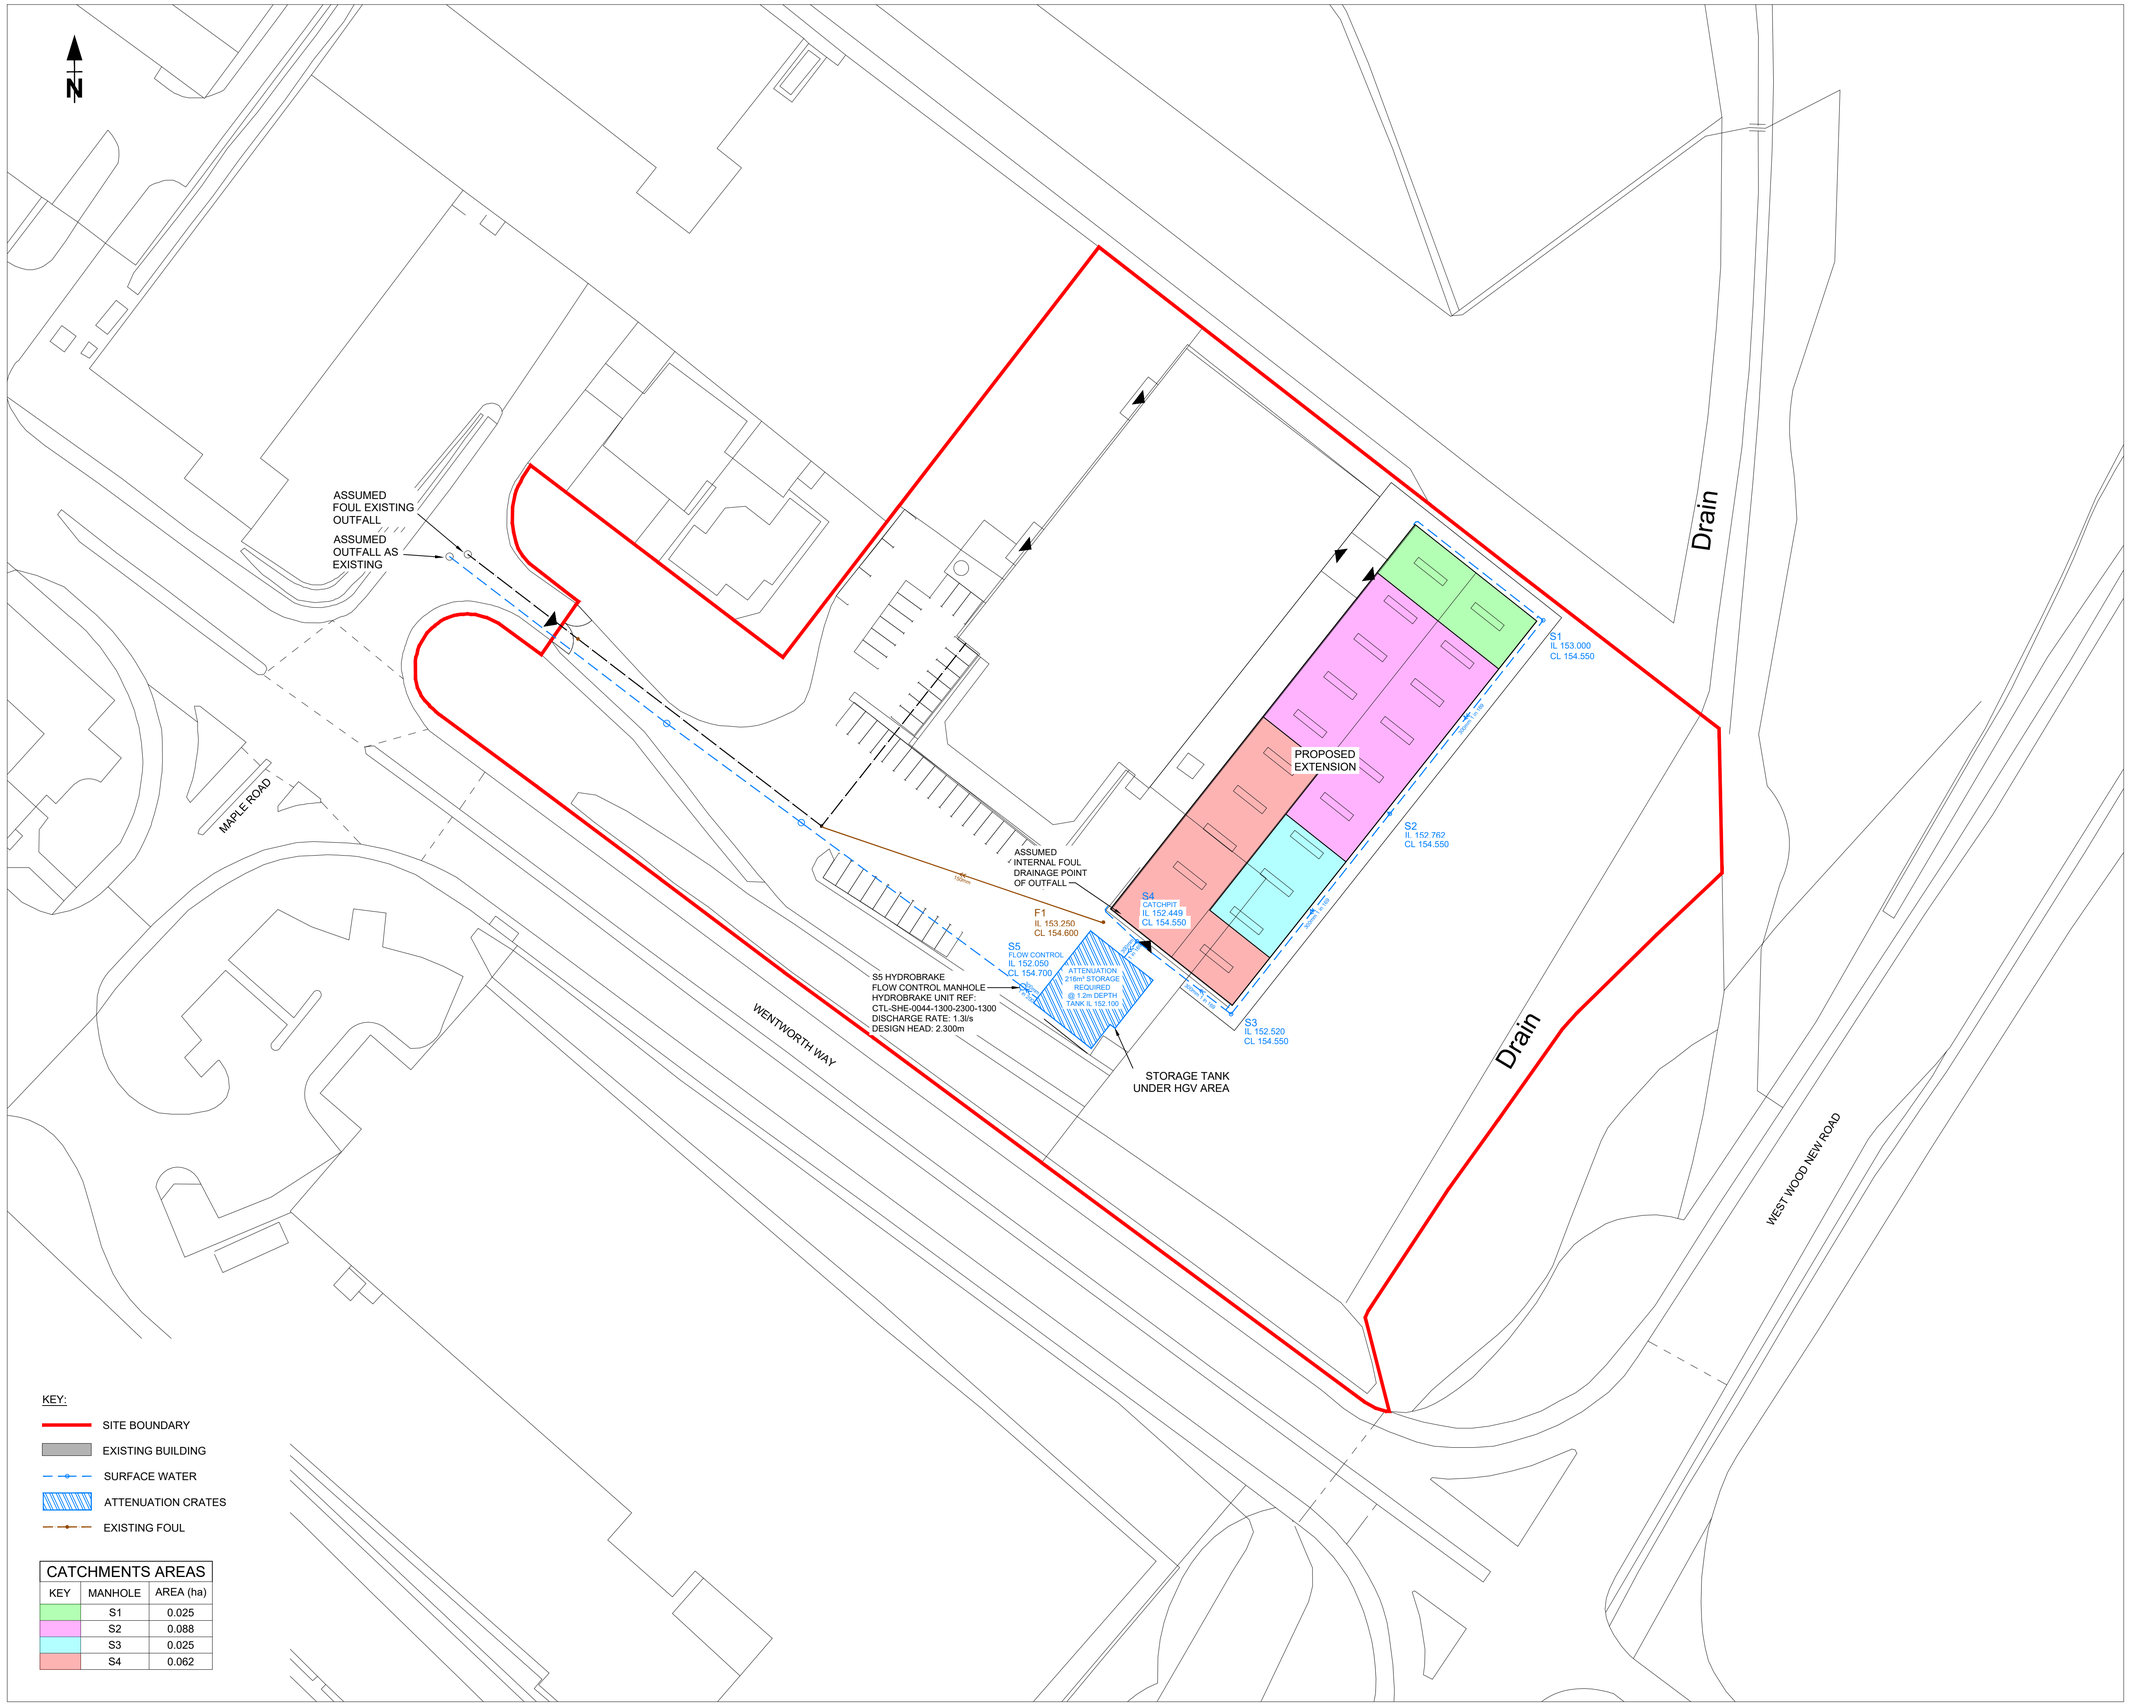


CATCHMENTS AREAS		
KEY	MANHOLE	AREA (ha)
	S1	0.025
	S2	0.088
	S3	0.025
	S4	0.062

©CROWN COPYRIGHT AND DATABASE RIGHTS 2023 ORDNANCE SURVEY 0100031673

THIS DOCUMENT HAS BEEN PREPARED IN ACCORDANCE WITH THE SCOPE OF INSPIRE DESIGN & DEVELOPMENT LTD'S APPOINTMENT WITH ITS CLIENT AND IS SUBJECT TO THE TERMS OF THAT APPOINTMENT, INSPIRE DESIGN & DEVELOPMENT LTD ACCEPTS NO LIABILITY FOR ANY USE OF THIS DOCUMENT OTHER THAN BY ITS CLIENT AND ONLY FOR THE PURPOSES FOR WHICH IT WAS PREPARED AND PROVIDED, © INSPIRE DESIGN & DEVELOPMENT LTD 2023

NOTES:

1. DO NOT SCALE FROM THIS DRAWING.
2. ALL MEASUREMENTS ARE IN METERS UNLESS OTHERWISE STATED.
3. DRAWING NOT ISSUED FOR CONSTRUCTION.

REV	DATE	NAME	CHECK	NOTE
P1	26/07/23	KC	CGR	AMENDED TO REVISED SITE LAYOUT

DRAWING STATUS:

FOR APPROVAL

CLIENT

JARVALE CONSTRUCTION

PROJECT

JACQUET,
TANKERSLEY

DRAWING TITLE

CATCHMENT AREAS

DRAWN	CHECKED	APPROVED
NGP	CGR	CR

DATE	SCALE @ A1
23/06/2023	1:500

DRAWING No.	REVISION No.
JCL-1688-01-DR-002	P1