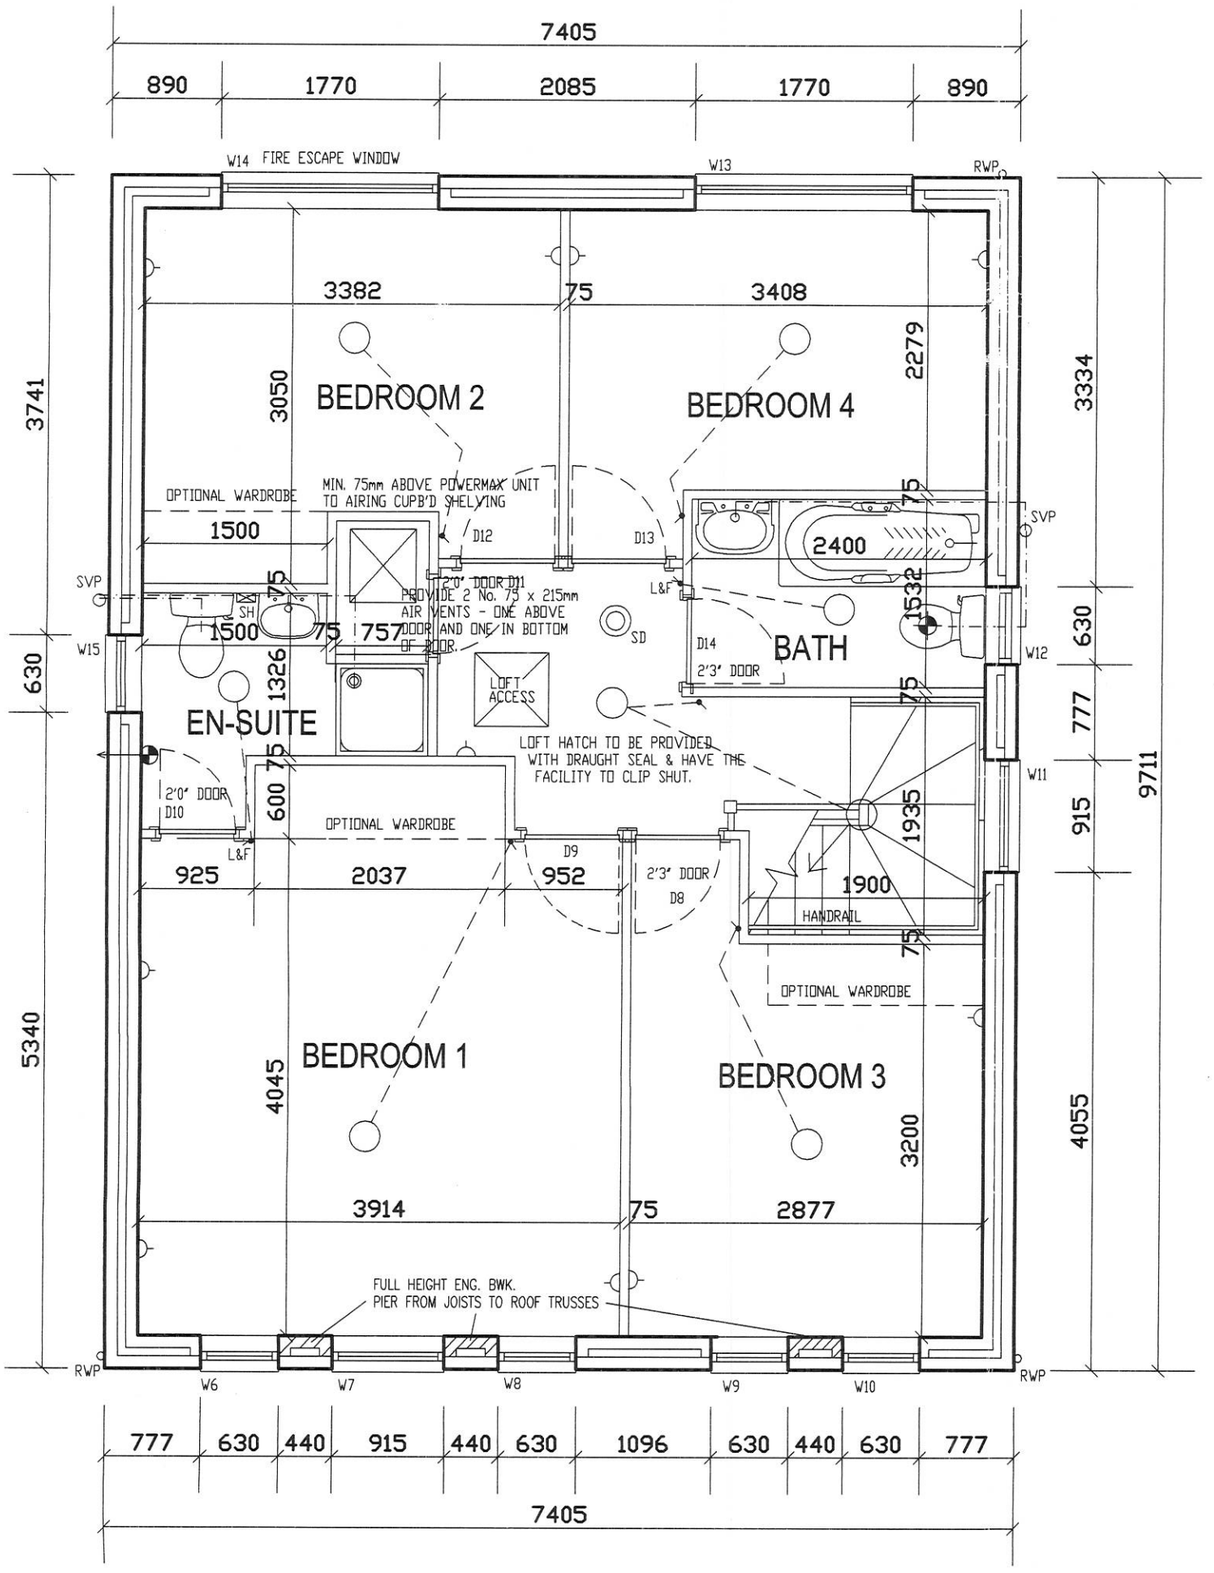

FIRST FLOOR PLAN

Proposed extention of:
12 Bayford Way, Wombwell,
Barnsley. S73 0BU

Drawing Title:

EXISTING FIRST FLOOR LAYOUT

Scale: 1:50 @ A3

Date: MARCH '16