



45 BOWDEN GARDEN, DOOLWORTH, BARNESLEY, S75 3TD

PUBLIC FOOTPATH.

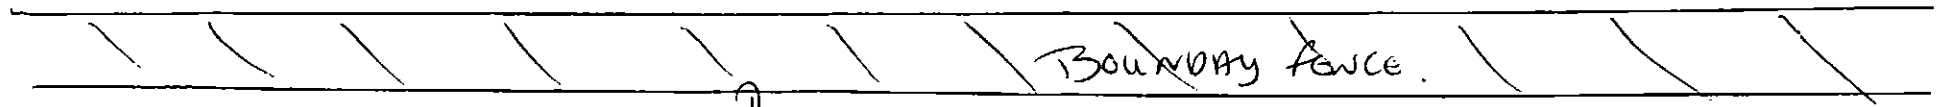

Boundary fence.

1.85m.

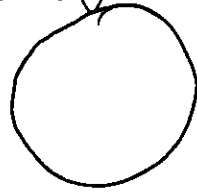


COPPER
BEECH
TREE.

BOUNDARY
WALL.

3
8

Boundary fence.

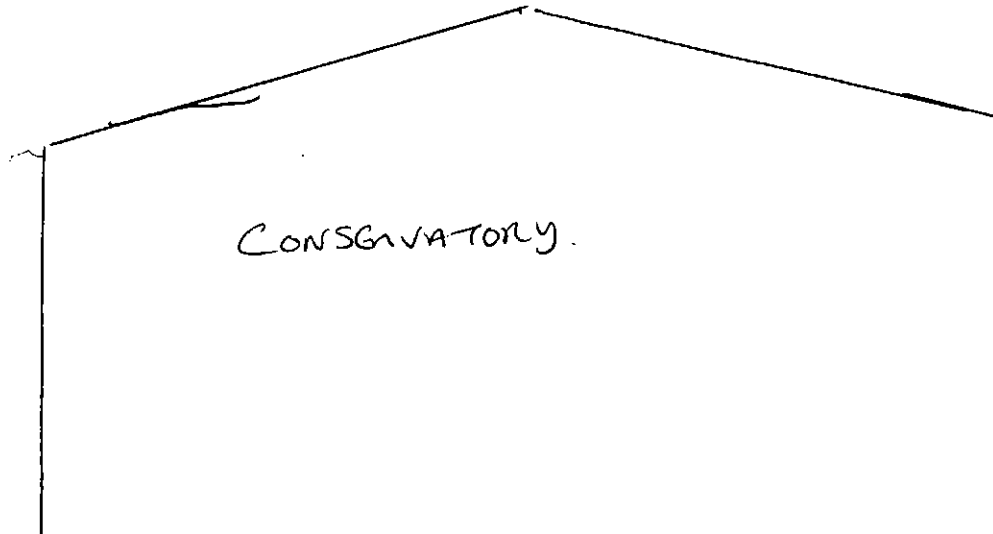

CONSERVATORY.