


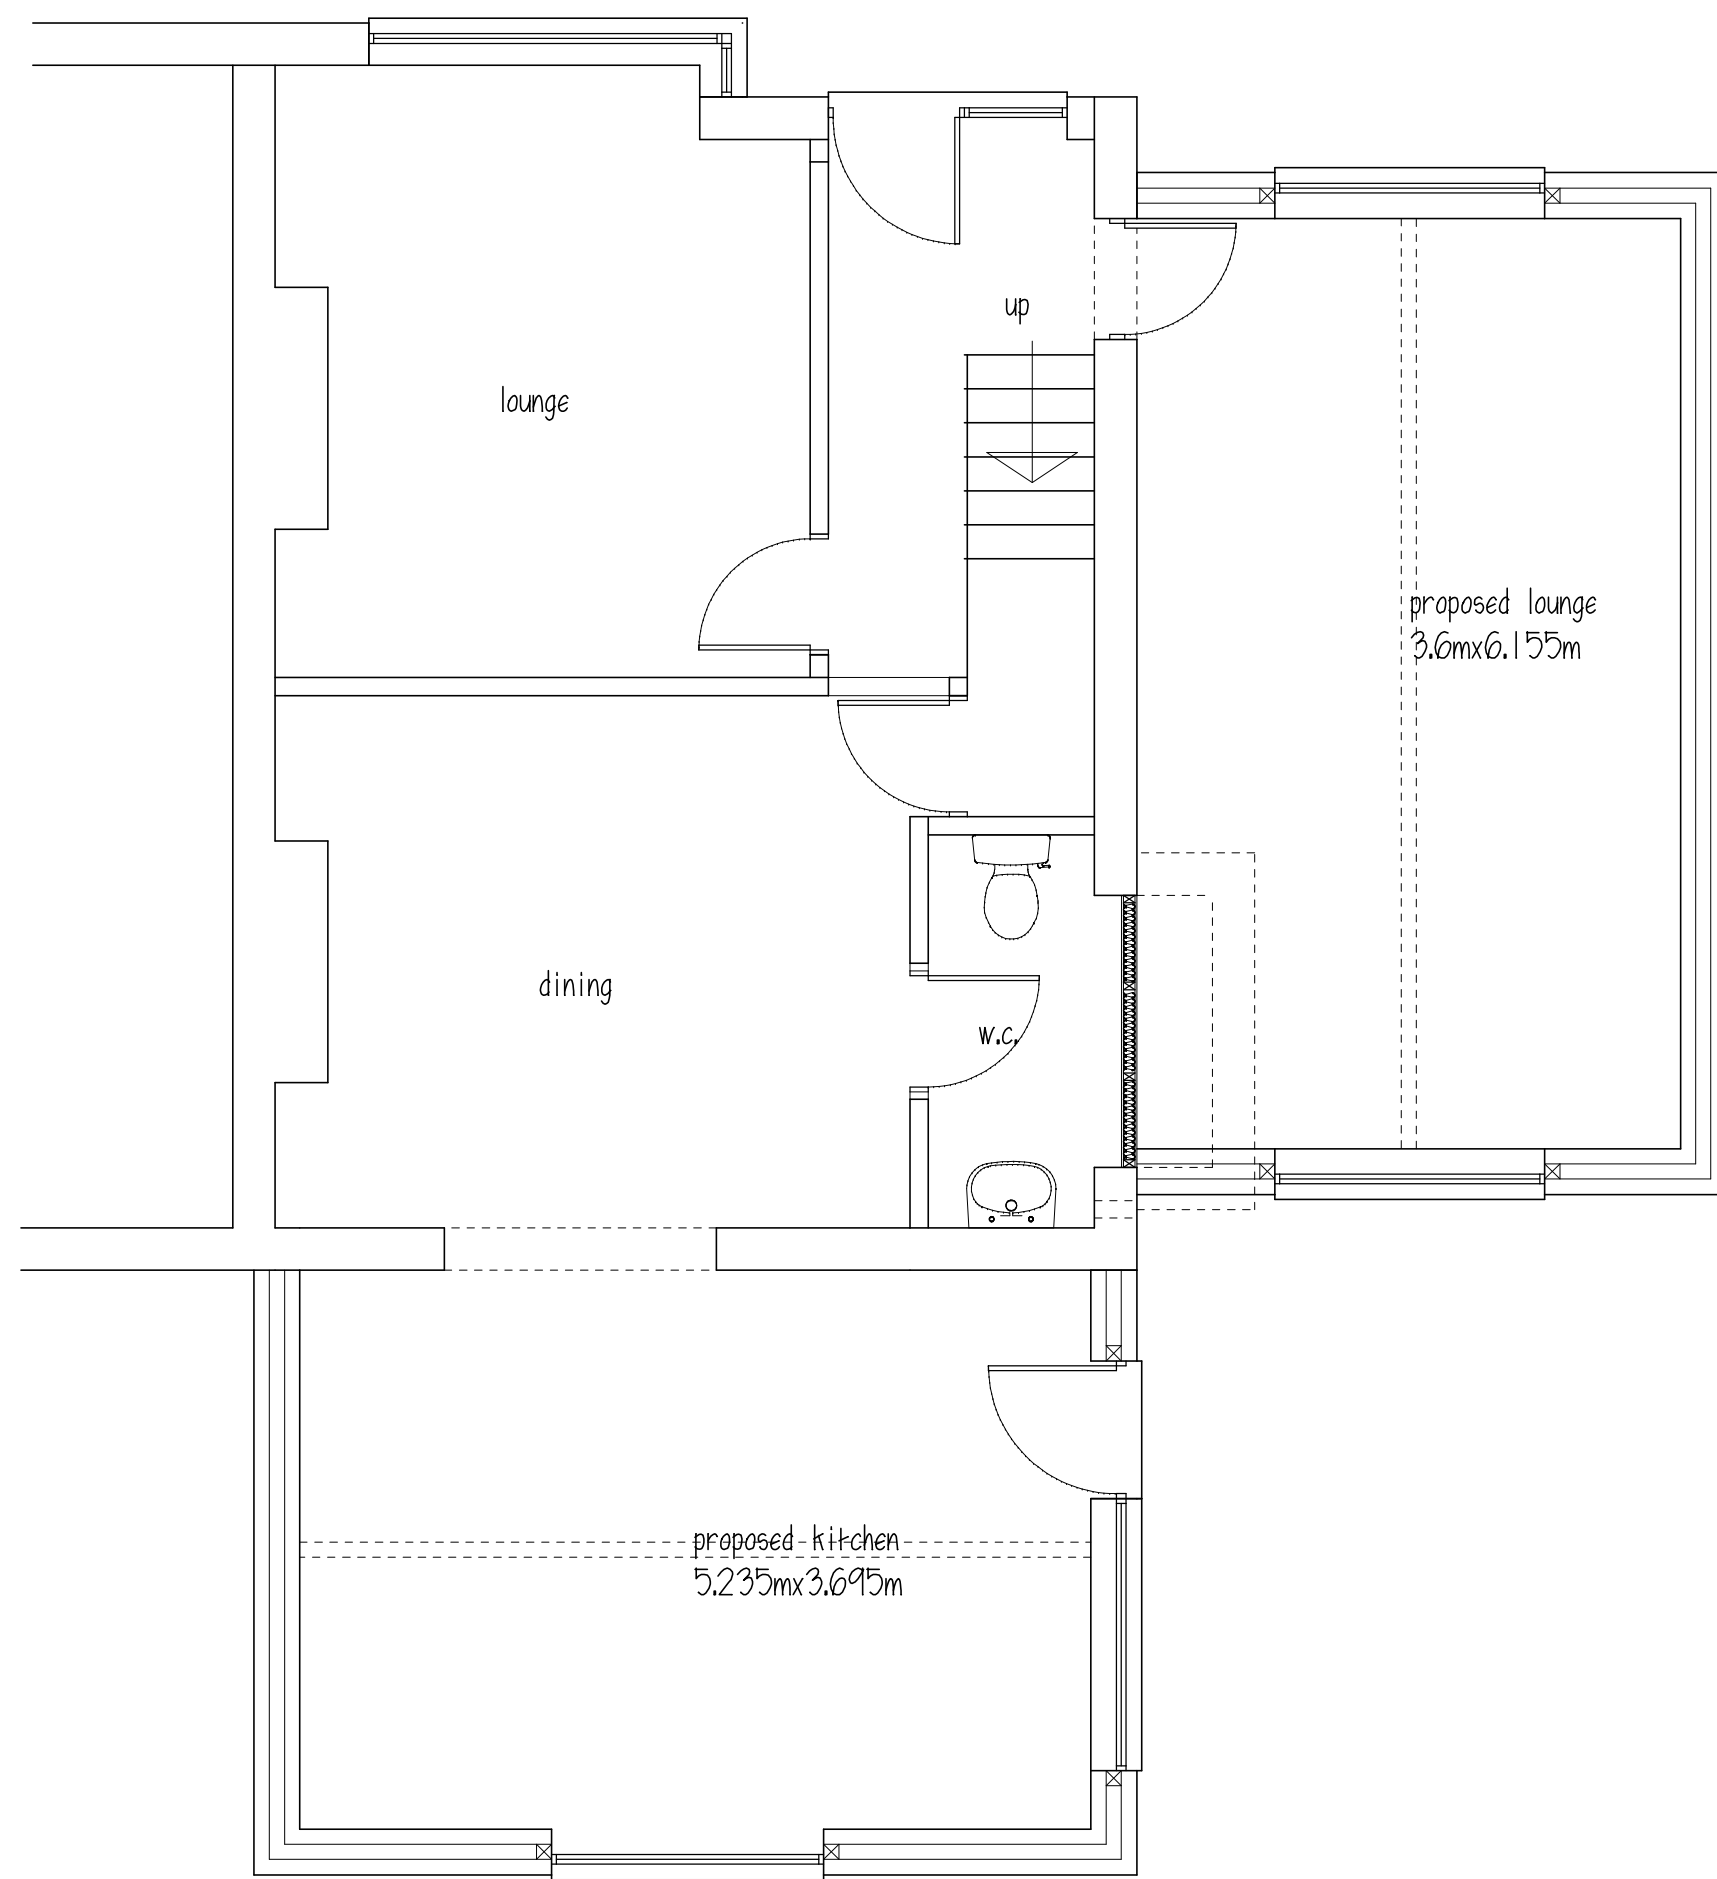
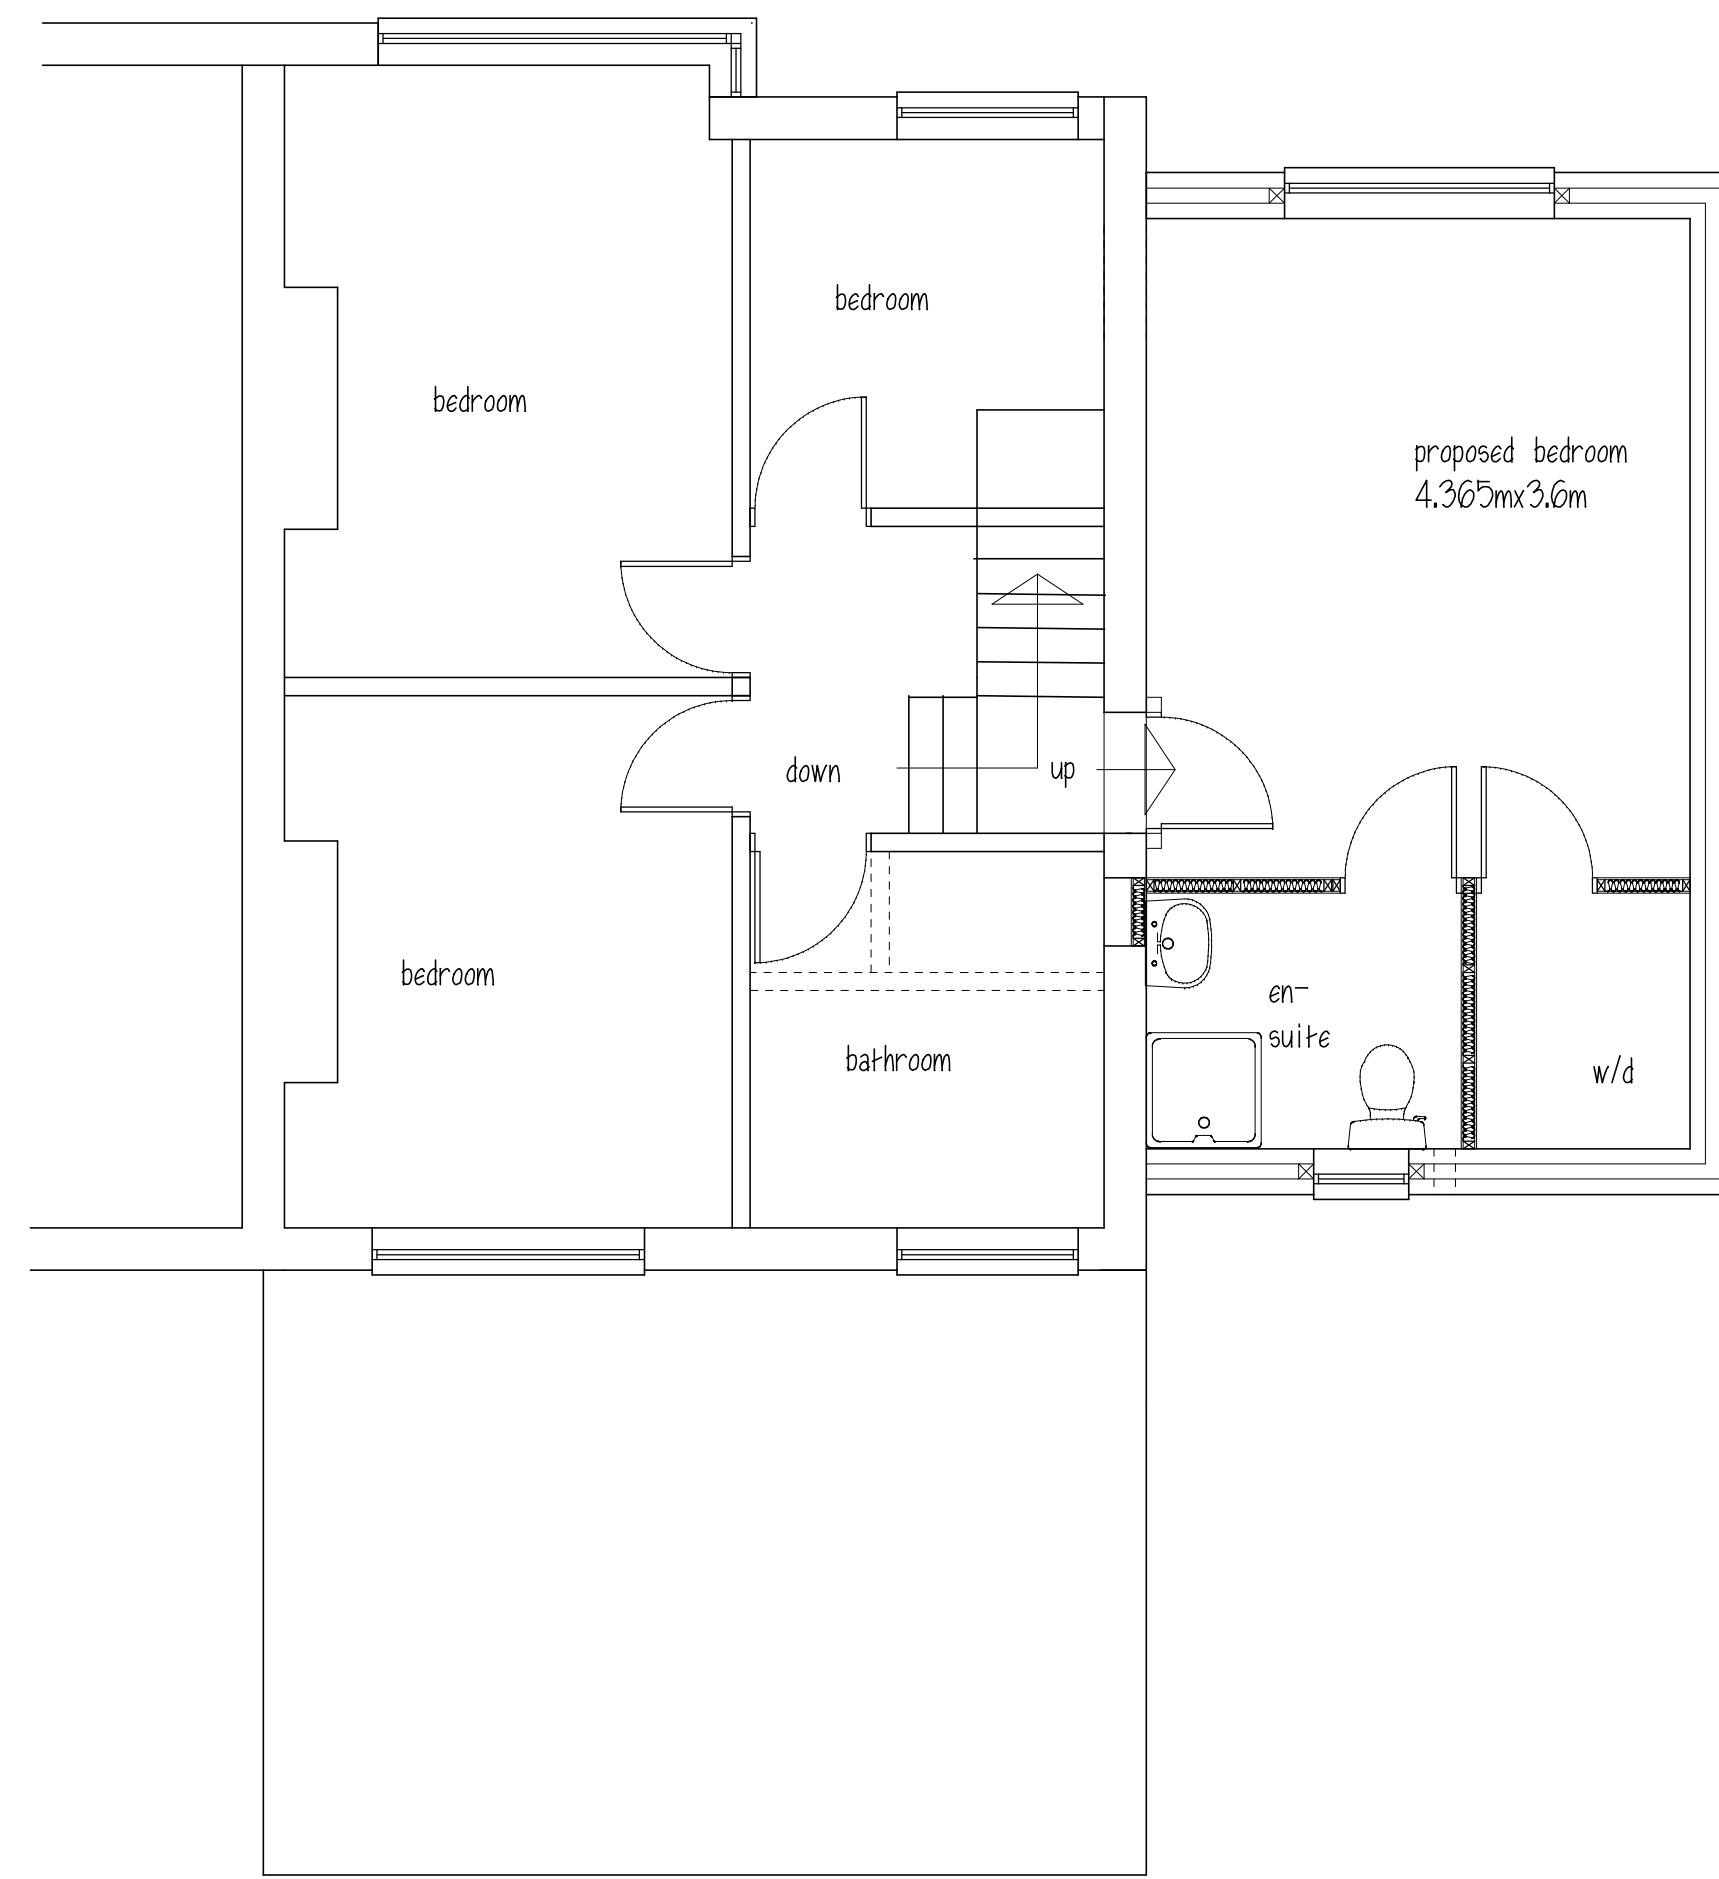
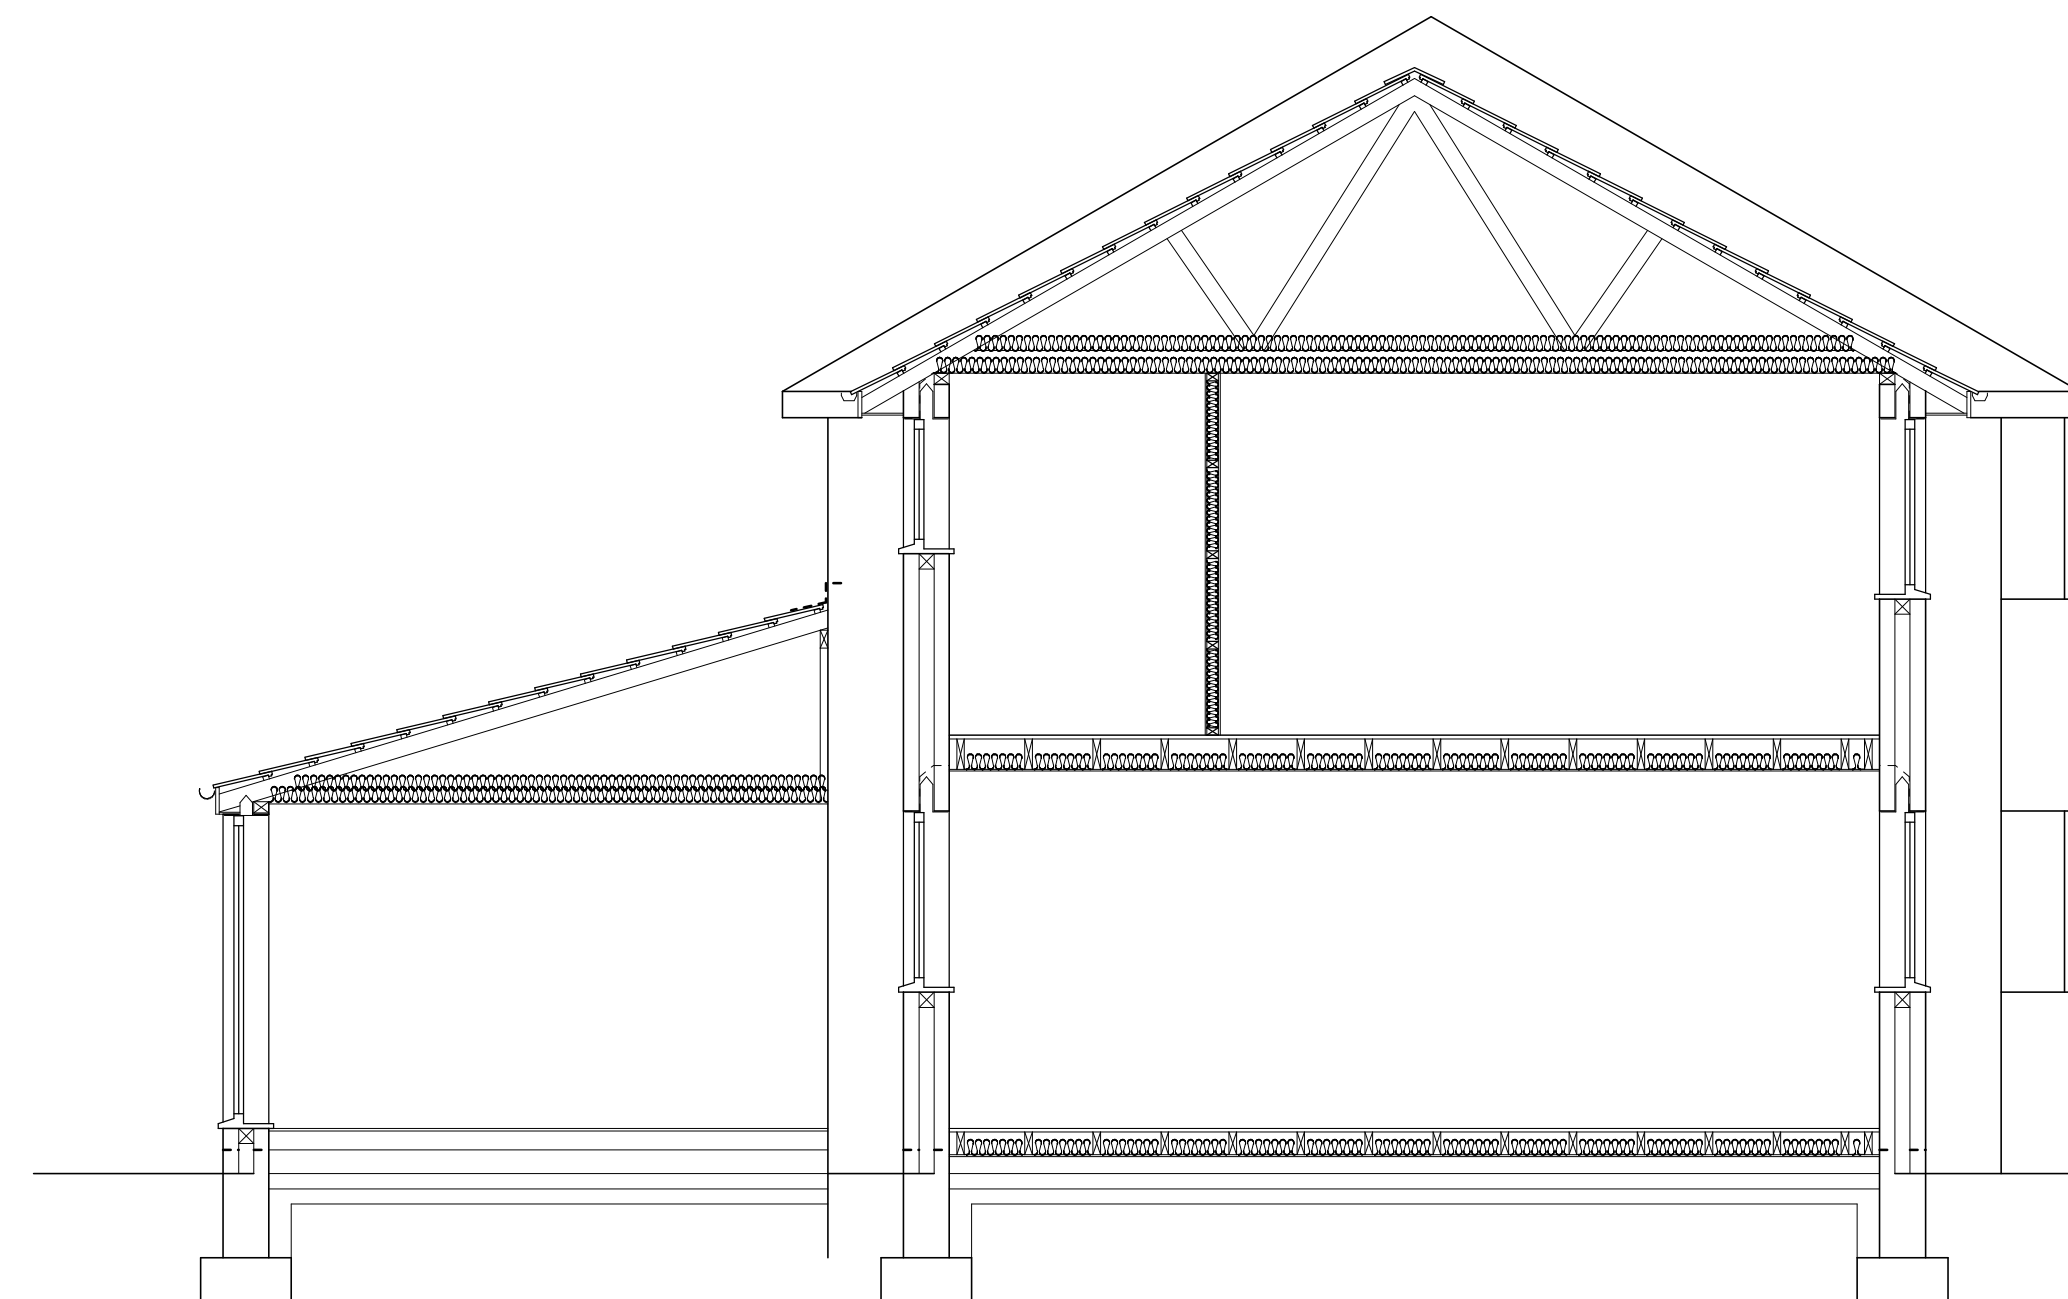


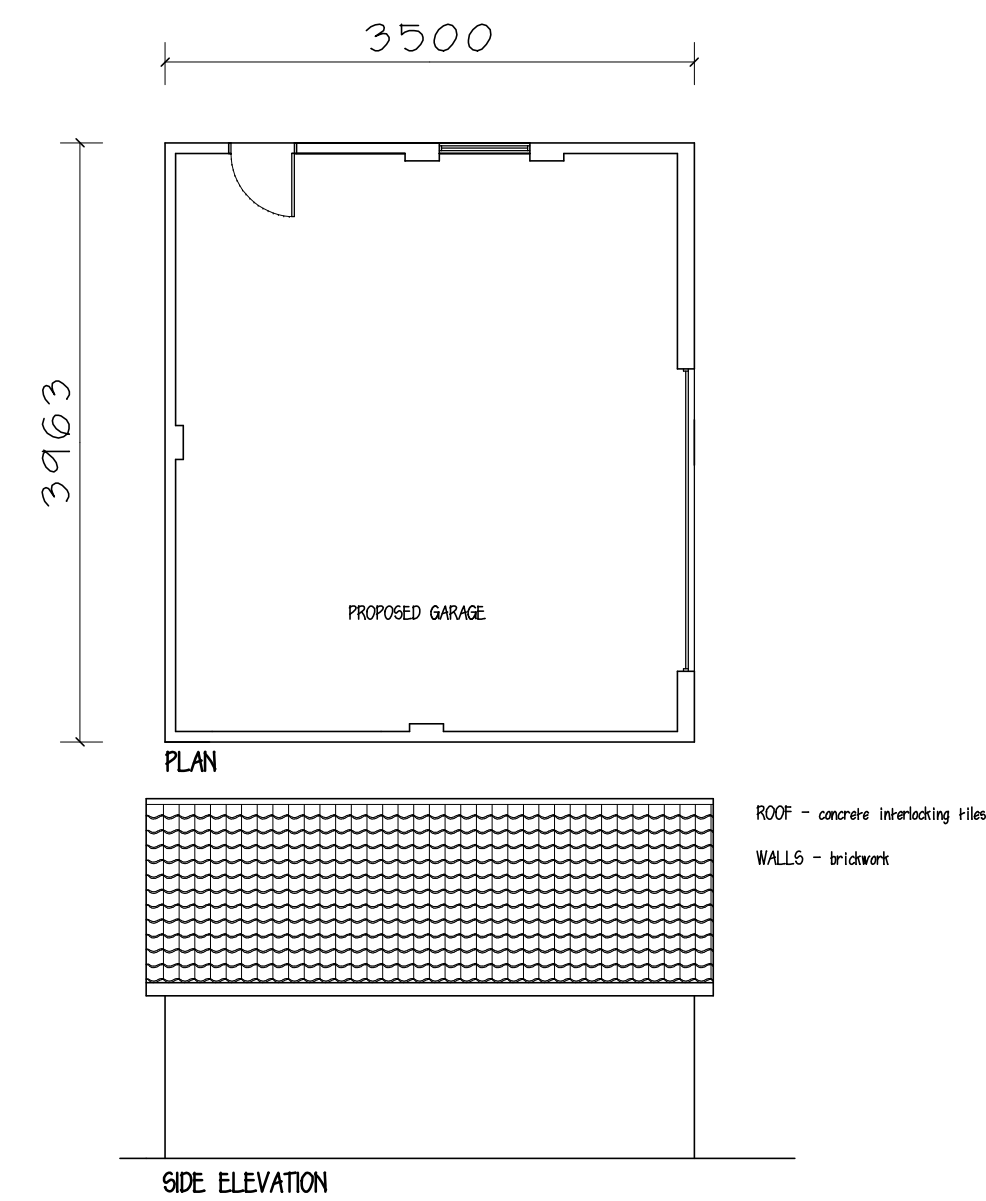


GROUND FLOOR

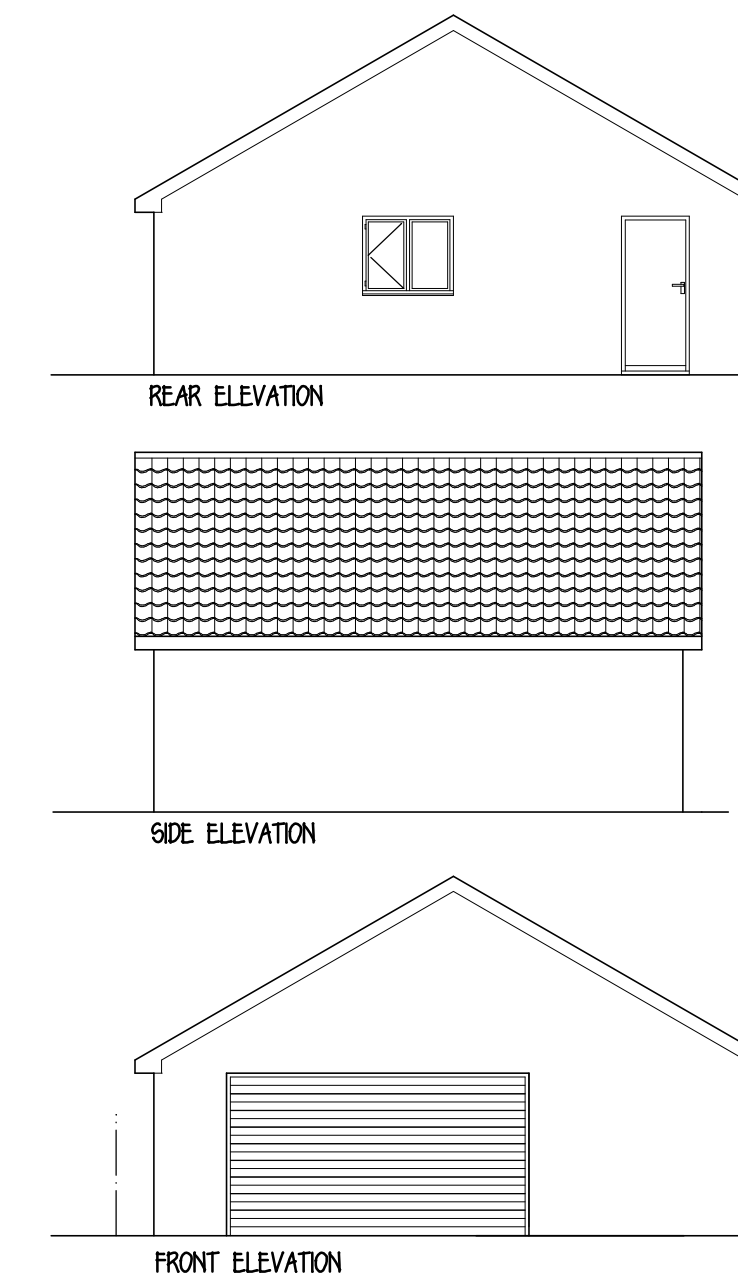

FIRST FLOOR

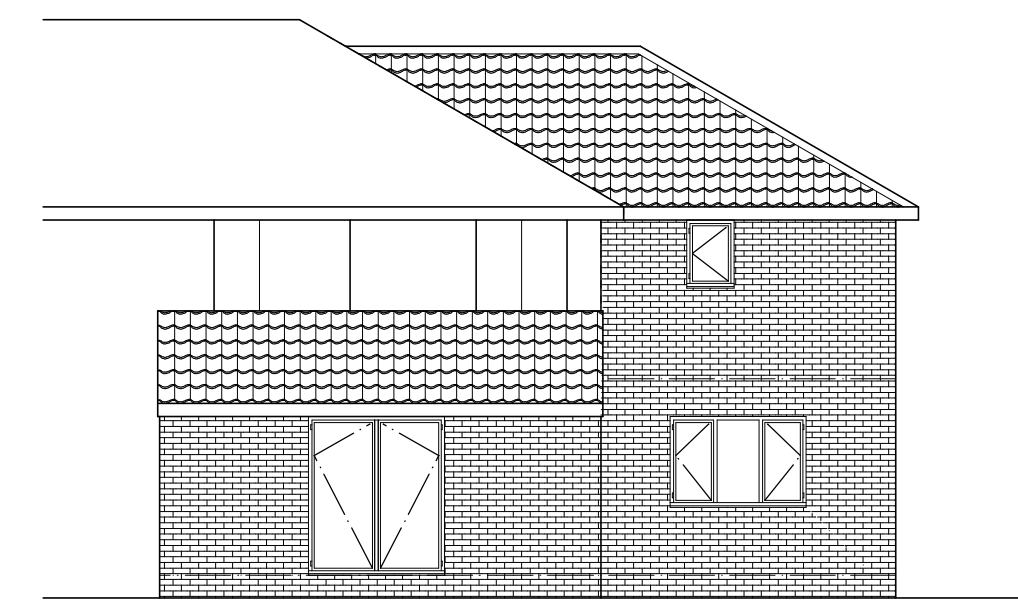


REAR ELEVATION

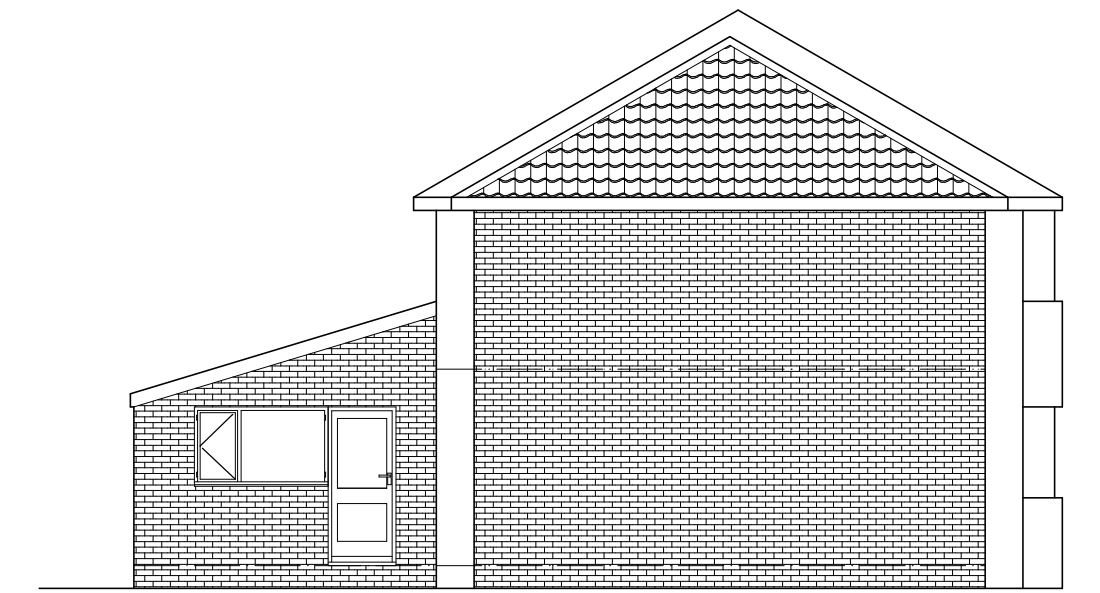

SIDE ELEVATION



FRONT ELEVATION

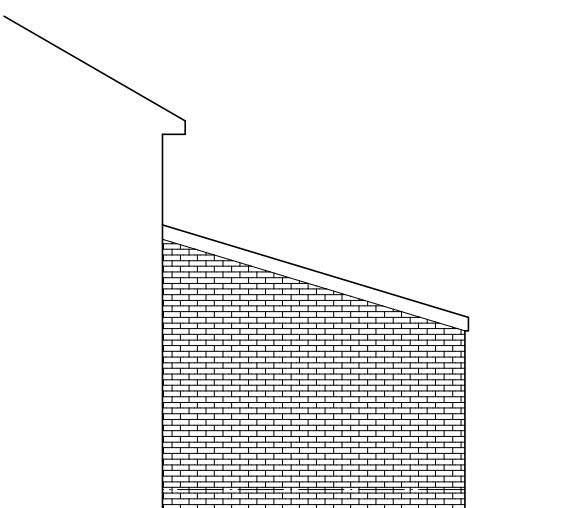

SIDE ELEVATION

Mr & Mrs POPPLEWELL

PROPOSED EXTENSIONS
24 BENCE LANE
DARTON

PLANS & ELEVATIONS

1:100@A3 JAN. 12 Rev C

Peter Thompson

"Linwood"

Barnsley Road

Dodworth

Barnsley S75 3JR t&f. 01226 201391

m. 07973251730

e-mail peter-thompson@hotmail.co.uk



M.C.I.A.T.