


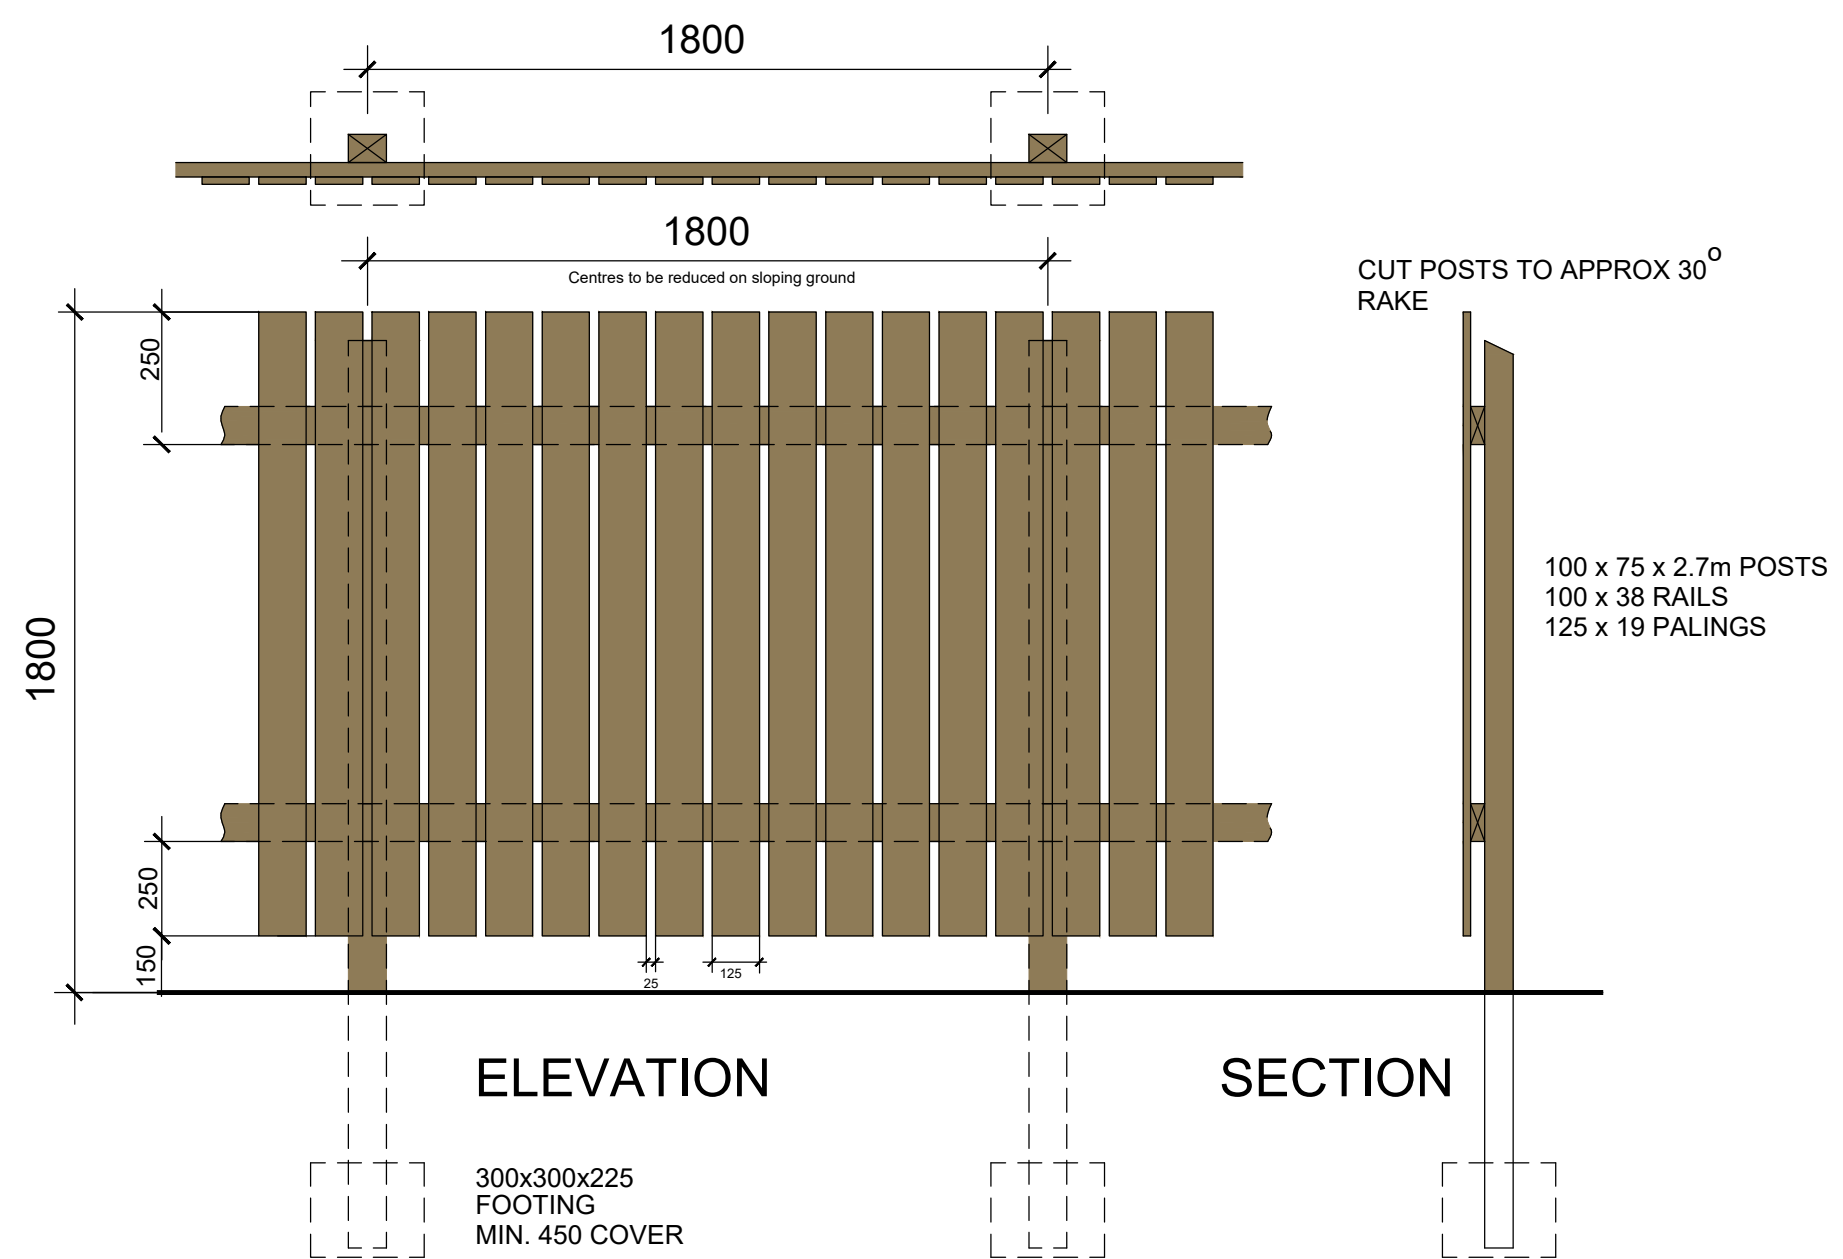

DATE	REVISIONS	BY

Avant Homes
Unit 2
Mariner Court
Peel Avenue
Dunkar
Wakefield
WF4 3FL

DRAWN	RB	CHECKED	DATE	Mar-17	REV.
DRG. No. 4178/208.01					-

SCALE: 1:20

Boundary Treatments

1.8m High Screen Fence