
Co-op Wakefield Road New Lodge Barnsley

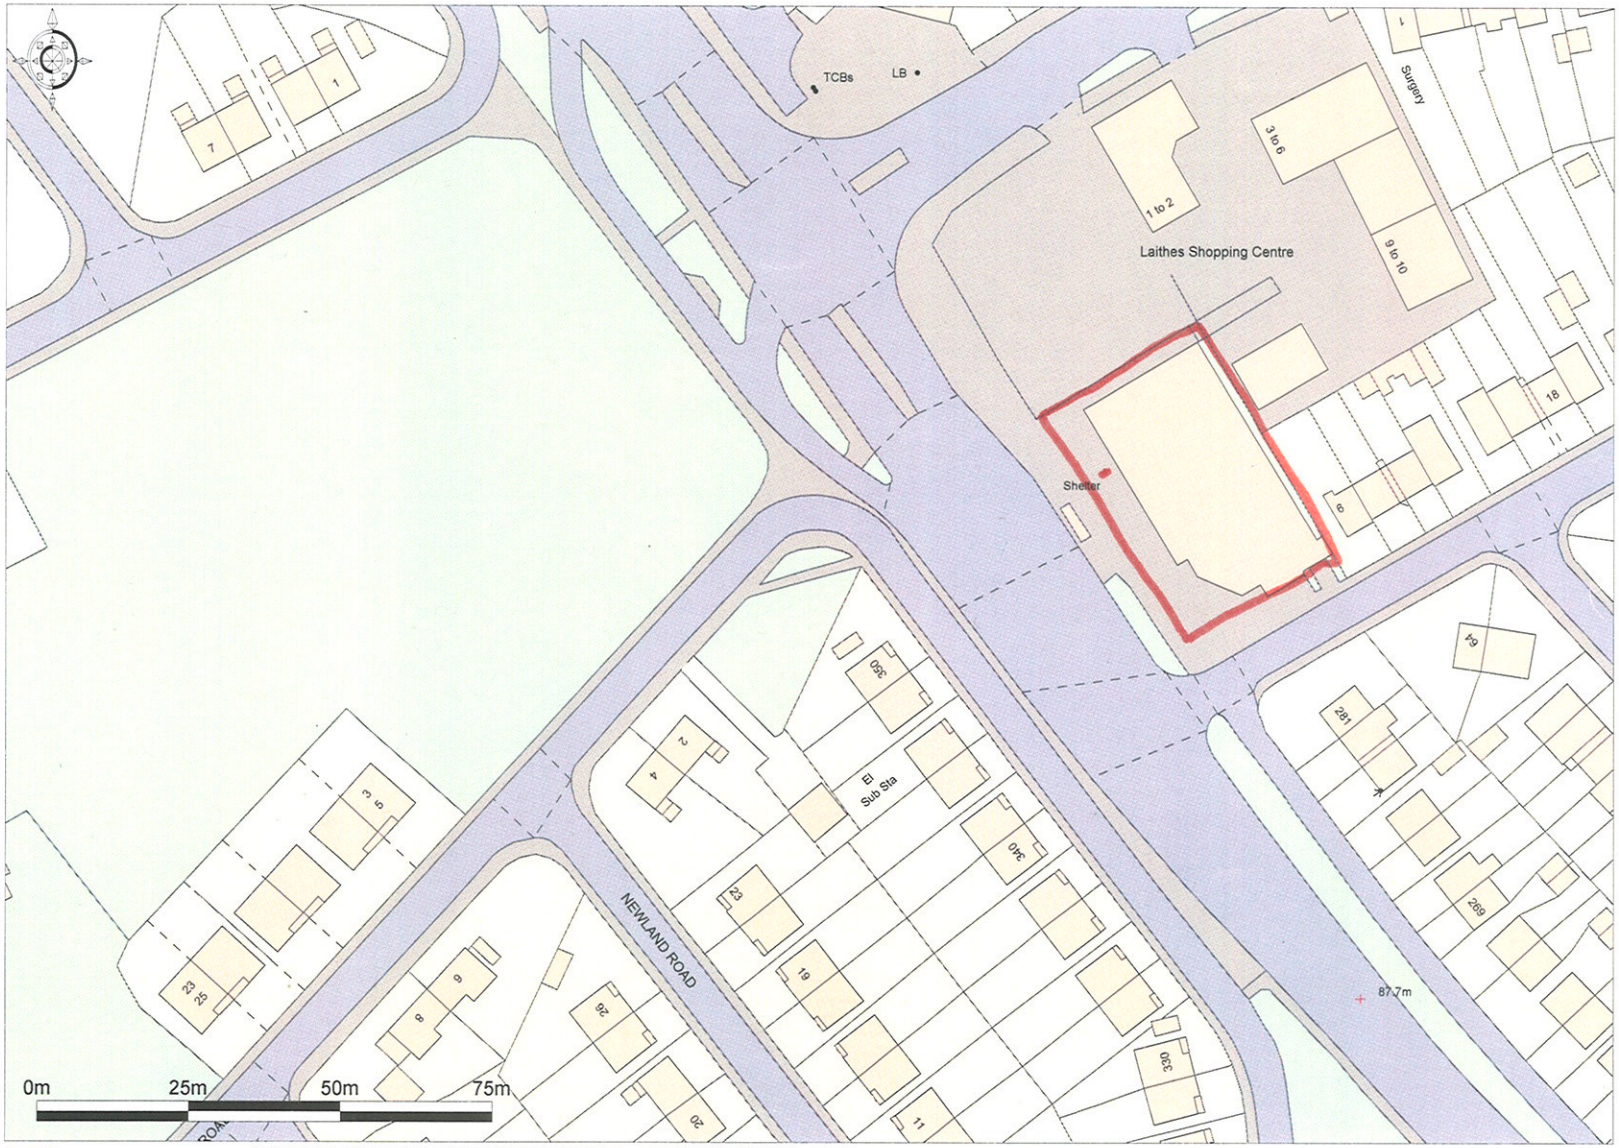

Promap®
Ordnance Survey © Crown Copyright 2011. All rights reserved. Licence number 100020449. Plotted Scale - **1:1250**