






STREET SCENE A-A

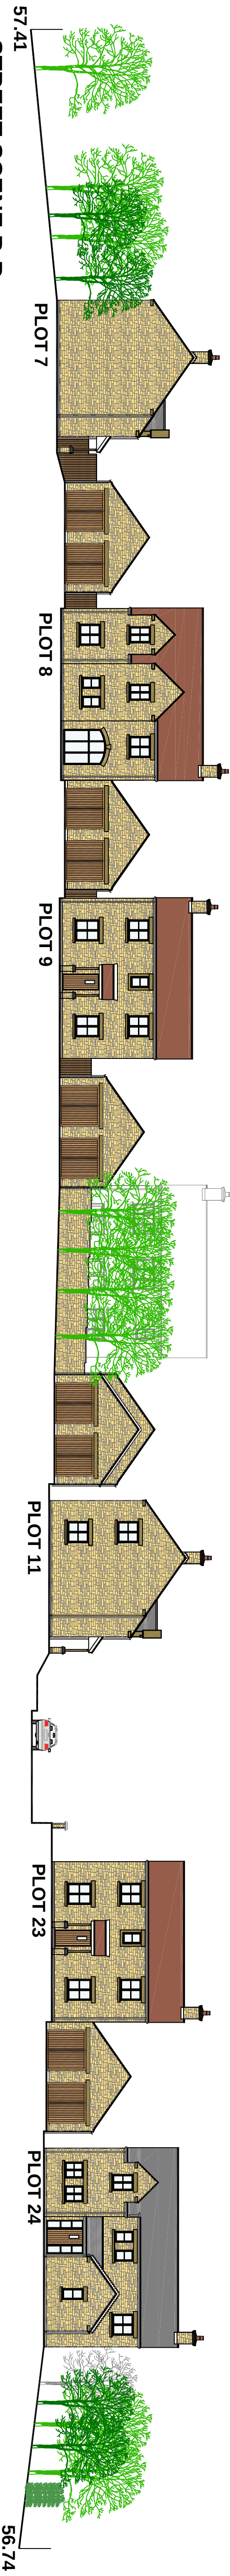

STREET SCENE B-B

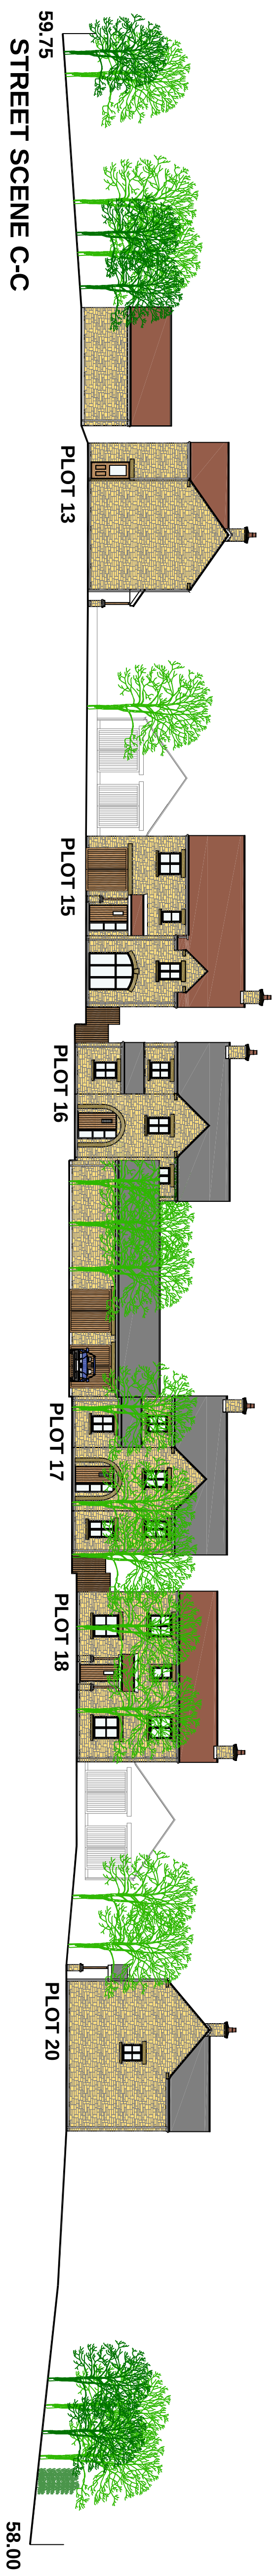

STREET SCENE C-C

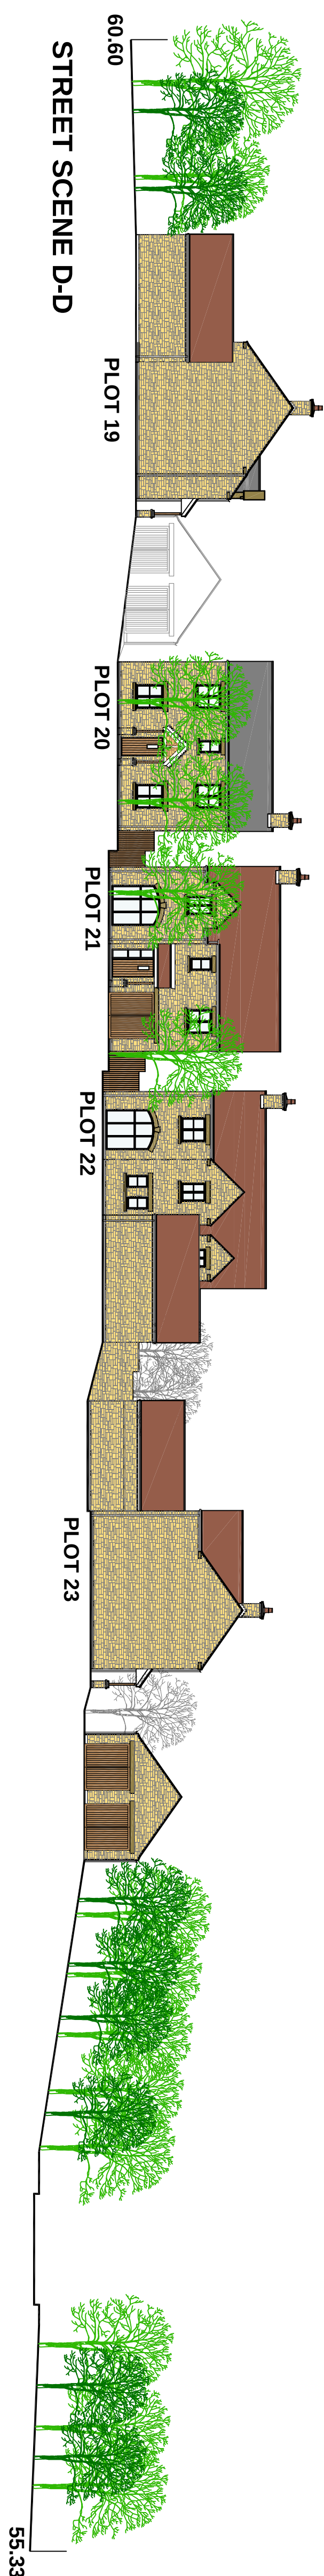

STREET SCENE D-D



STREET SCENE KEY - N.T.S

Rev.	Date	Description



RIPPON HOMES
Leeming Lane South, Mansfield Woodhouse
Nottinghamshire, NG19 9AQ
Tel: 01623 659000 Fax: 01623 420807

CLAYTON LANE,
THURNSCOE..

STREET SCENE.

Scale:	1:200, 1:500	Date:	Jan. 2016
Dwg No.	??	Revision:	-