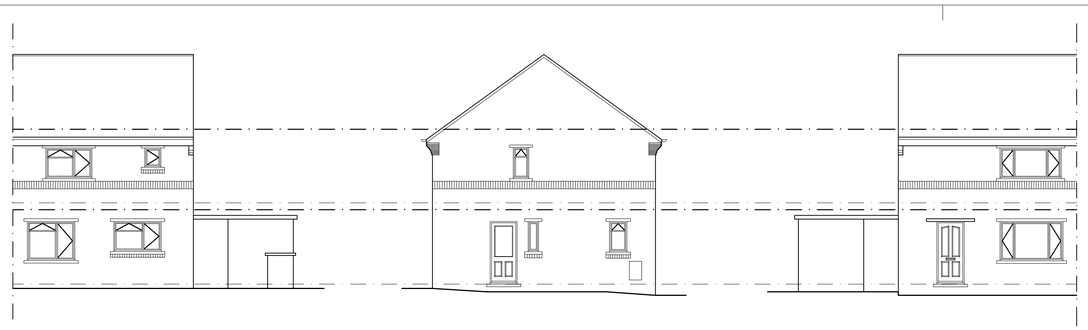

EXISTING REAR ELEVATION
SCALE 1:100

EXISTING SIDE ELEVATION
SCALE 1:100

EXISTING FRONT ELEVATION
SCALE 1:100

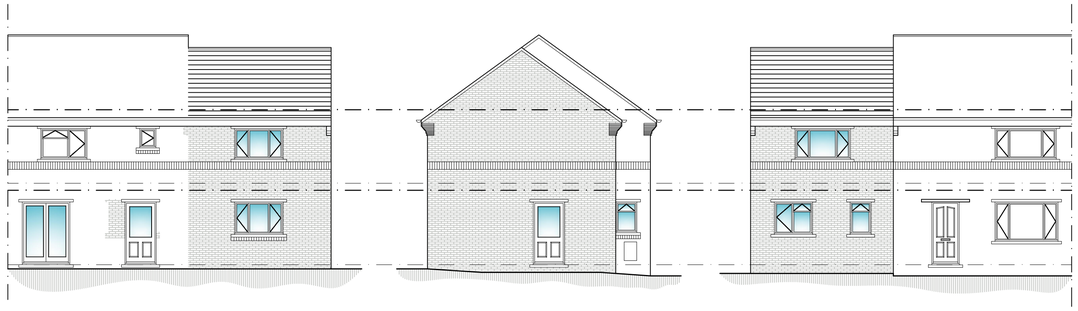

PROPOSED REAR ELEVATION
SCALE 1:100

PROPOSED SIDE ELEVATION
SCALE 1:100

PROPOSED FRONT ELEVATION
SCALE 1:100

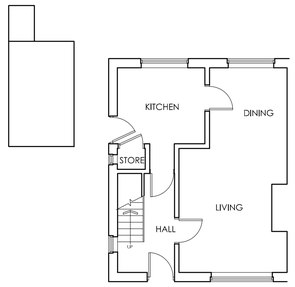

EXISTING GROUND FLOOR PLAN
SCALE 1:100

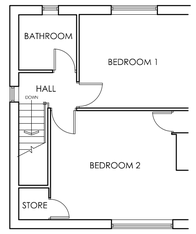

EXISTING FIRST FLOOR PLAN
SCALE 1:100

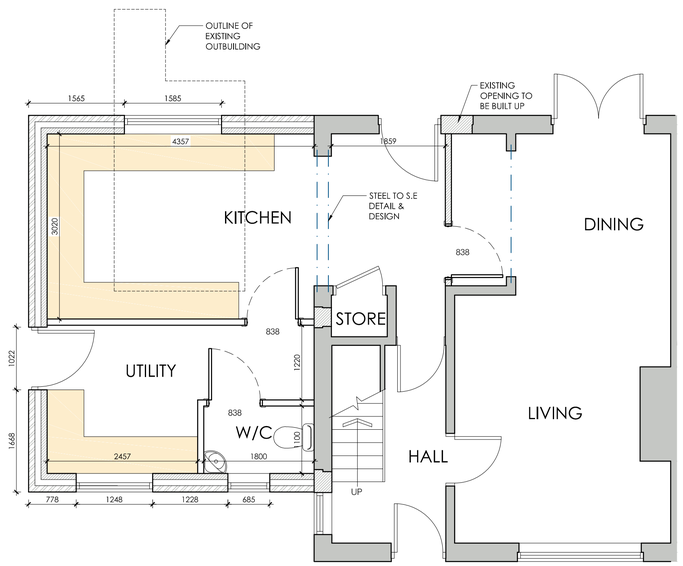

PROPOSED GROUND FLOOR PLAN
SCALE 1:50

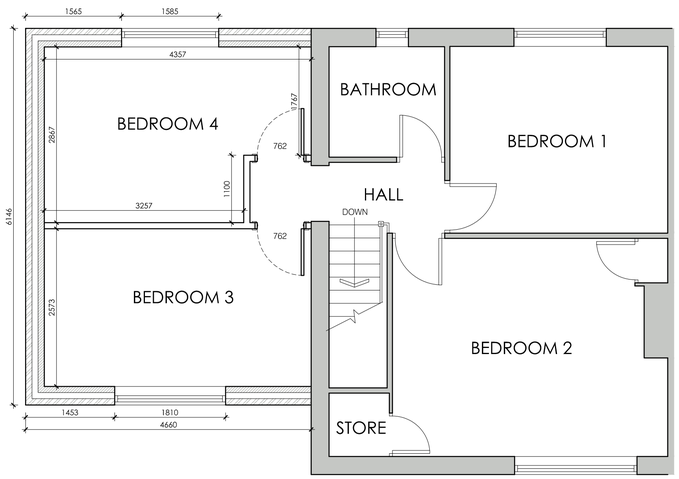

PROPOSED FIRST FLOOR PLAN
SCALE 1:50

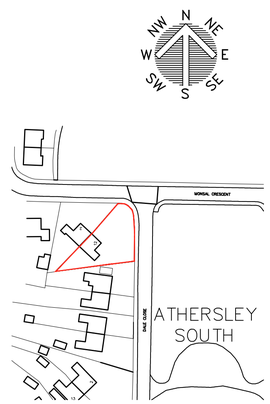

LOCATION PLAN
SCALE 1:1250

BLOCK PLAN
SCALE 1:500

White Agus PARTNERSHIP
ARCHITECTURAL SERVICES

OFFICE ONE,
34 VICTORIA ROAD,
BARNSLEY,
S70 2BU

Phone: 01226 208482
Email: info@whiteaguspartnership.co.uk
Web: www.whiteaguspartnership.co.uk

Project. PROPOSED EXTENSION AT 12 DALE CLOSE BARNSLEY, S71 3PZ	Client. MR SIMON SZOKE
Drawing Title. PLANS AND ELEVATIONS	Date. MARCH 2021 / Scale. 1:50 & 1:100 @ A1
	Ref. 20–291 / Dwg. No. 01 / Rev. C

Date	Suffix	Description	Date	Suffix	Description
28/04/2021	A	REVISED TO CLIENTS REQUIREMENTS			
29/04/2021	B	REVISED TO CLIENTS REQUIREMENTS			
04/05/2021	C	REVISED TO CLIENTS REQUIREMENTS			