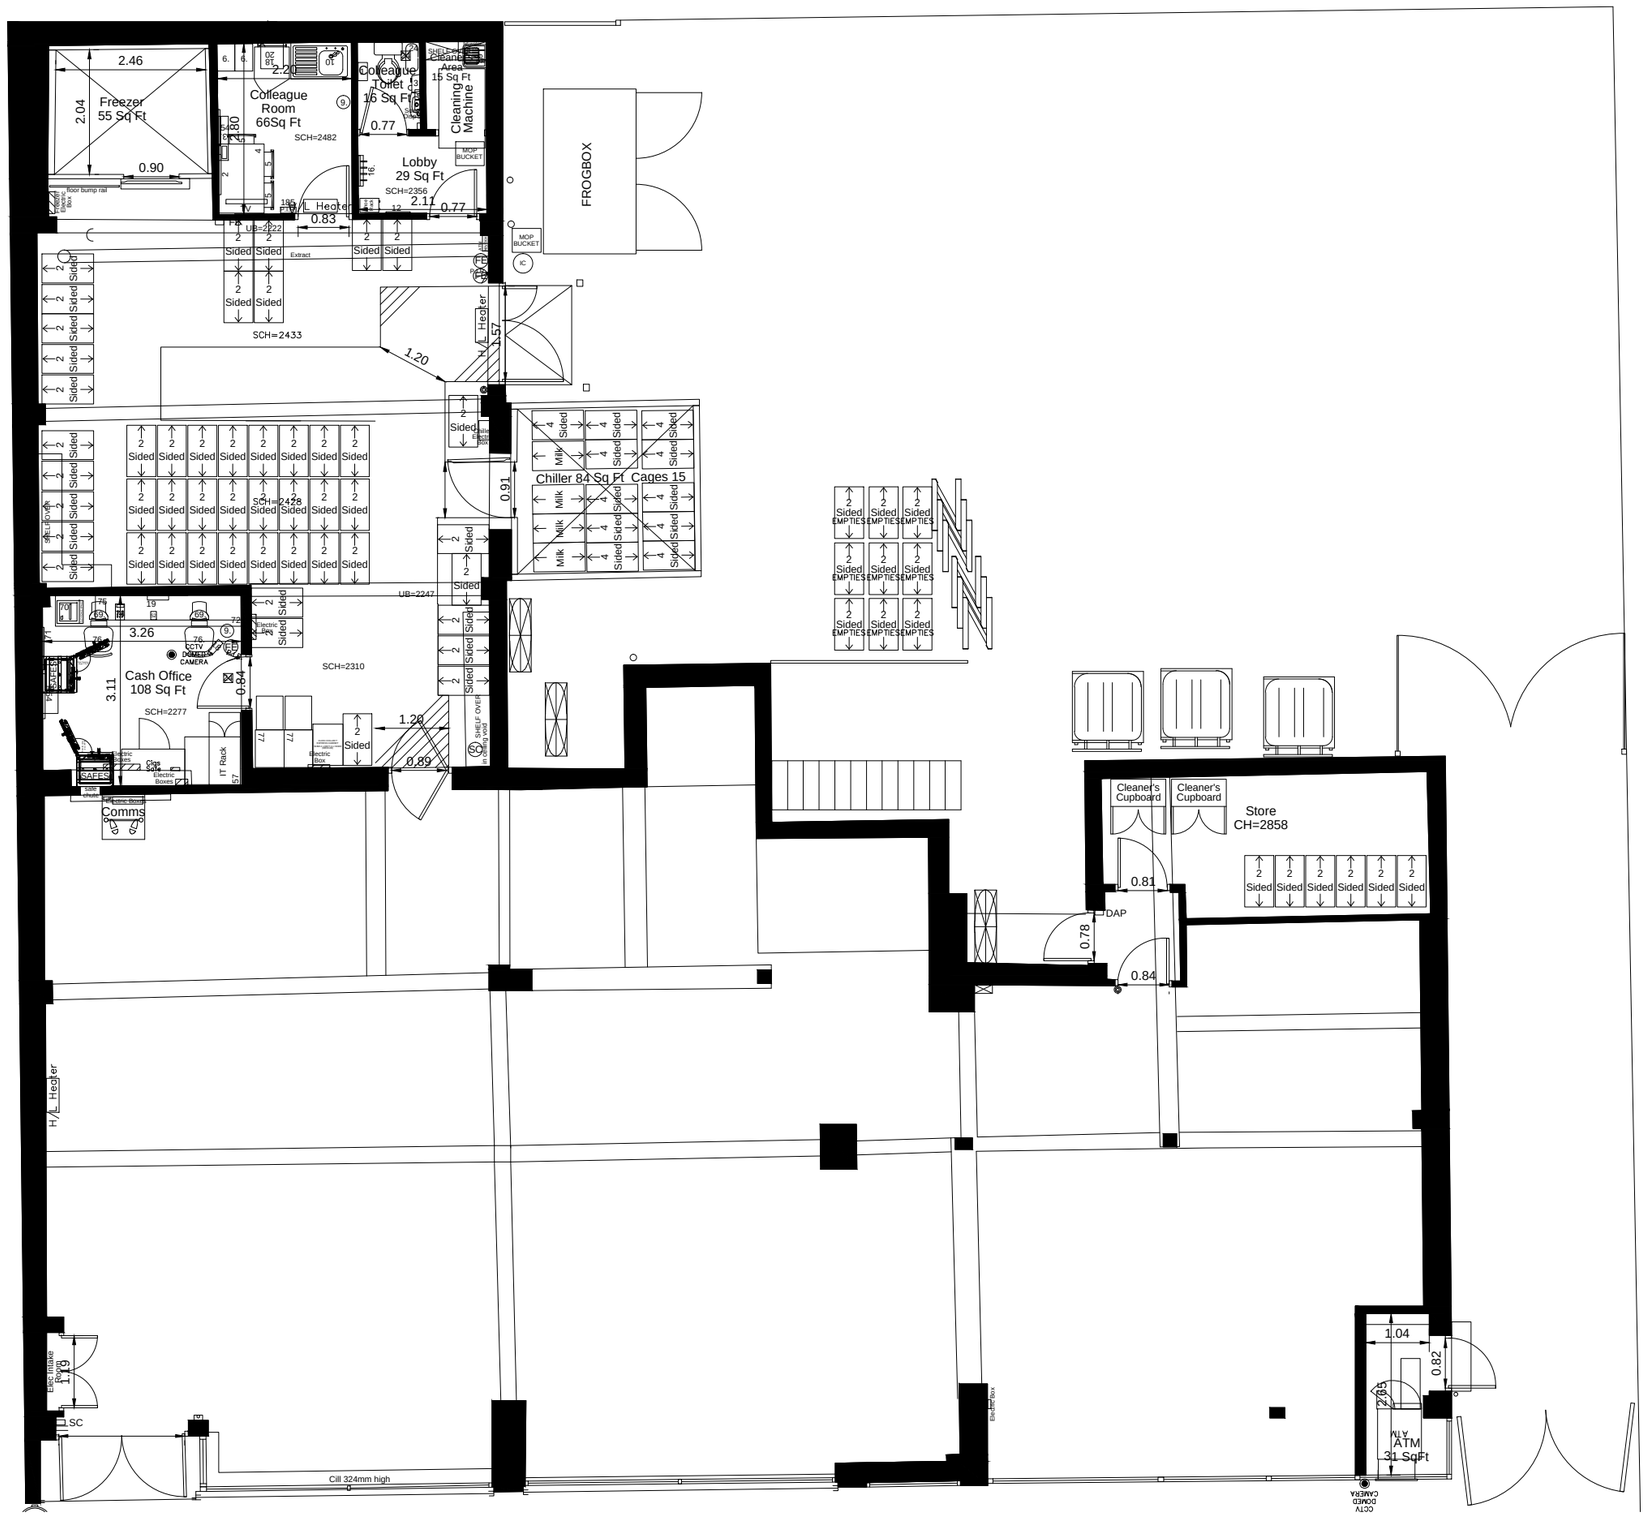



# Block Plan
## Scale 1:100

0 1 2 3 4 5 10

Meters

**People & Space Limited**

Architecture - Planning - Urban Design

Email: info@peopleandspace.co.uk
www.peopleandspace.co.uk

This drawing is for PLANNING only
NOT for Construction. Do Not Scale.
Copyright of People & Space Limited

Key:

NORTH

| Rev. | Notes | Date |
|---|---|---|
| | | |

Client's Name
Tesco Stores Ltd.

Project Name
Tesco Express
105 - 109 Furlong Road, Bolton on Dearne
Rotherham, South Yorkshire, S63 8HB

Drawing Title
Block plan

| | |
|---|---|
| Purpose | For Planning |
| Project number | B441 |
| Date | April 2017 |
| Drawn by | MBR |
| Checked by | BAL |
| Drawing Number | B441_003 |
| Scale @ A3 | 1:100 |