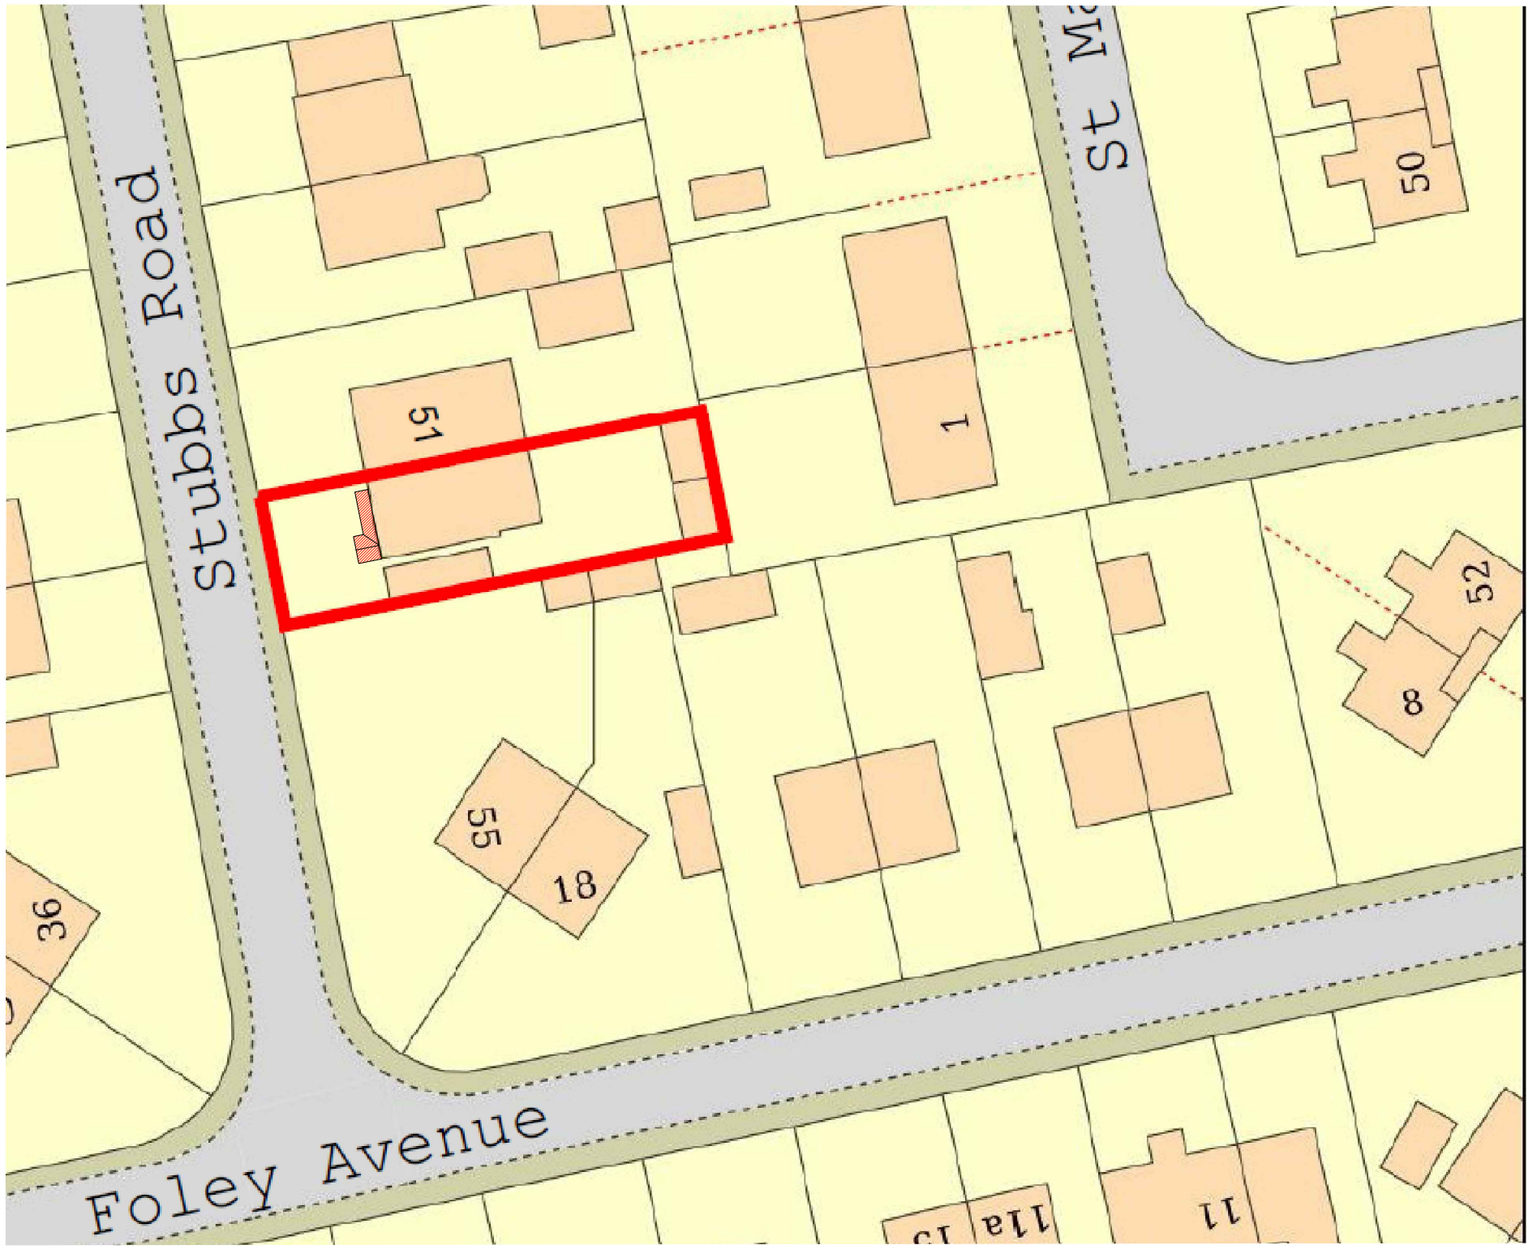

Do not scale from this drawing

The contractor is to check all dimensions on site and report any discrepancies to the architect

All rights described in chapter IV of the copyright, designs and patents act 1988 have been generally asserted

Notes

N

Rev	Description	Date	By	Chk
P1	Planning submission	12/11/26	By	Ck

J.S.S INSTALLATIONS LTD
CONSERVATORY & PVCu SPECIALISTS

Project

53 Stubbs Road
Wombwell
For Mr & Mrs Kay

Drawing

Block Plan

Scale	Drawn	Date
1:500	JSS	12/11/26

Drawing Purpose	Status
PLANNING SUBMISSION	S5

Ref.	Rev.
DK - 00-A-1001	P1

A3