
SDC Projects Ltd
336 Manchester Road
Deepcar
Sheffield
S36 2RH
Tel 0114 3279 118
Tel 07970 291539

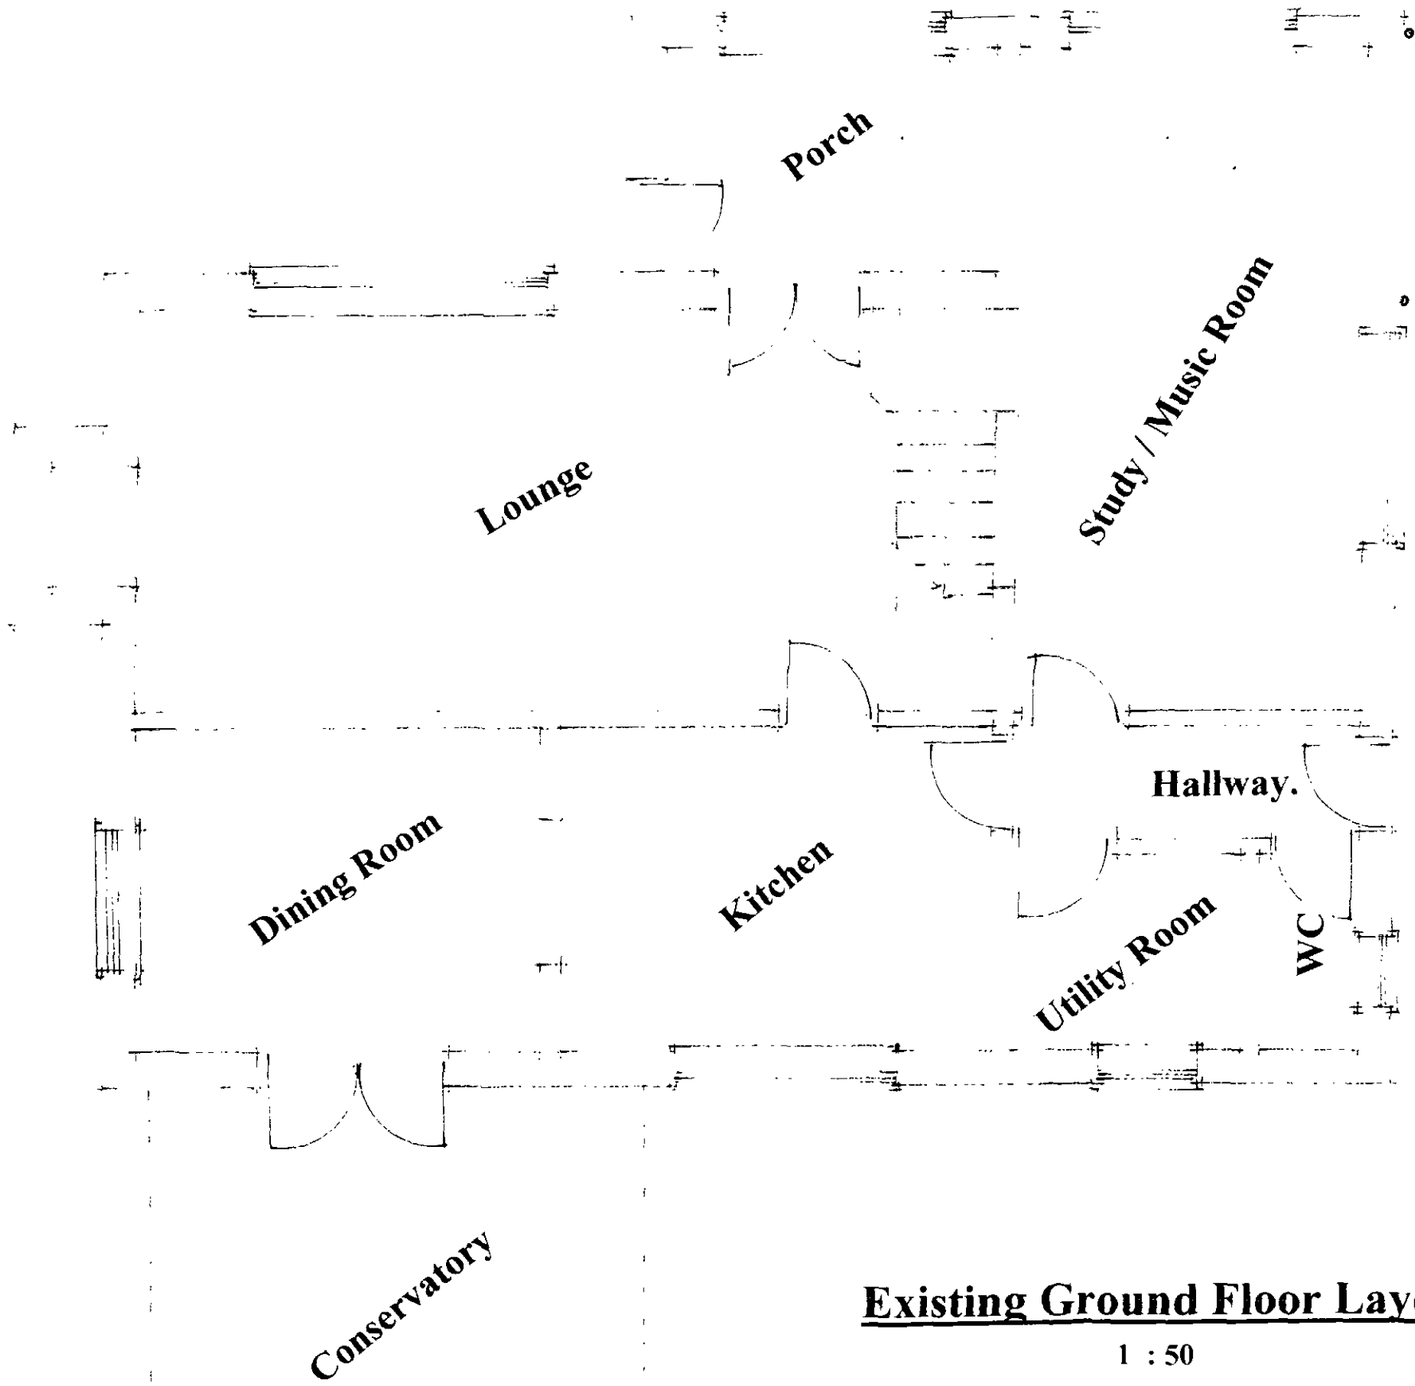

Existing Ground Floor Layout


1 : 50

51 Clarel Street
Penistone
Sheffield
S36 6AU

Emma & Steve Camps

ES / 01


SDC Projects Ltd
336 Manchester Road
Deepcar
Sheffield
S36 2RH
Tel 0114 3279 118
Tel 07970 291539

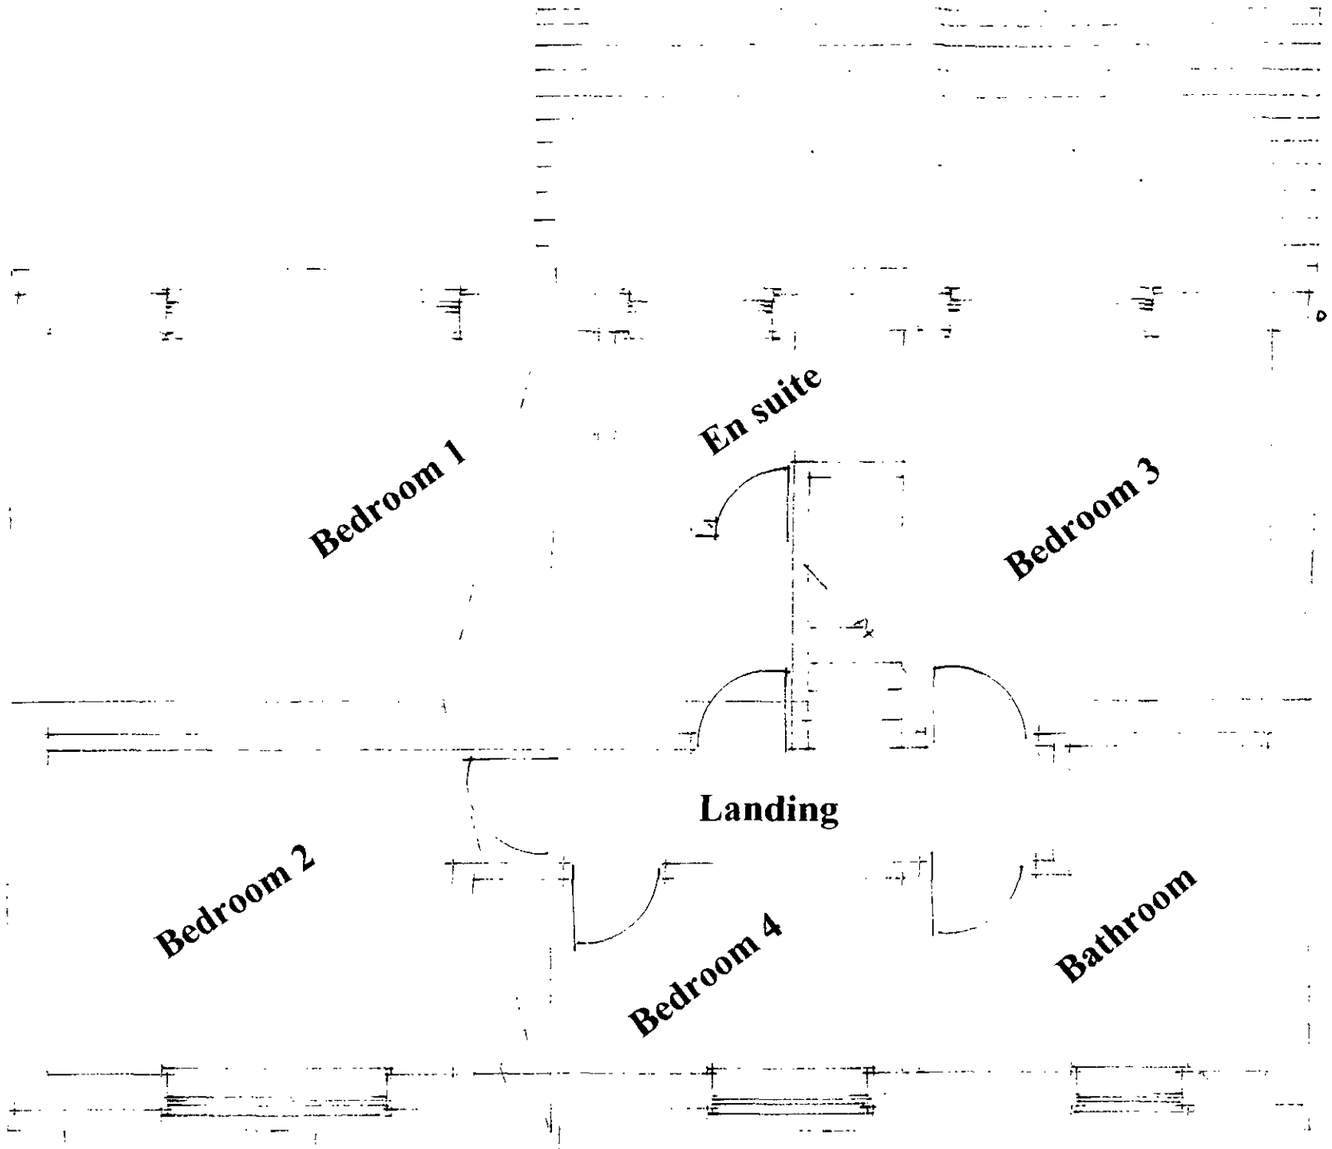

Existing First Floor Layout

1 : 50


ES / 02

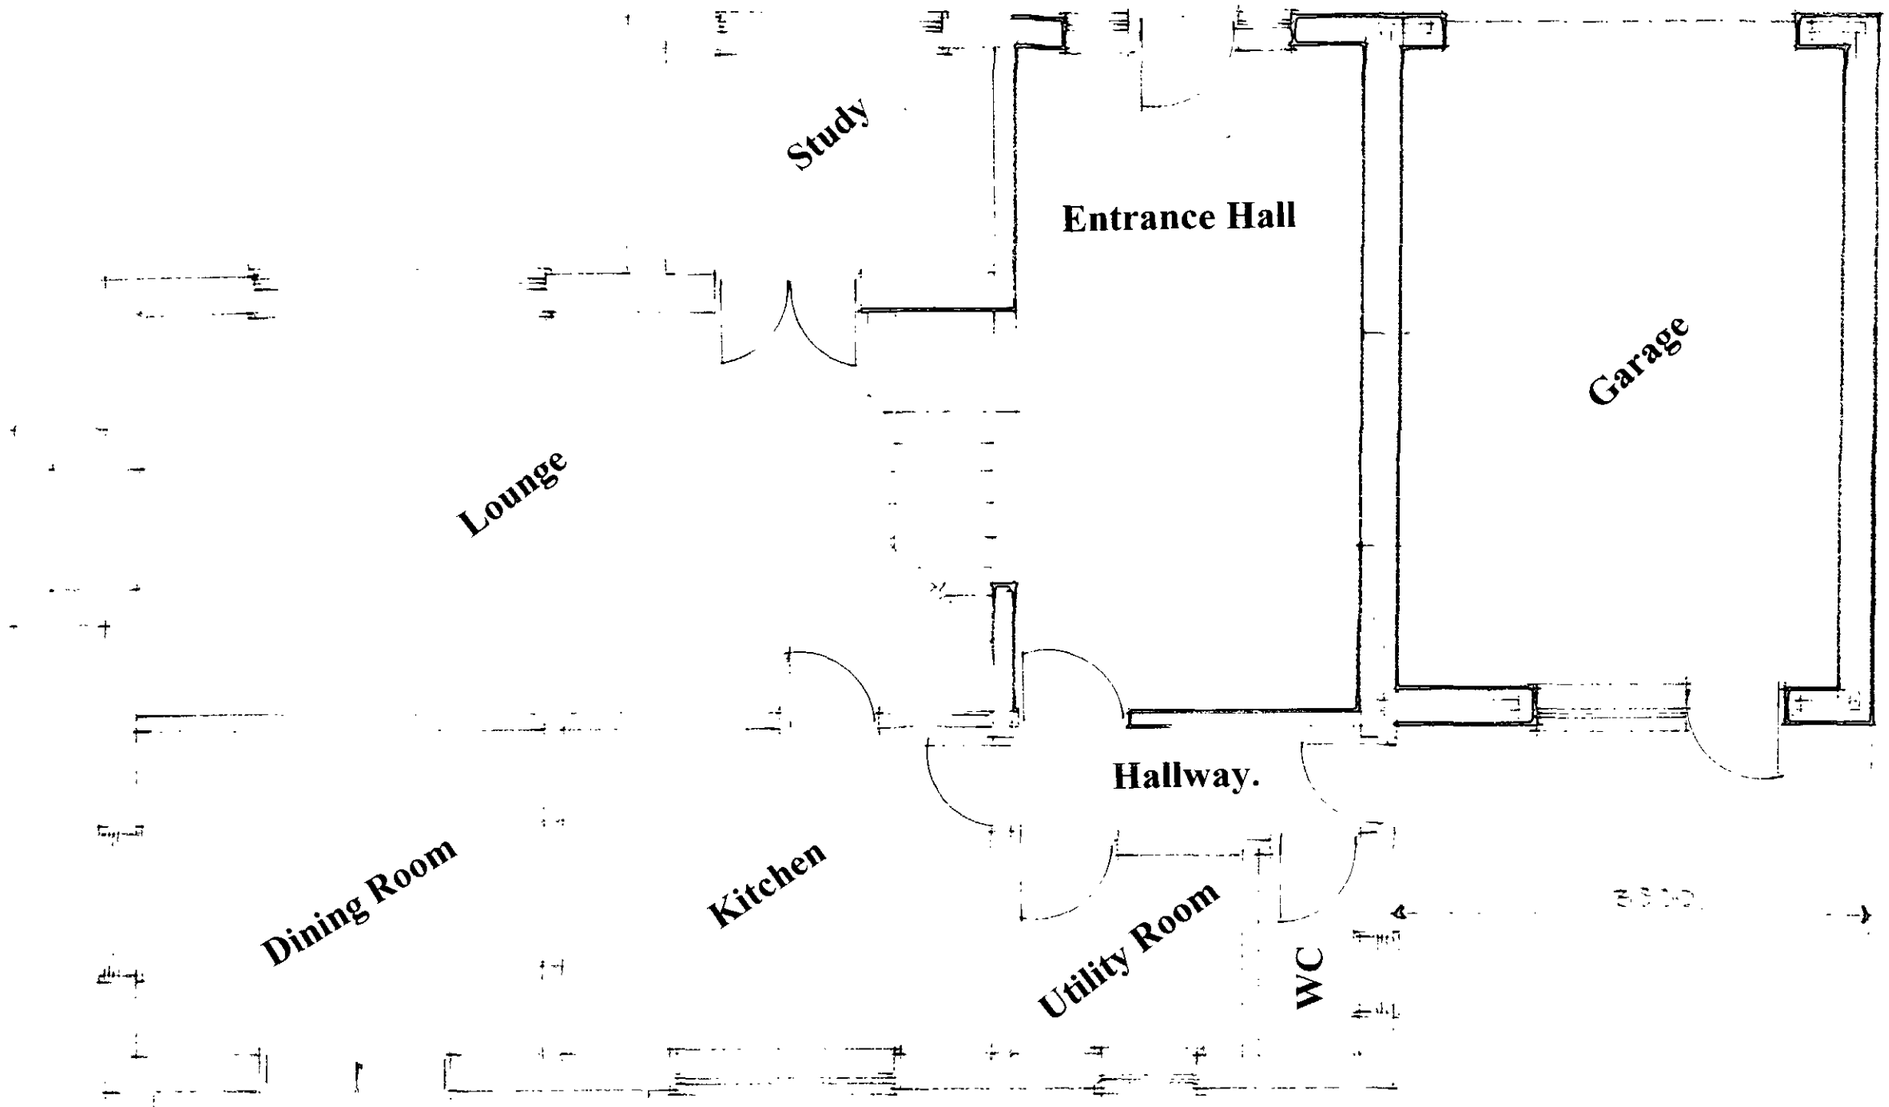

Proposed Ground Floor Layout

1 : 50

ES / 03

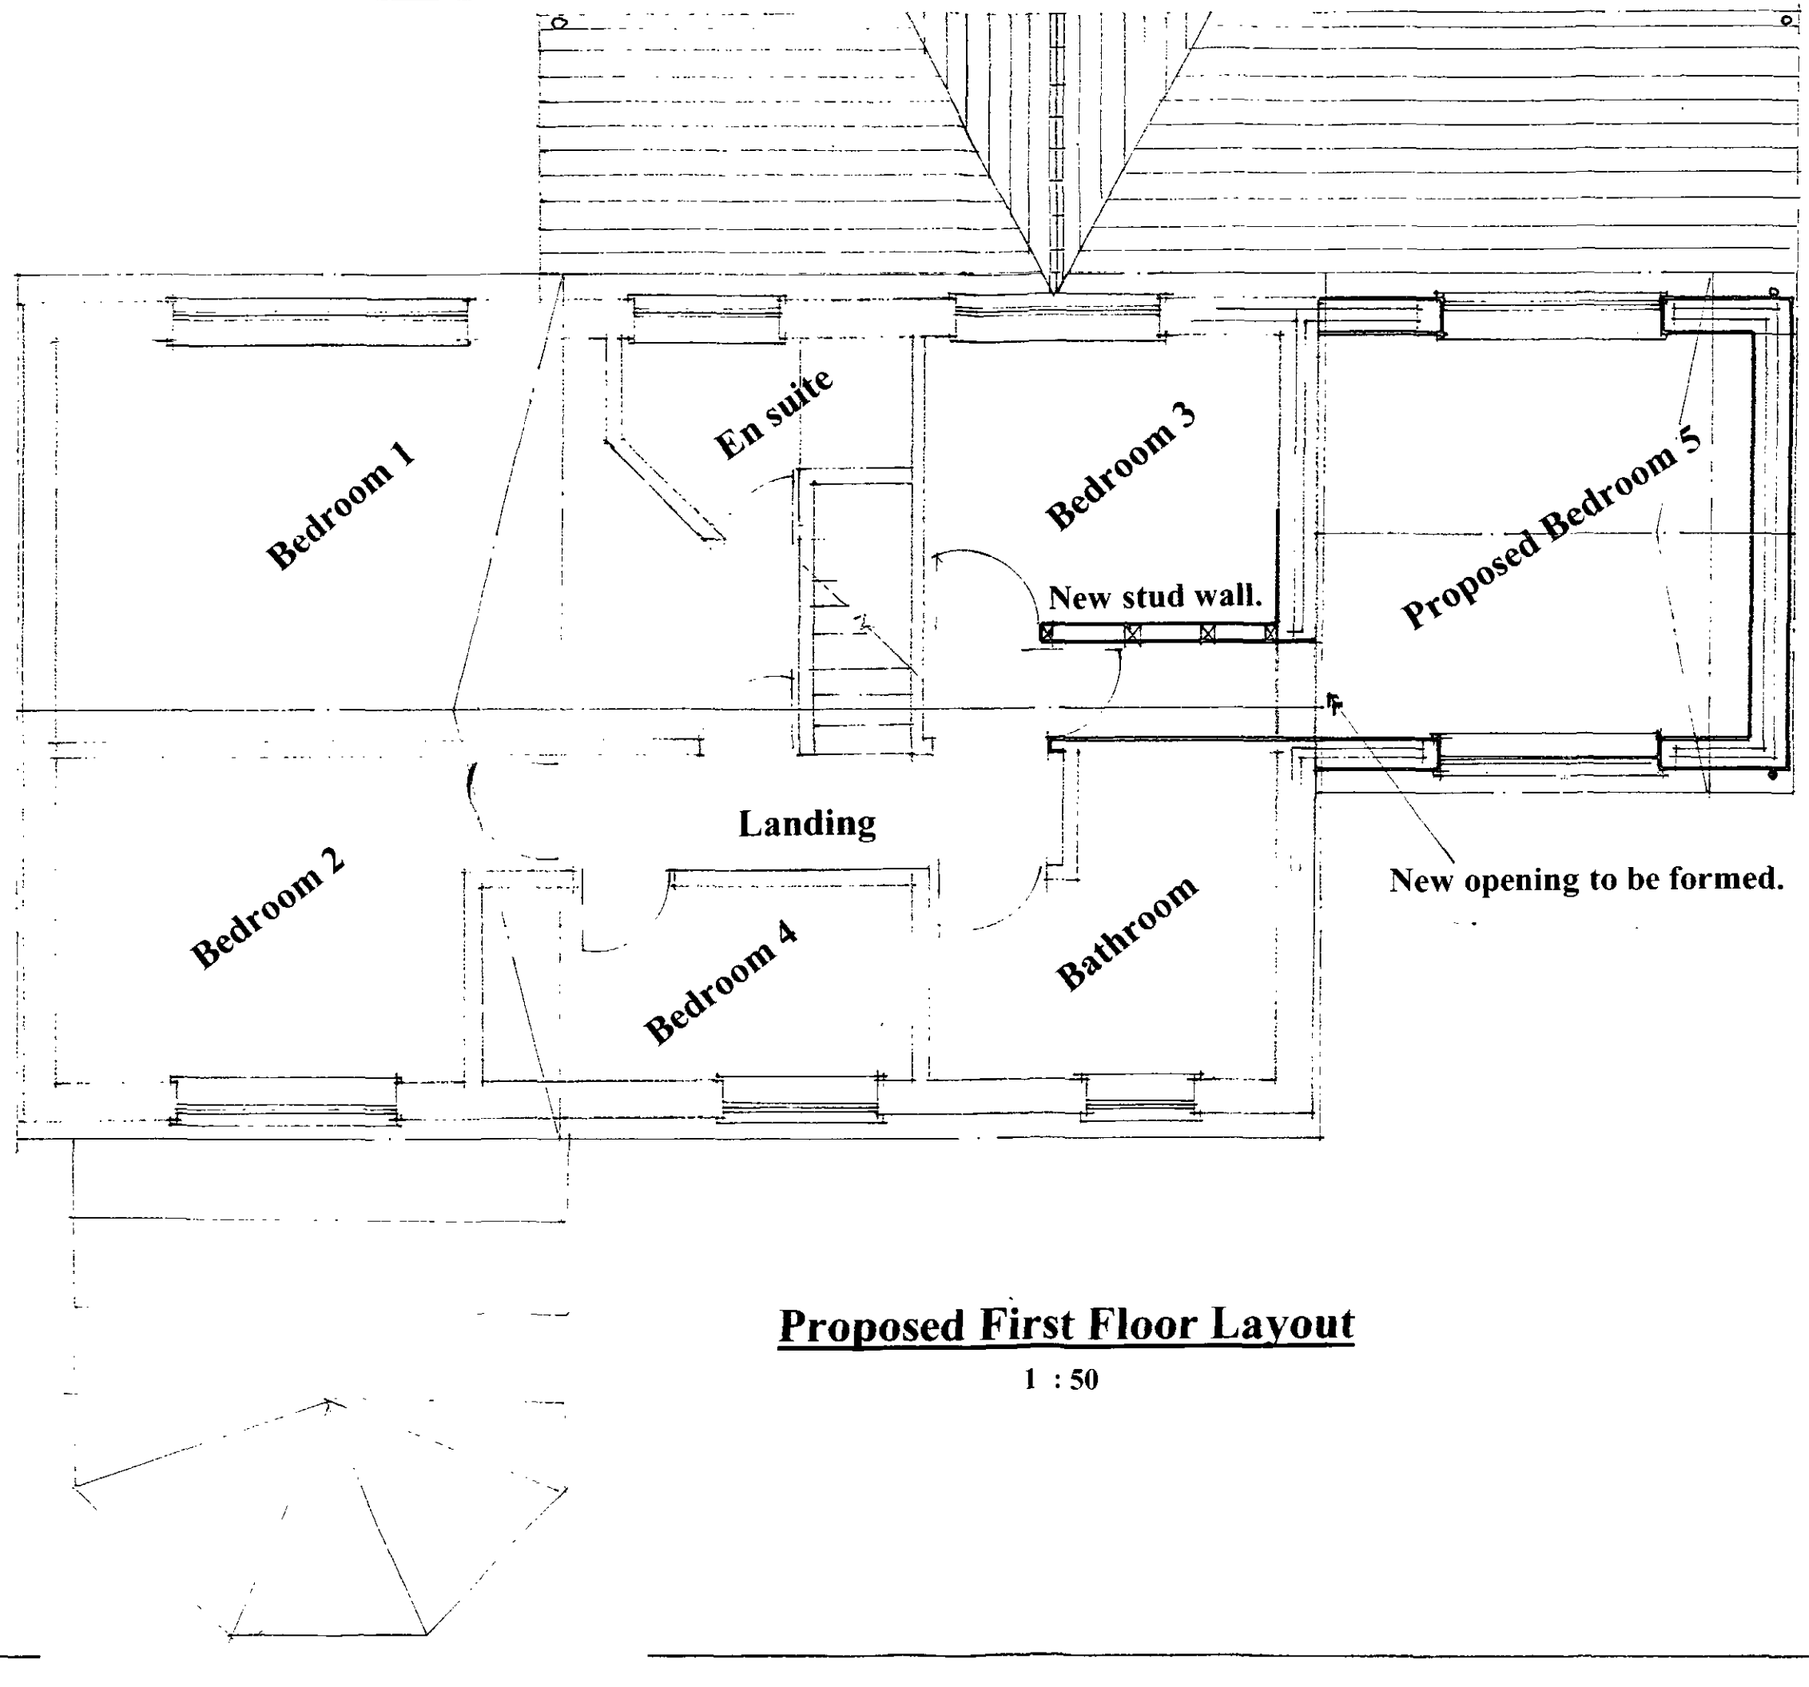

Proposed First Floor Layout

1 : 50


ES / 04




Proposed Front Elevation



Existing Front Elevation

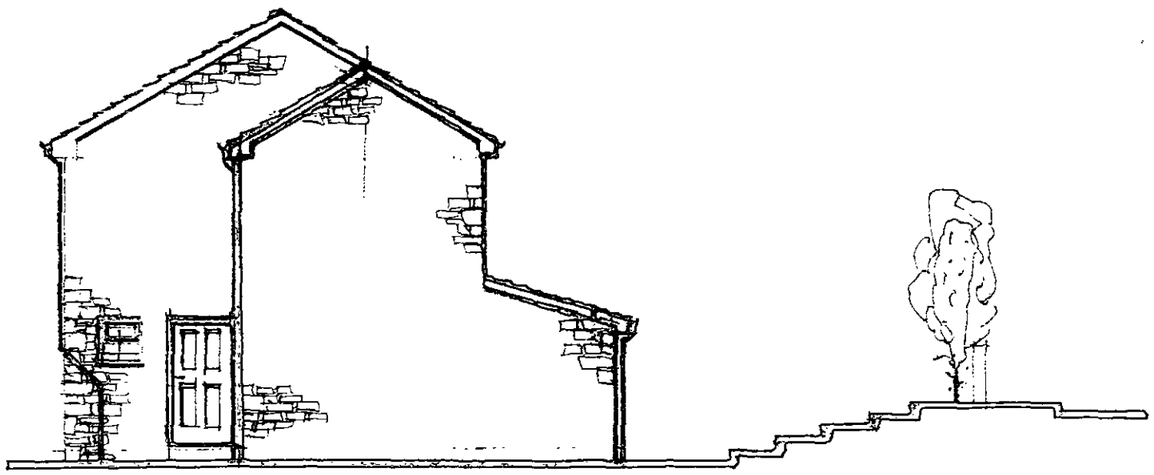


Proposed Side Elevation On 1

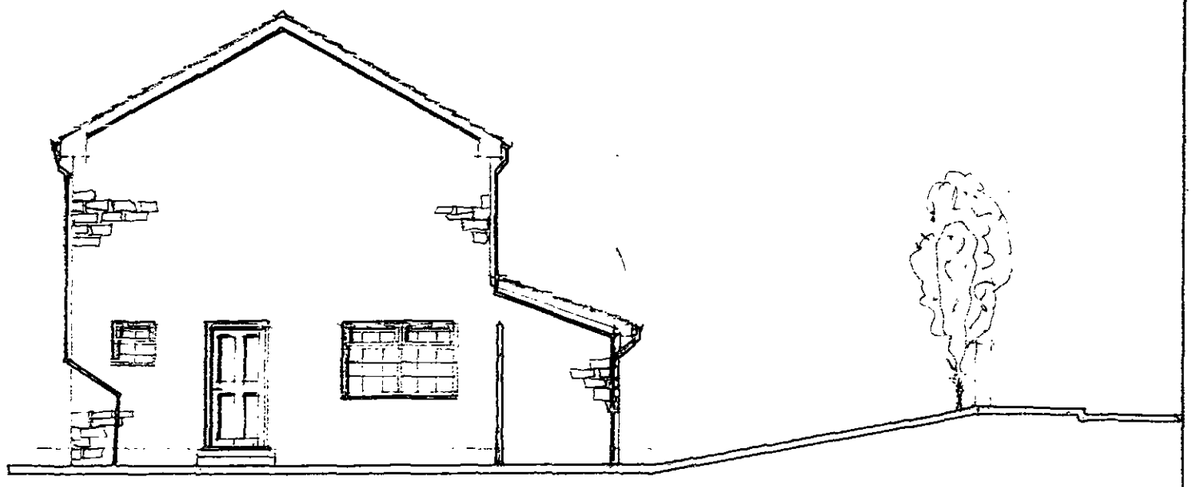

Existing Side Elevation On 1


1 : 100

ES / 05

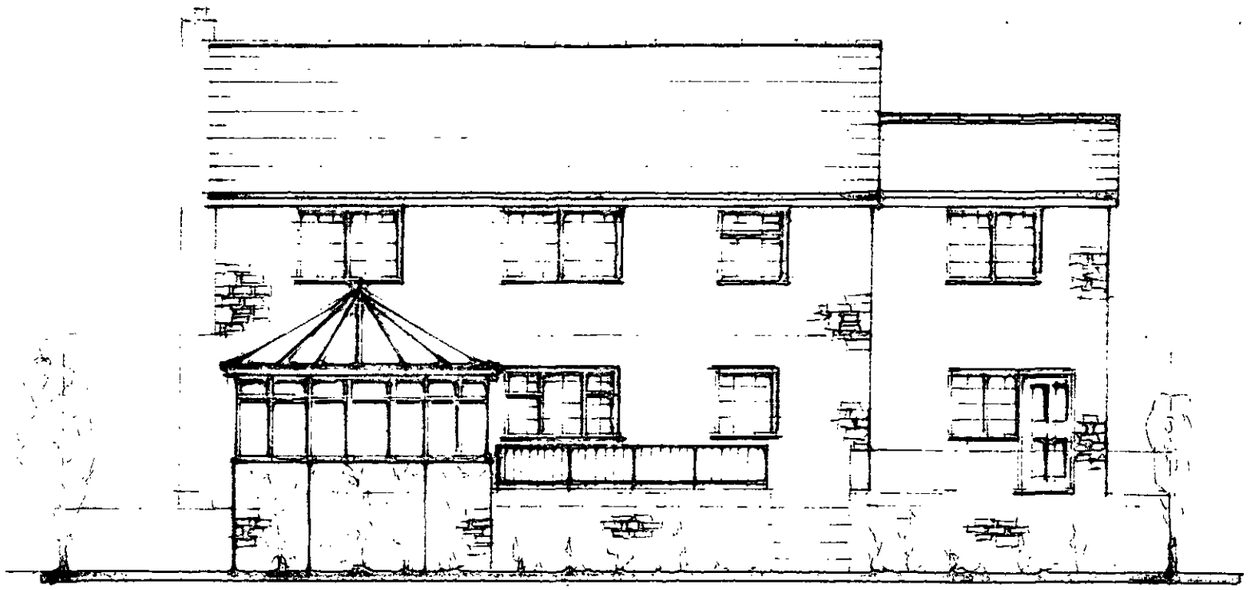

Proposed Rear Elevation

Extension materials
Walls from natural stone, random coursing to match existing.
Roof tiles – Existing rear tiles to be removed and used on the extension roofs.
New tiles to existing rear to match existing
Doors / windows to be upvc double glazed to match existing.

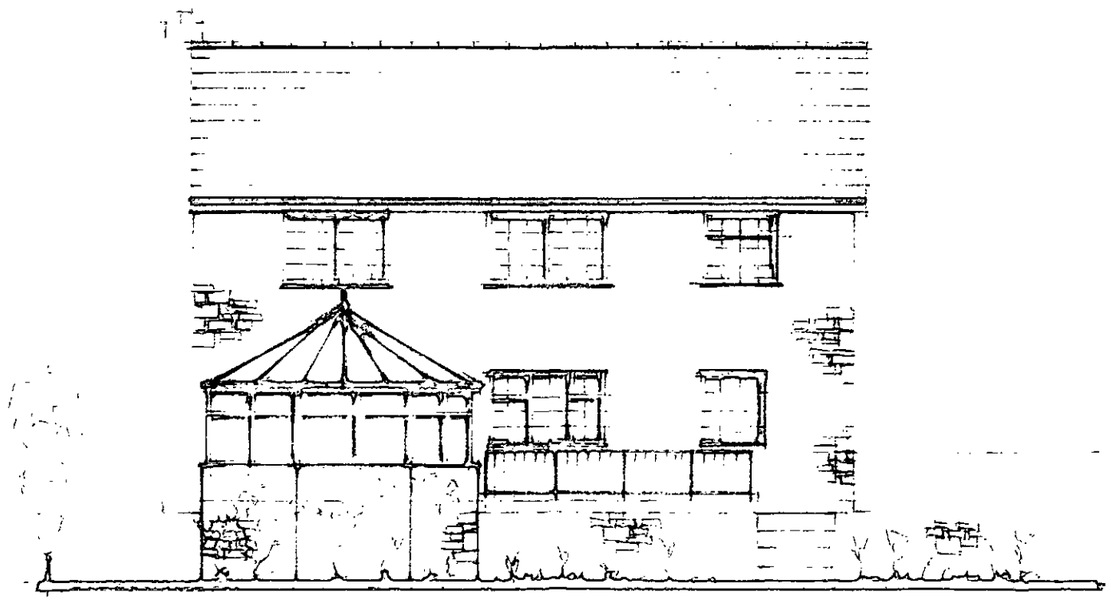


Existing Rear Elevation

SDC Projects Ltd
336 Manchester Road
Deepcar
Sheffield
S36 2RH
Tel 0114 3279 118
Tel 07970 291539

1 : 100

ES / 06

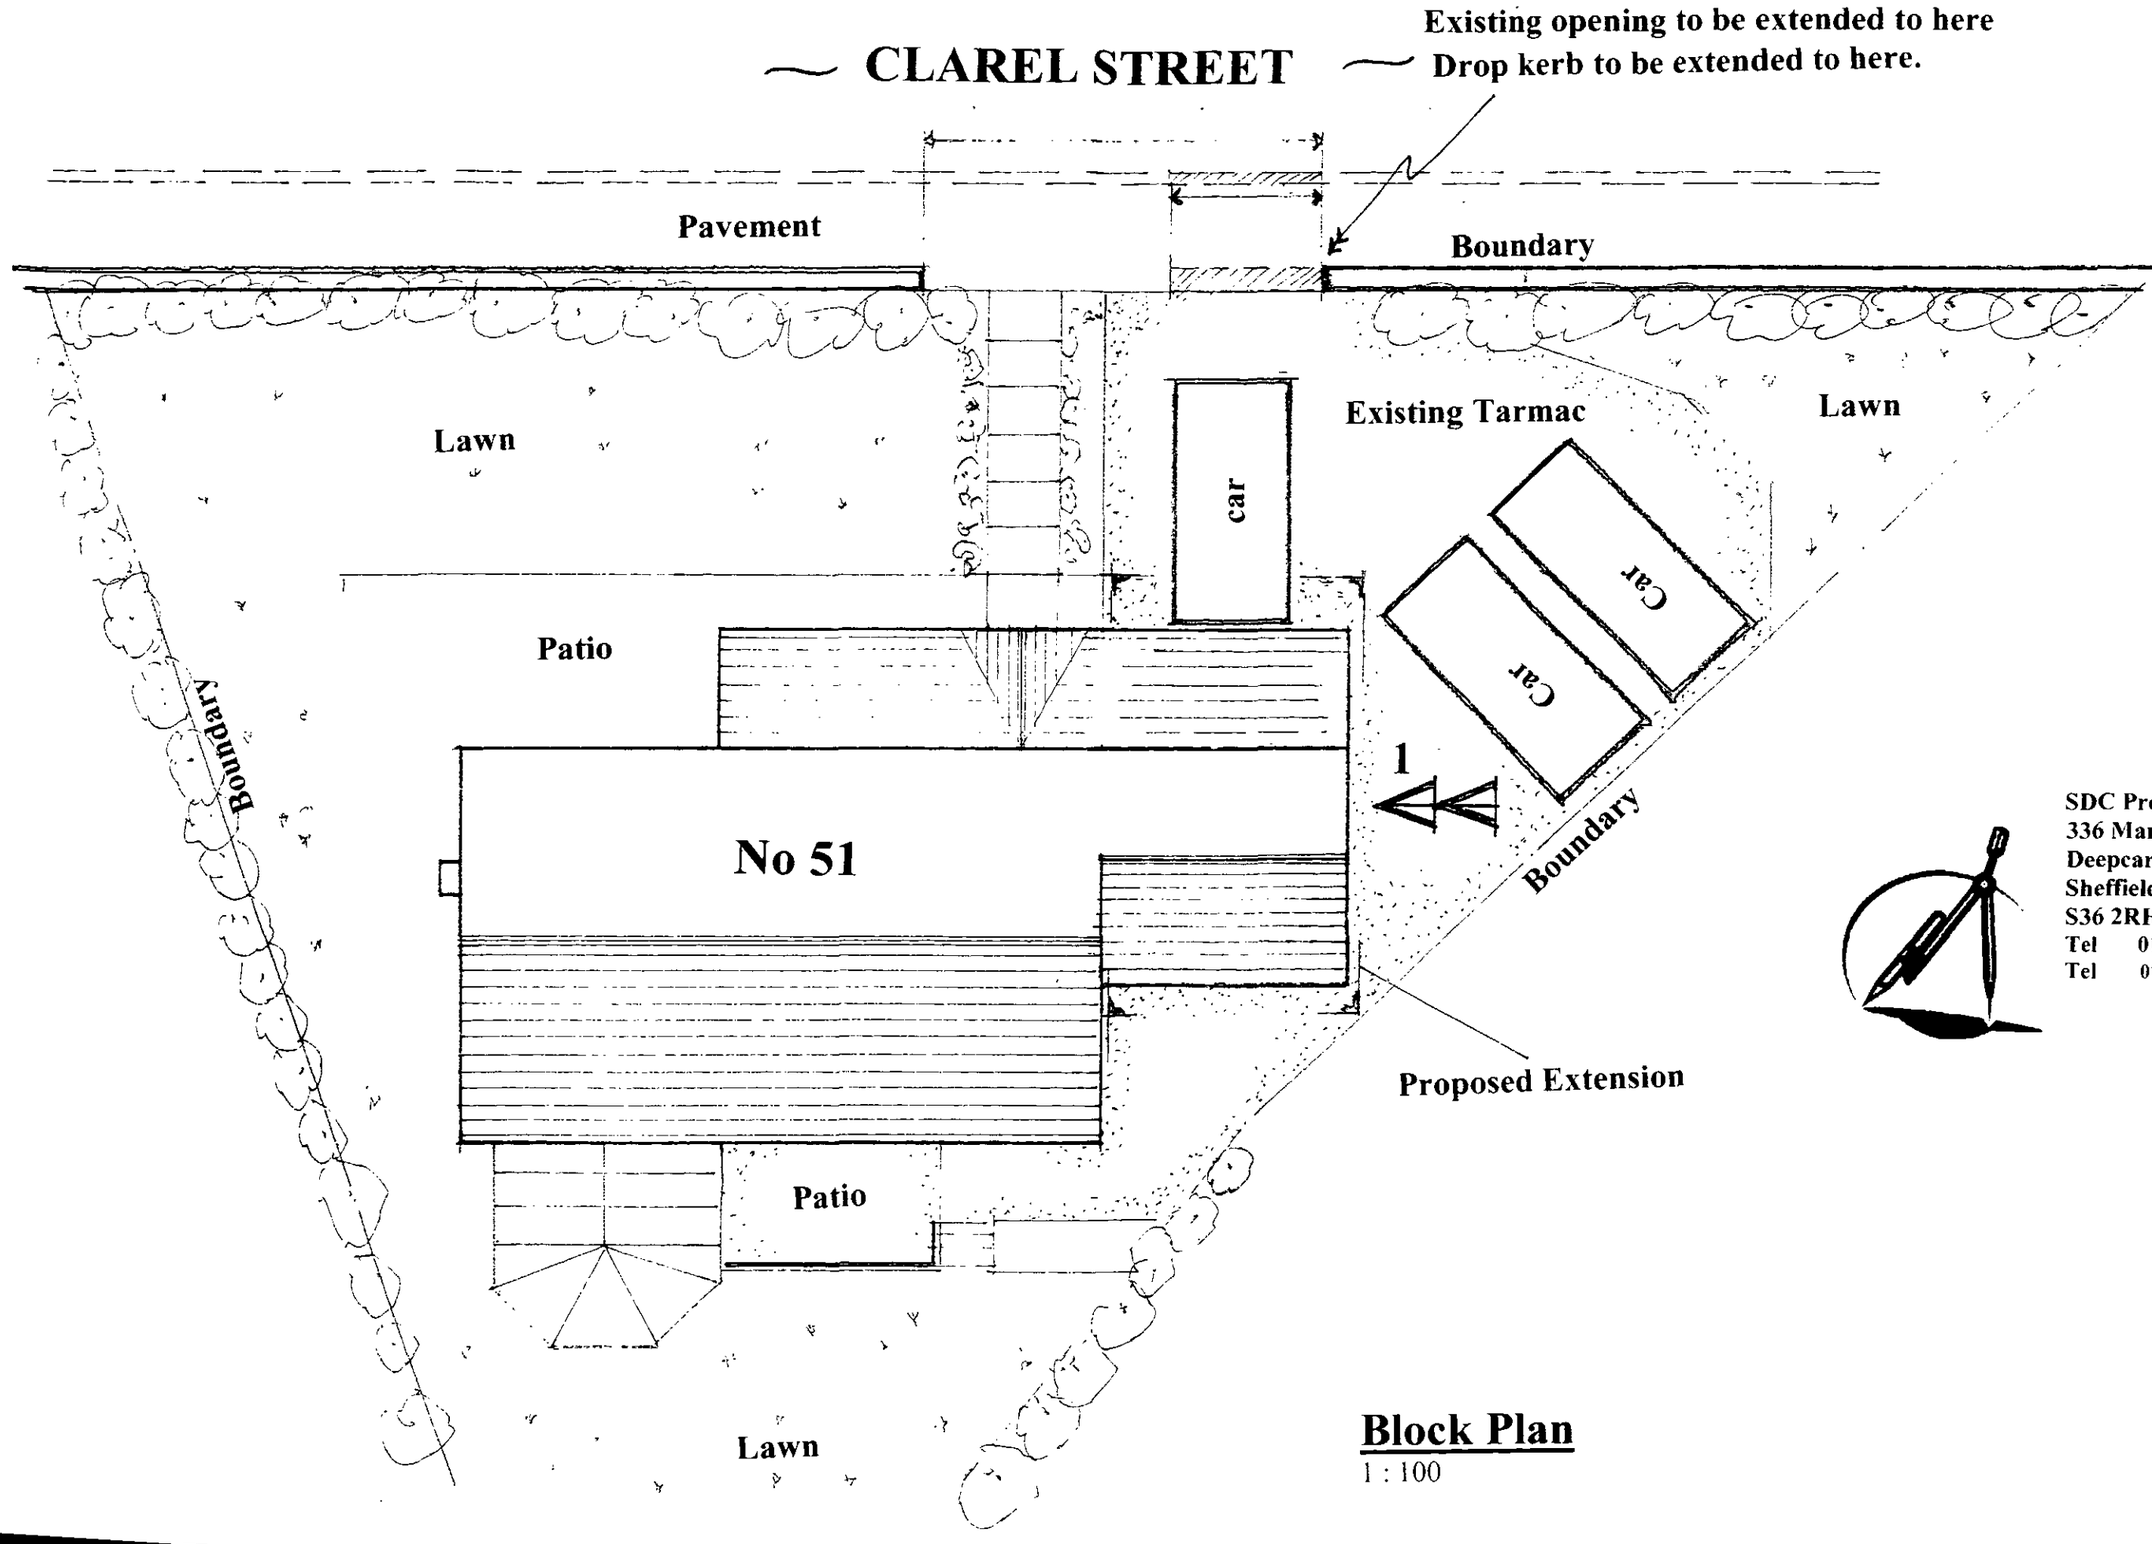

SDC Projects Ltd
336 Manchester Road
Deepcar
Sheffield
S36 2RH
Tel 0114 3279 118
Tel 07970 291539

Block Plan

1 : 100

ES / 07