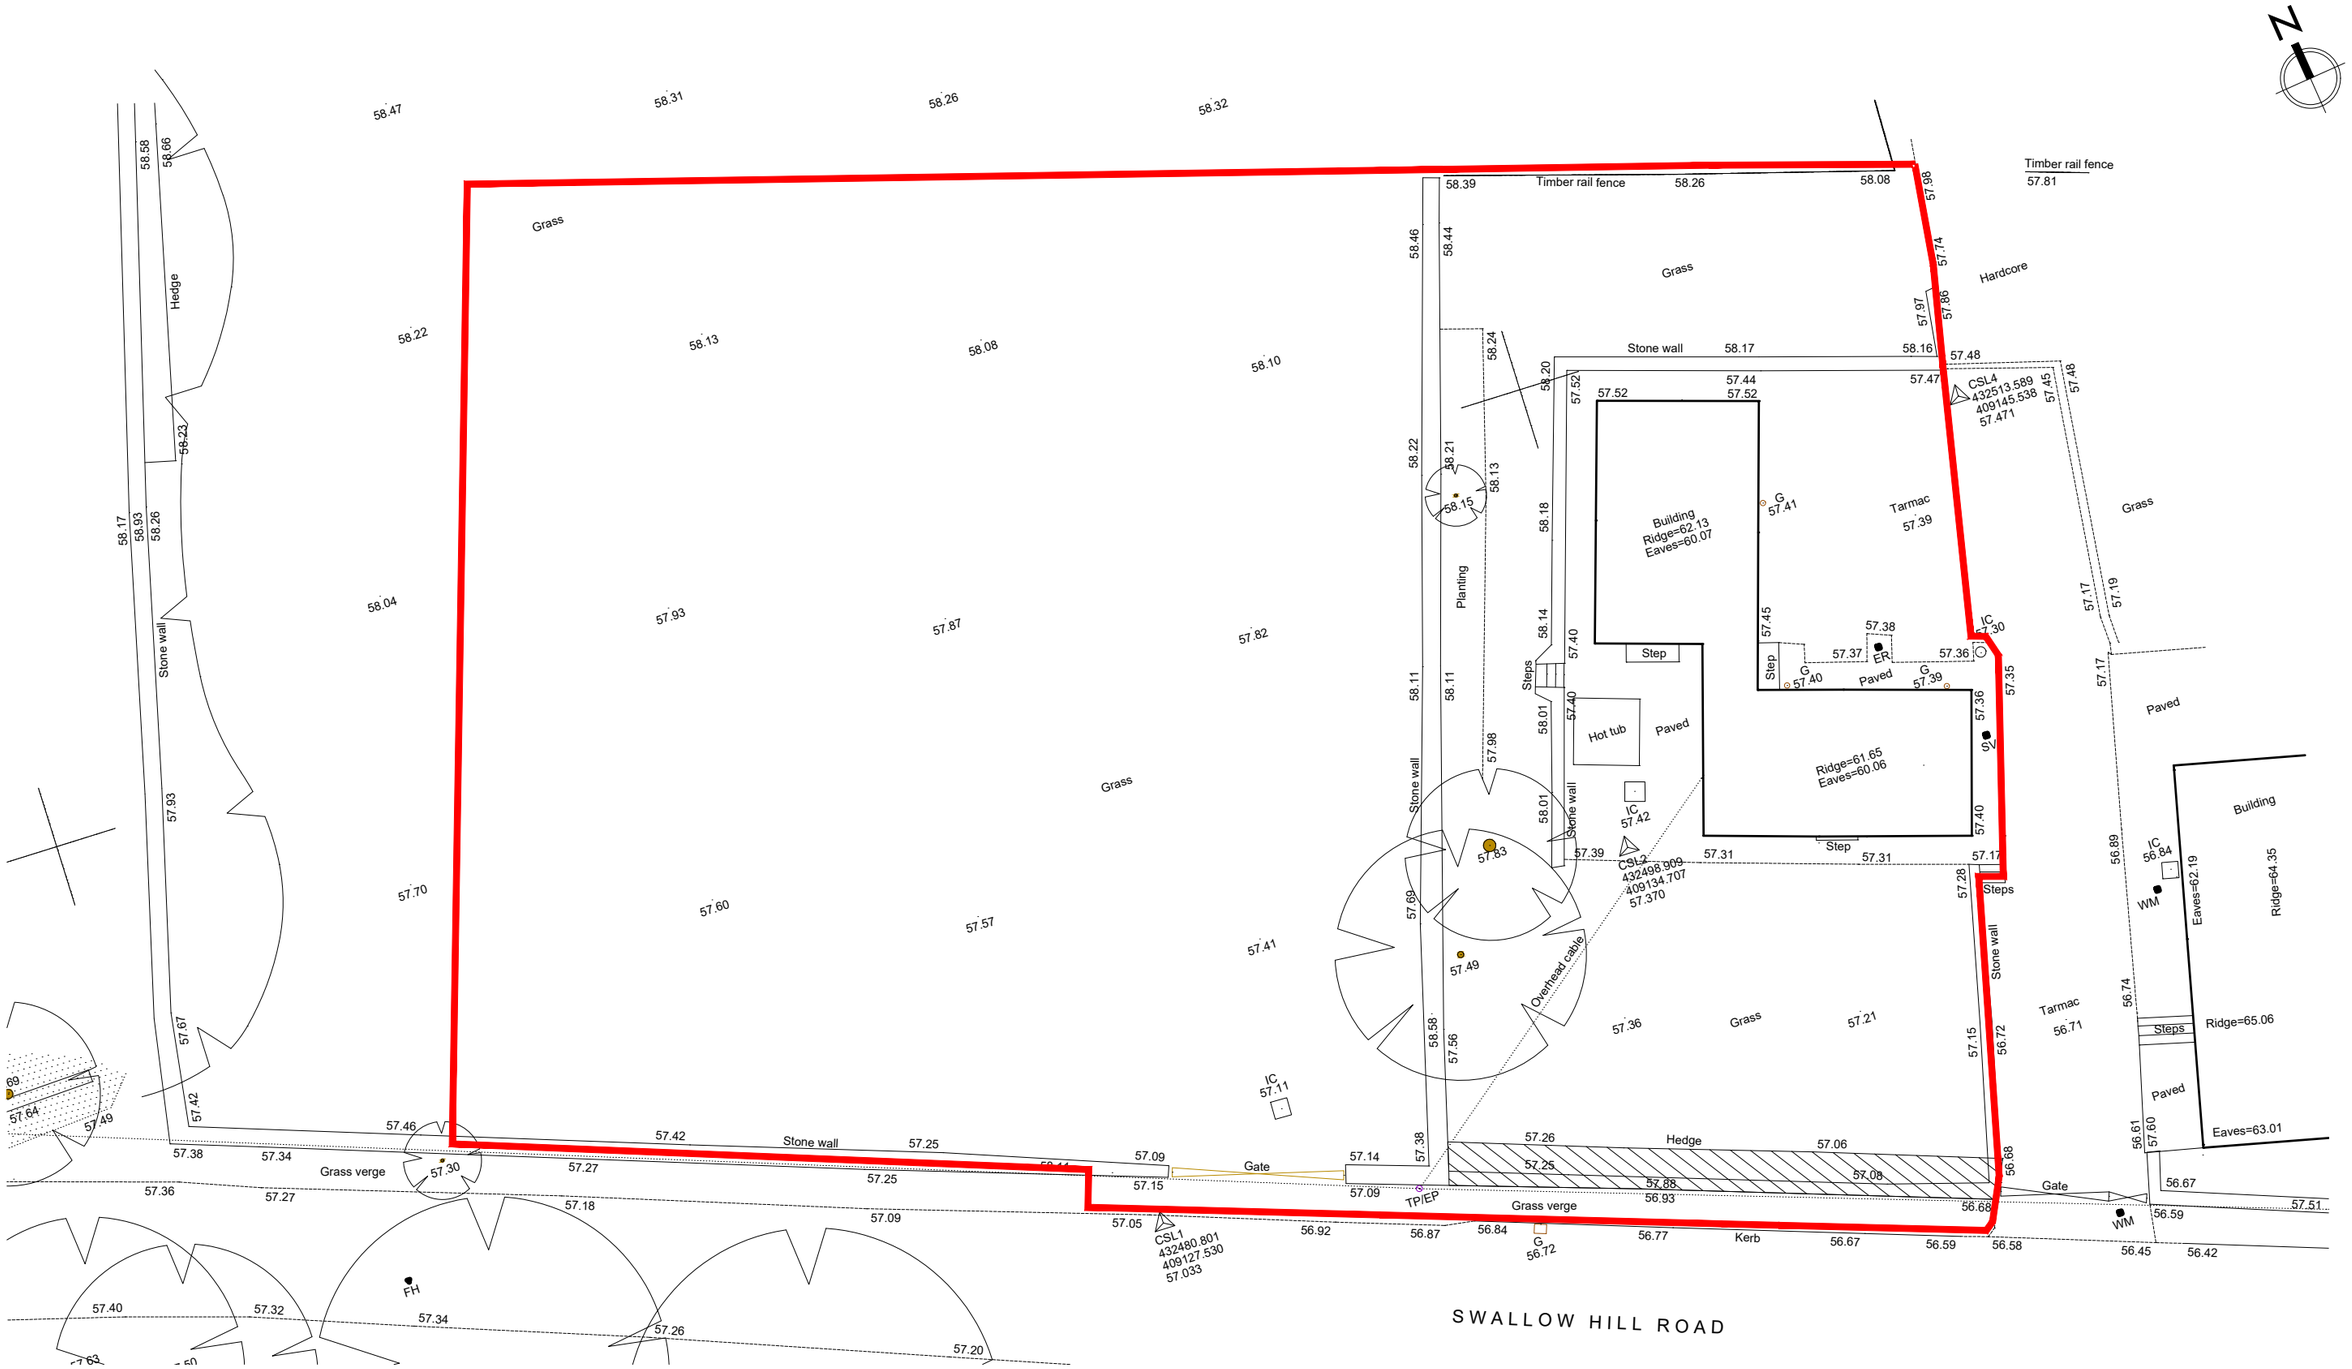

Scale bar (1:200)

0m 4m 8m 12m 16m

2m 6m 10m 14m

Prism Agriculture Ltd

Project Address	81 Swallow Hill Road Mapplewell, South Yorkshire
Client	Mr P Needham
Project	Proposed New Dwelling
Drawing	Existing Site Plan

DRAWING NO.	SCALE	DRAWN	CHECK	DATE	REVISION
400-9-FP-01	1:200 @ A3	AR	TW	Sept 2024	A