
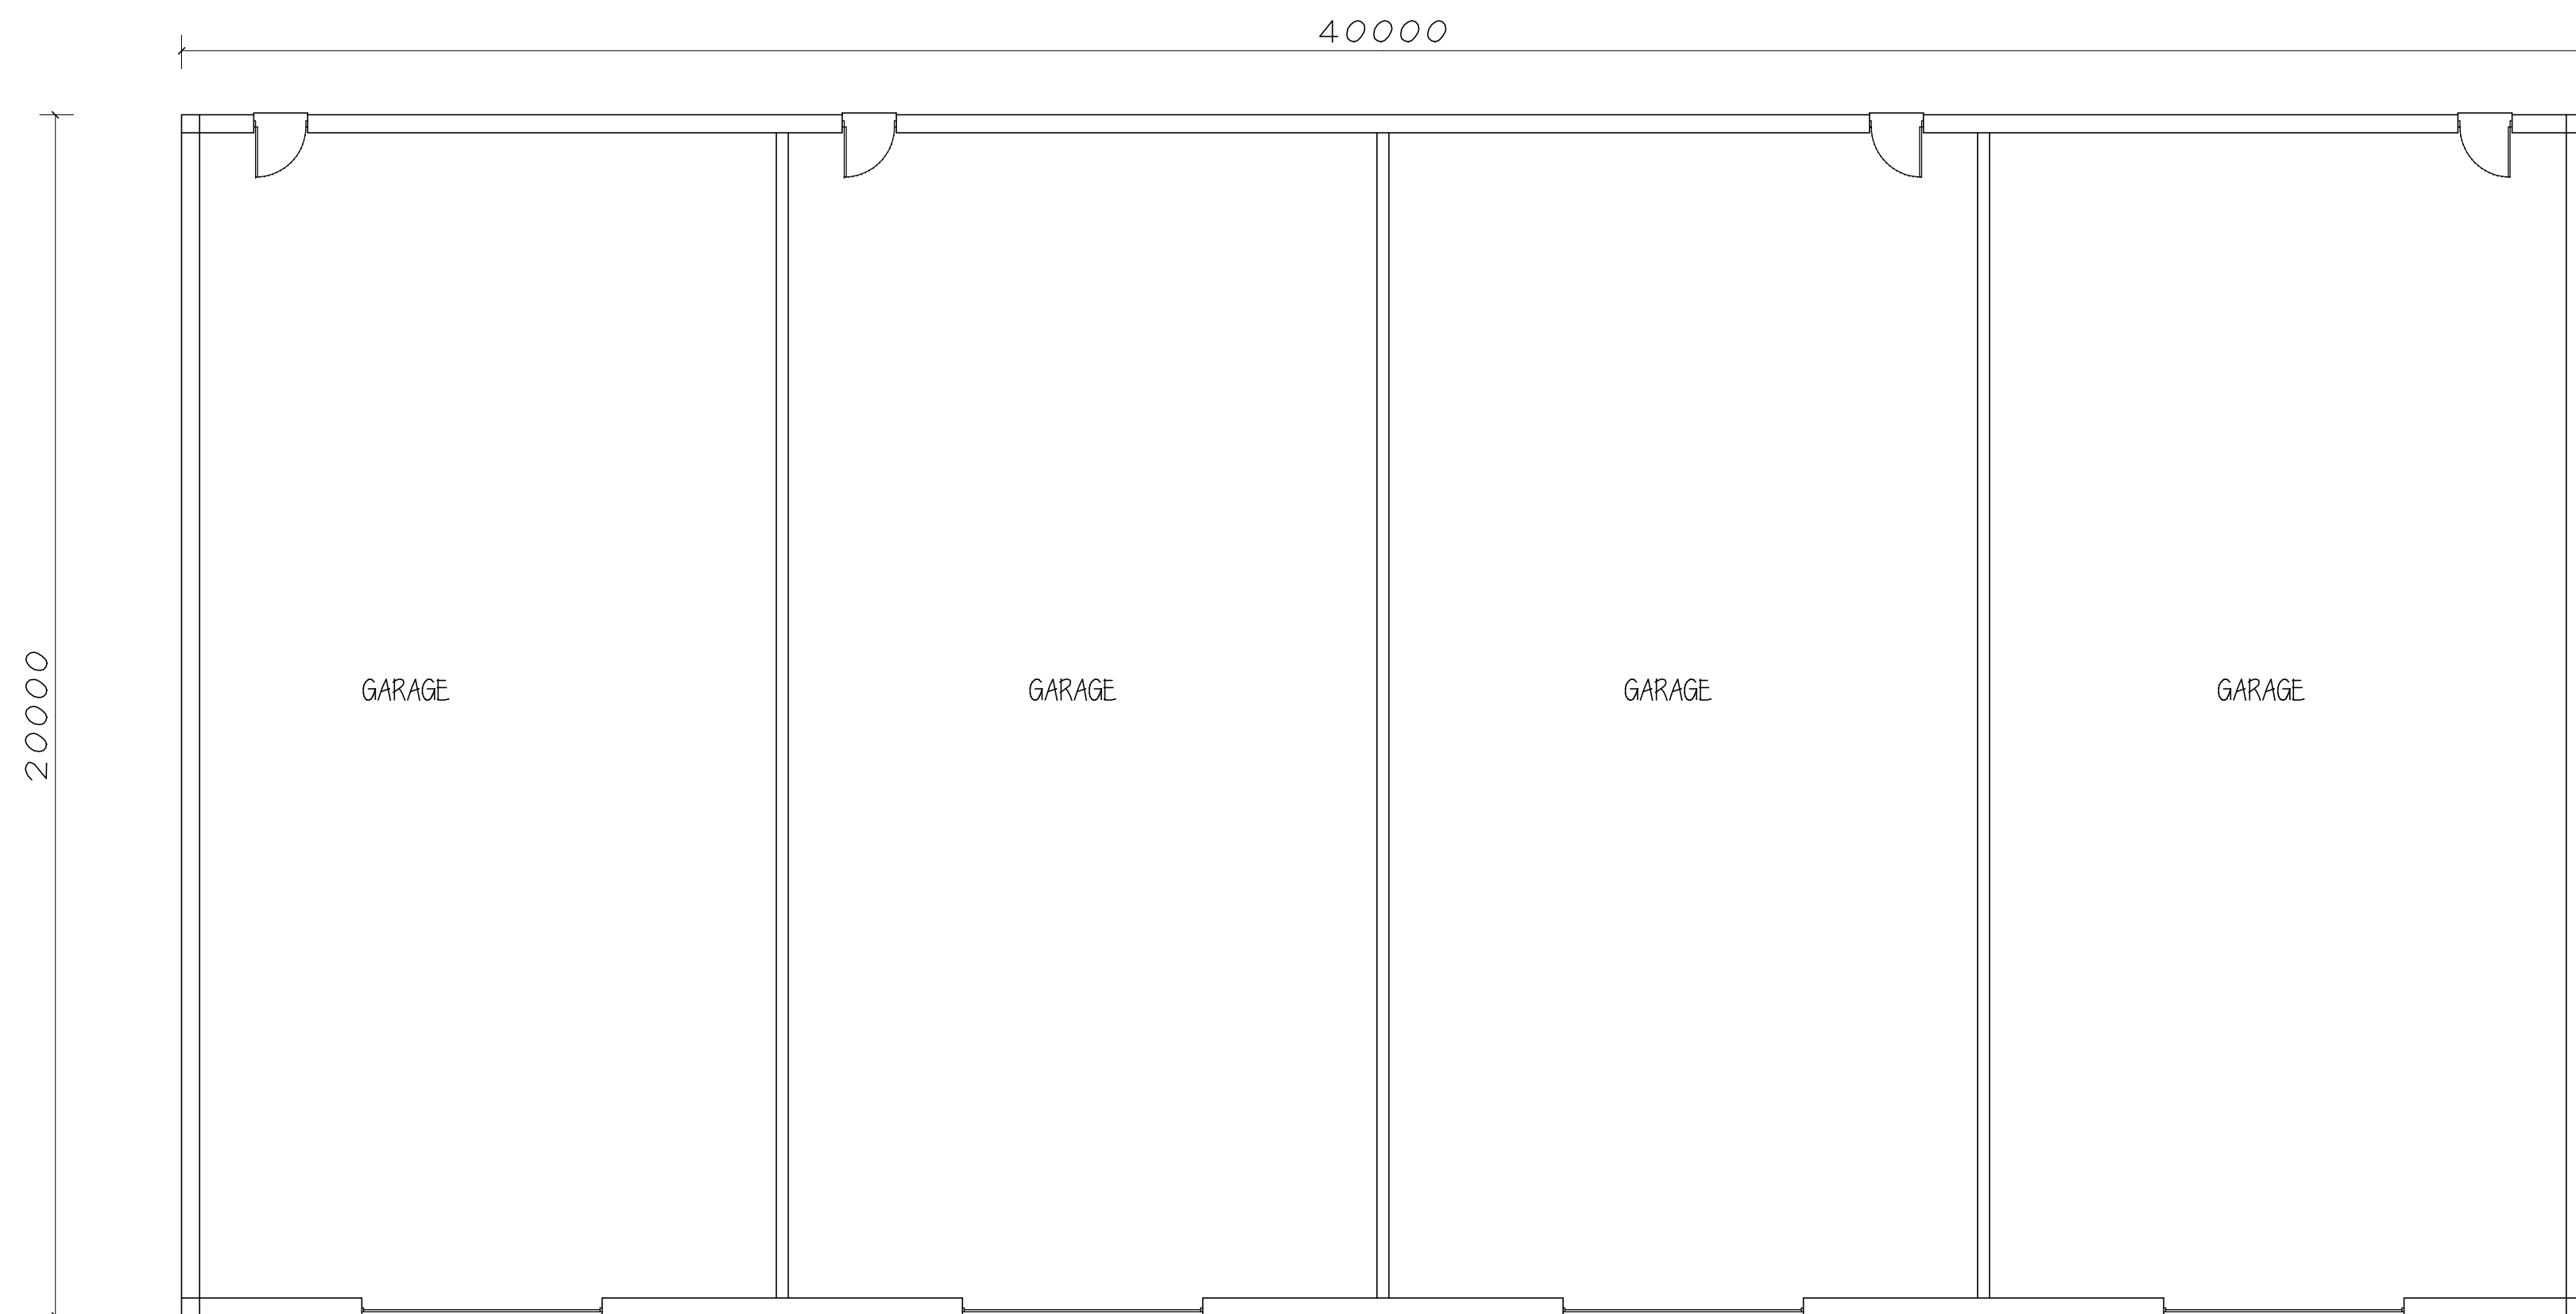
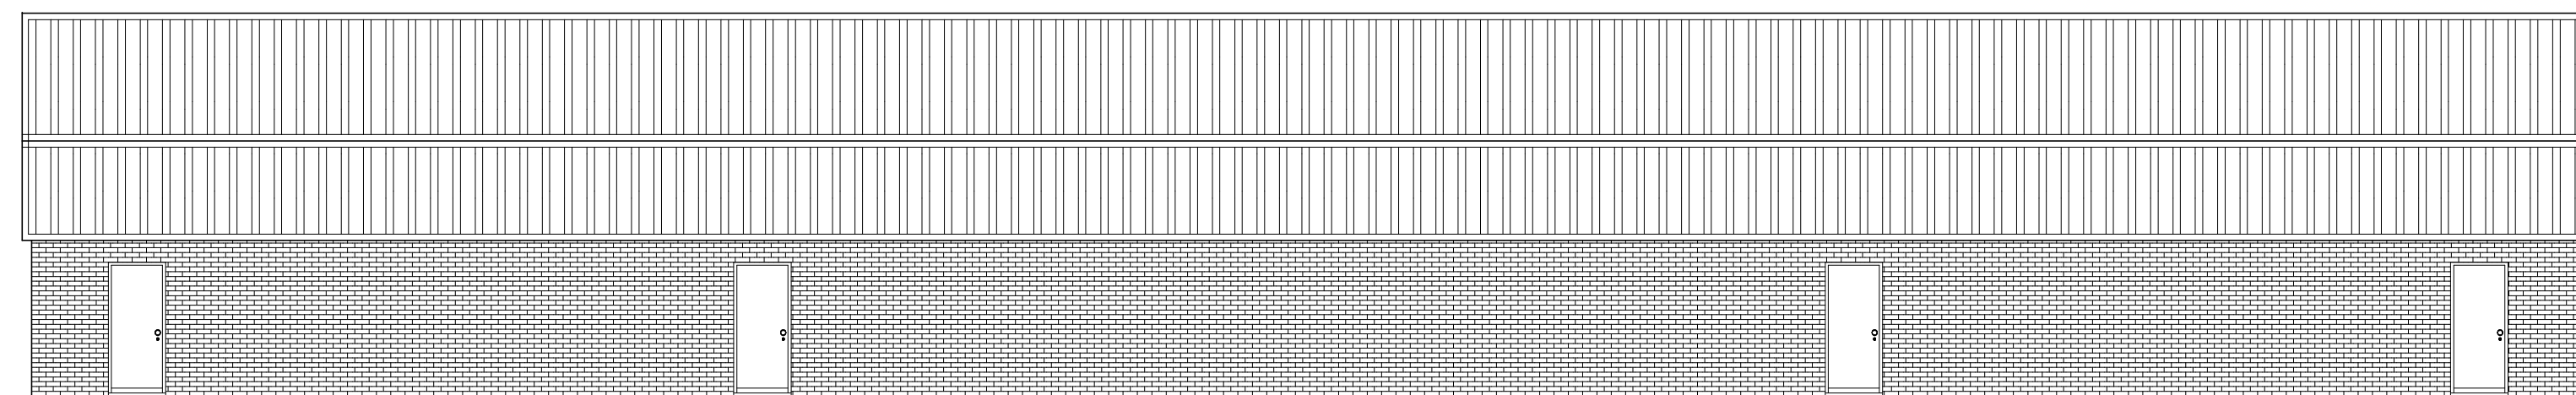
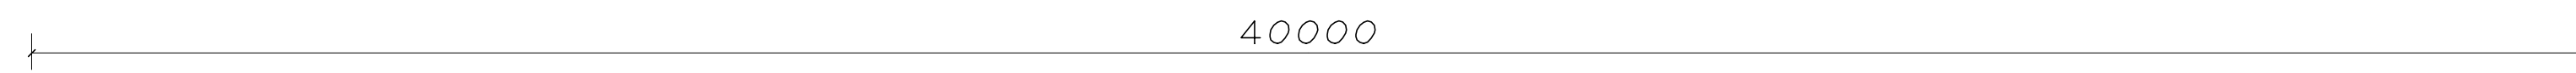
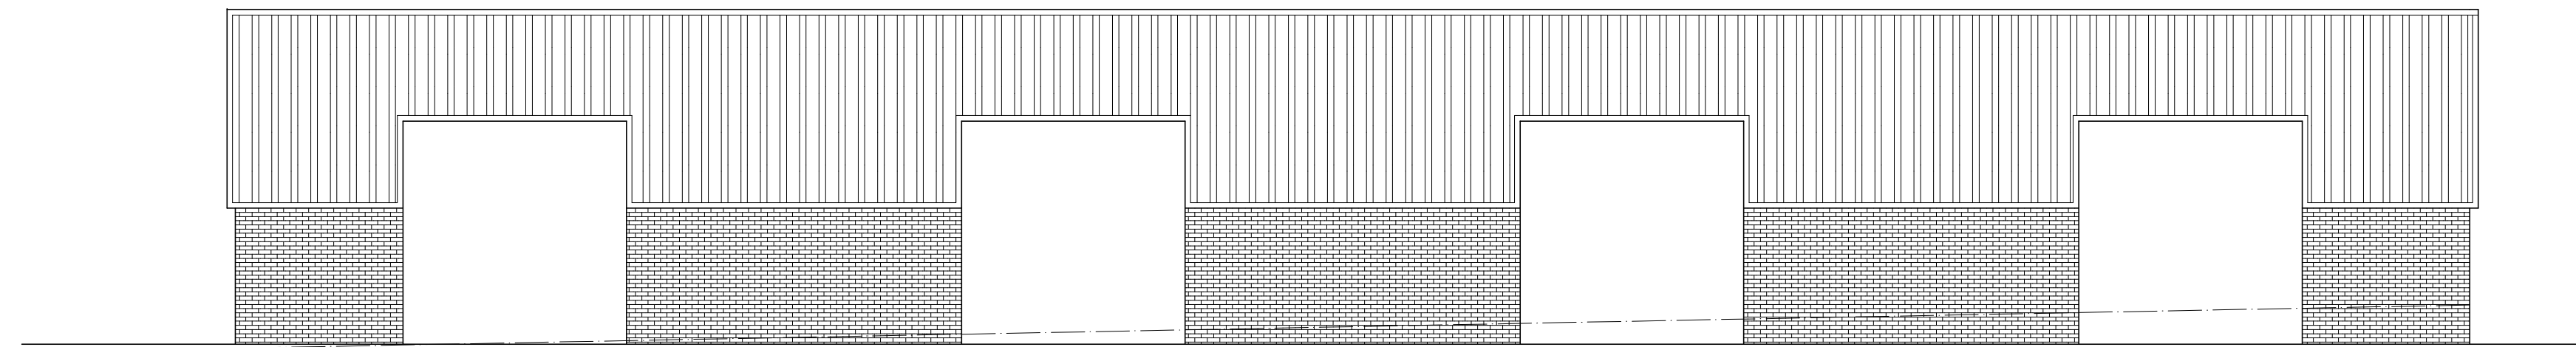
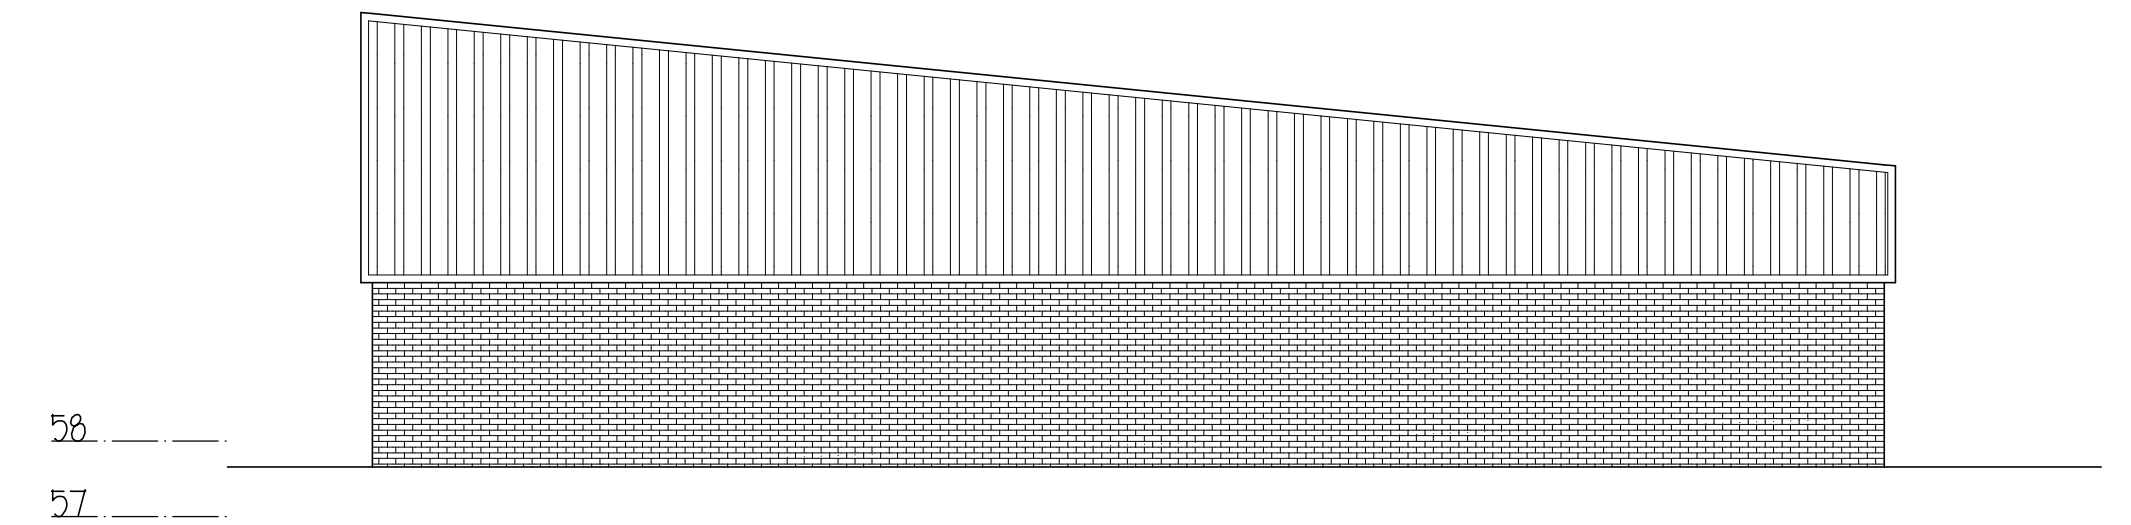


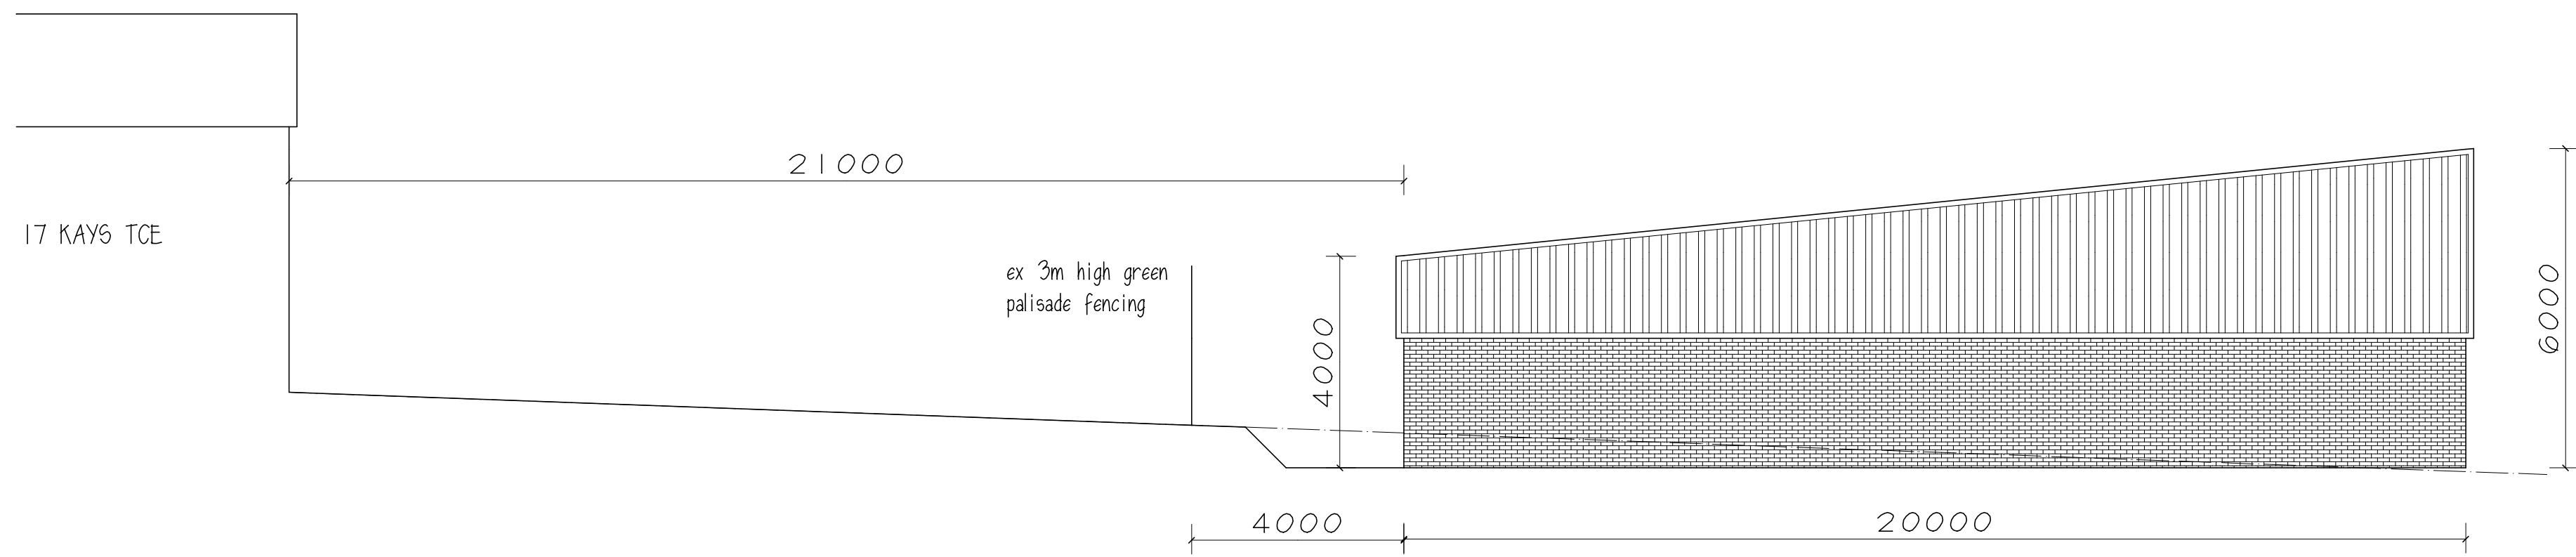

C SOAR & SONS (UK) LTD

PROPOSED DEVELOPMENT
ALBION WORKS
OFF HUNNINGLEY LANE
STAIRFOOT S70 3DY

ELEVATIONS

1:100@A1 DEC19 Rev A

Peter Thompson
"Linwood"
Barnsley Road
Dodworth
Barnsley S75 3JR
e-mail peter-thompson@hotmail.co.uk

M.C.I.A.T.

Ref. 01226 201391
m. 07973251730