

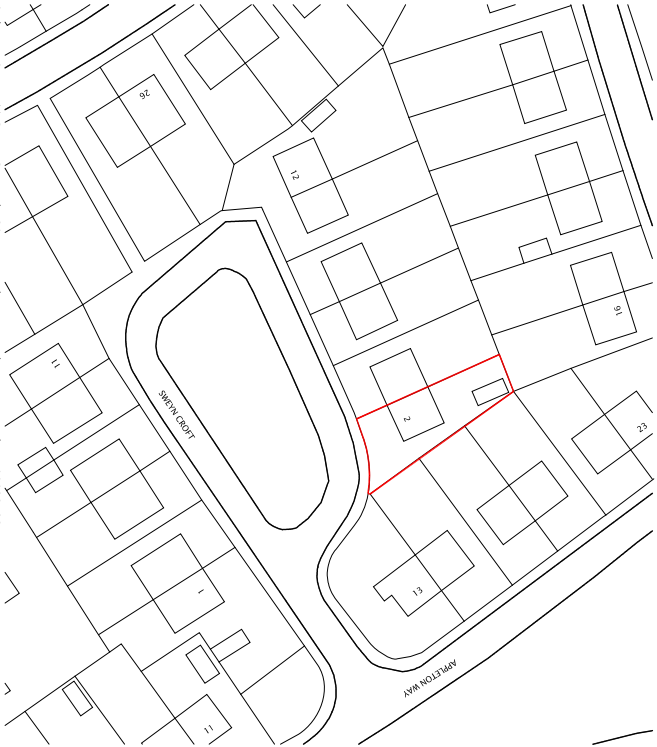


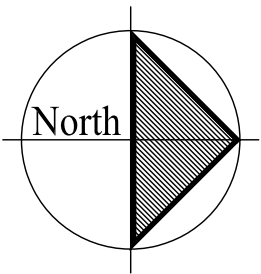


Ordnance Survey (c) Crown Copyright 2014. All rights reserved. Licence number 100022432

Location Plan (1:1250)

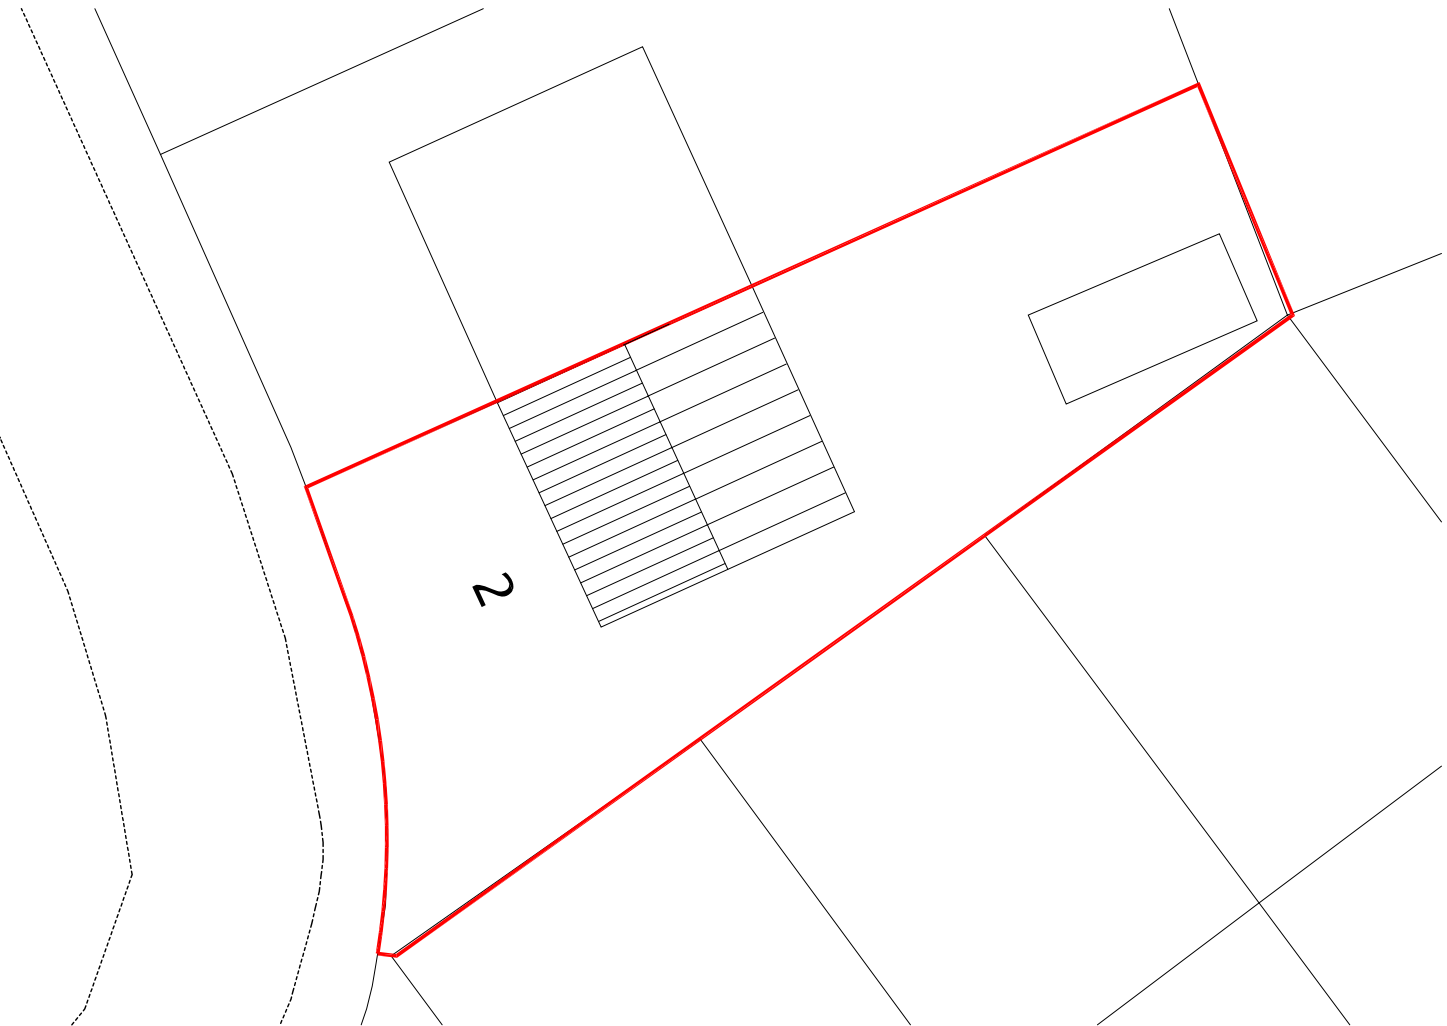

Existing Block Plan (1:200)

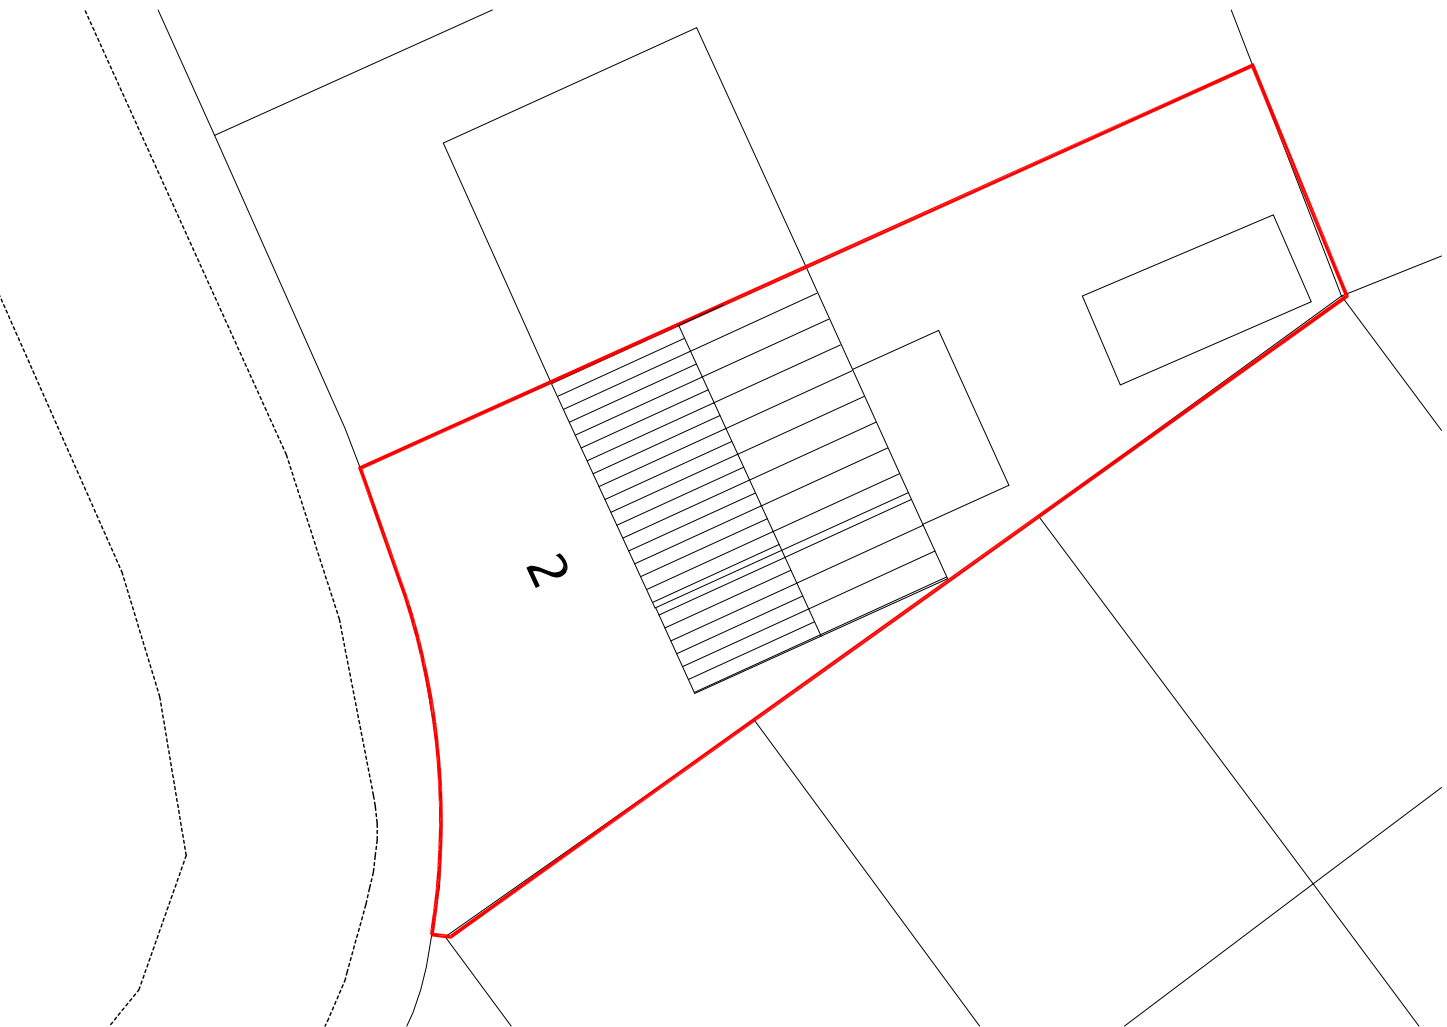

Proposed Block Plan (1:200)

CLIENT
MR LAWRENCE

PROJECT
PROPOSED EXTENSION
2 SWEYN CROFT, WORSBOROUGH

DRAWING OF
SITE LOCATION AND EXISTING BLOCK PLANS

MARKETING NAME
PLANNING DRAWINGS

drawing no	rev	date
14:002:01	—	may 14
scale	drawn	checked by
—	mrh	checked date

MBS
architecture

aislewoods mill
nursery street
sheffield
t. 01142570044
m. 07919 116224

