


|             |         |
|-------------|---------|
| Drawing No. | Rev No. |
| MWC001 -003 | A       |

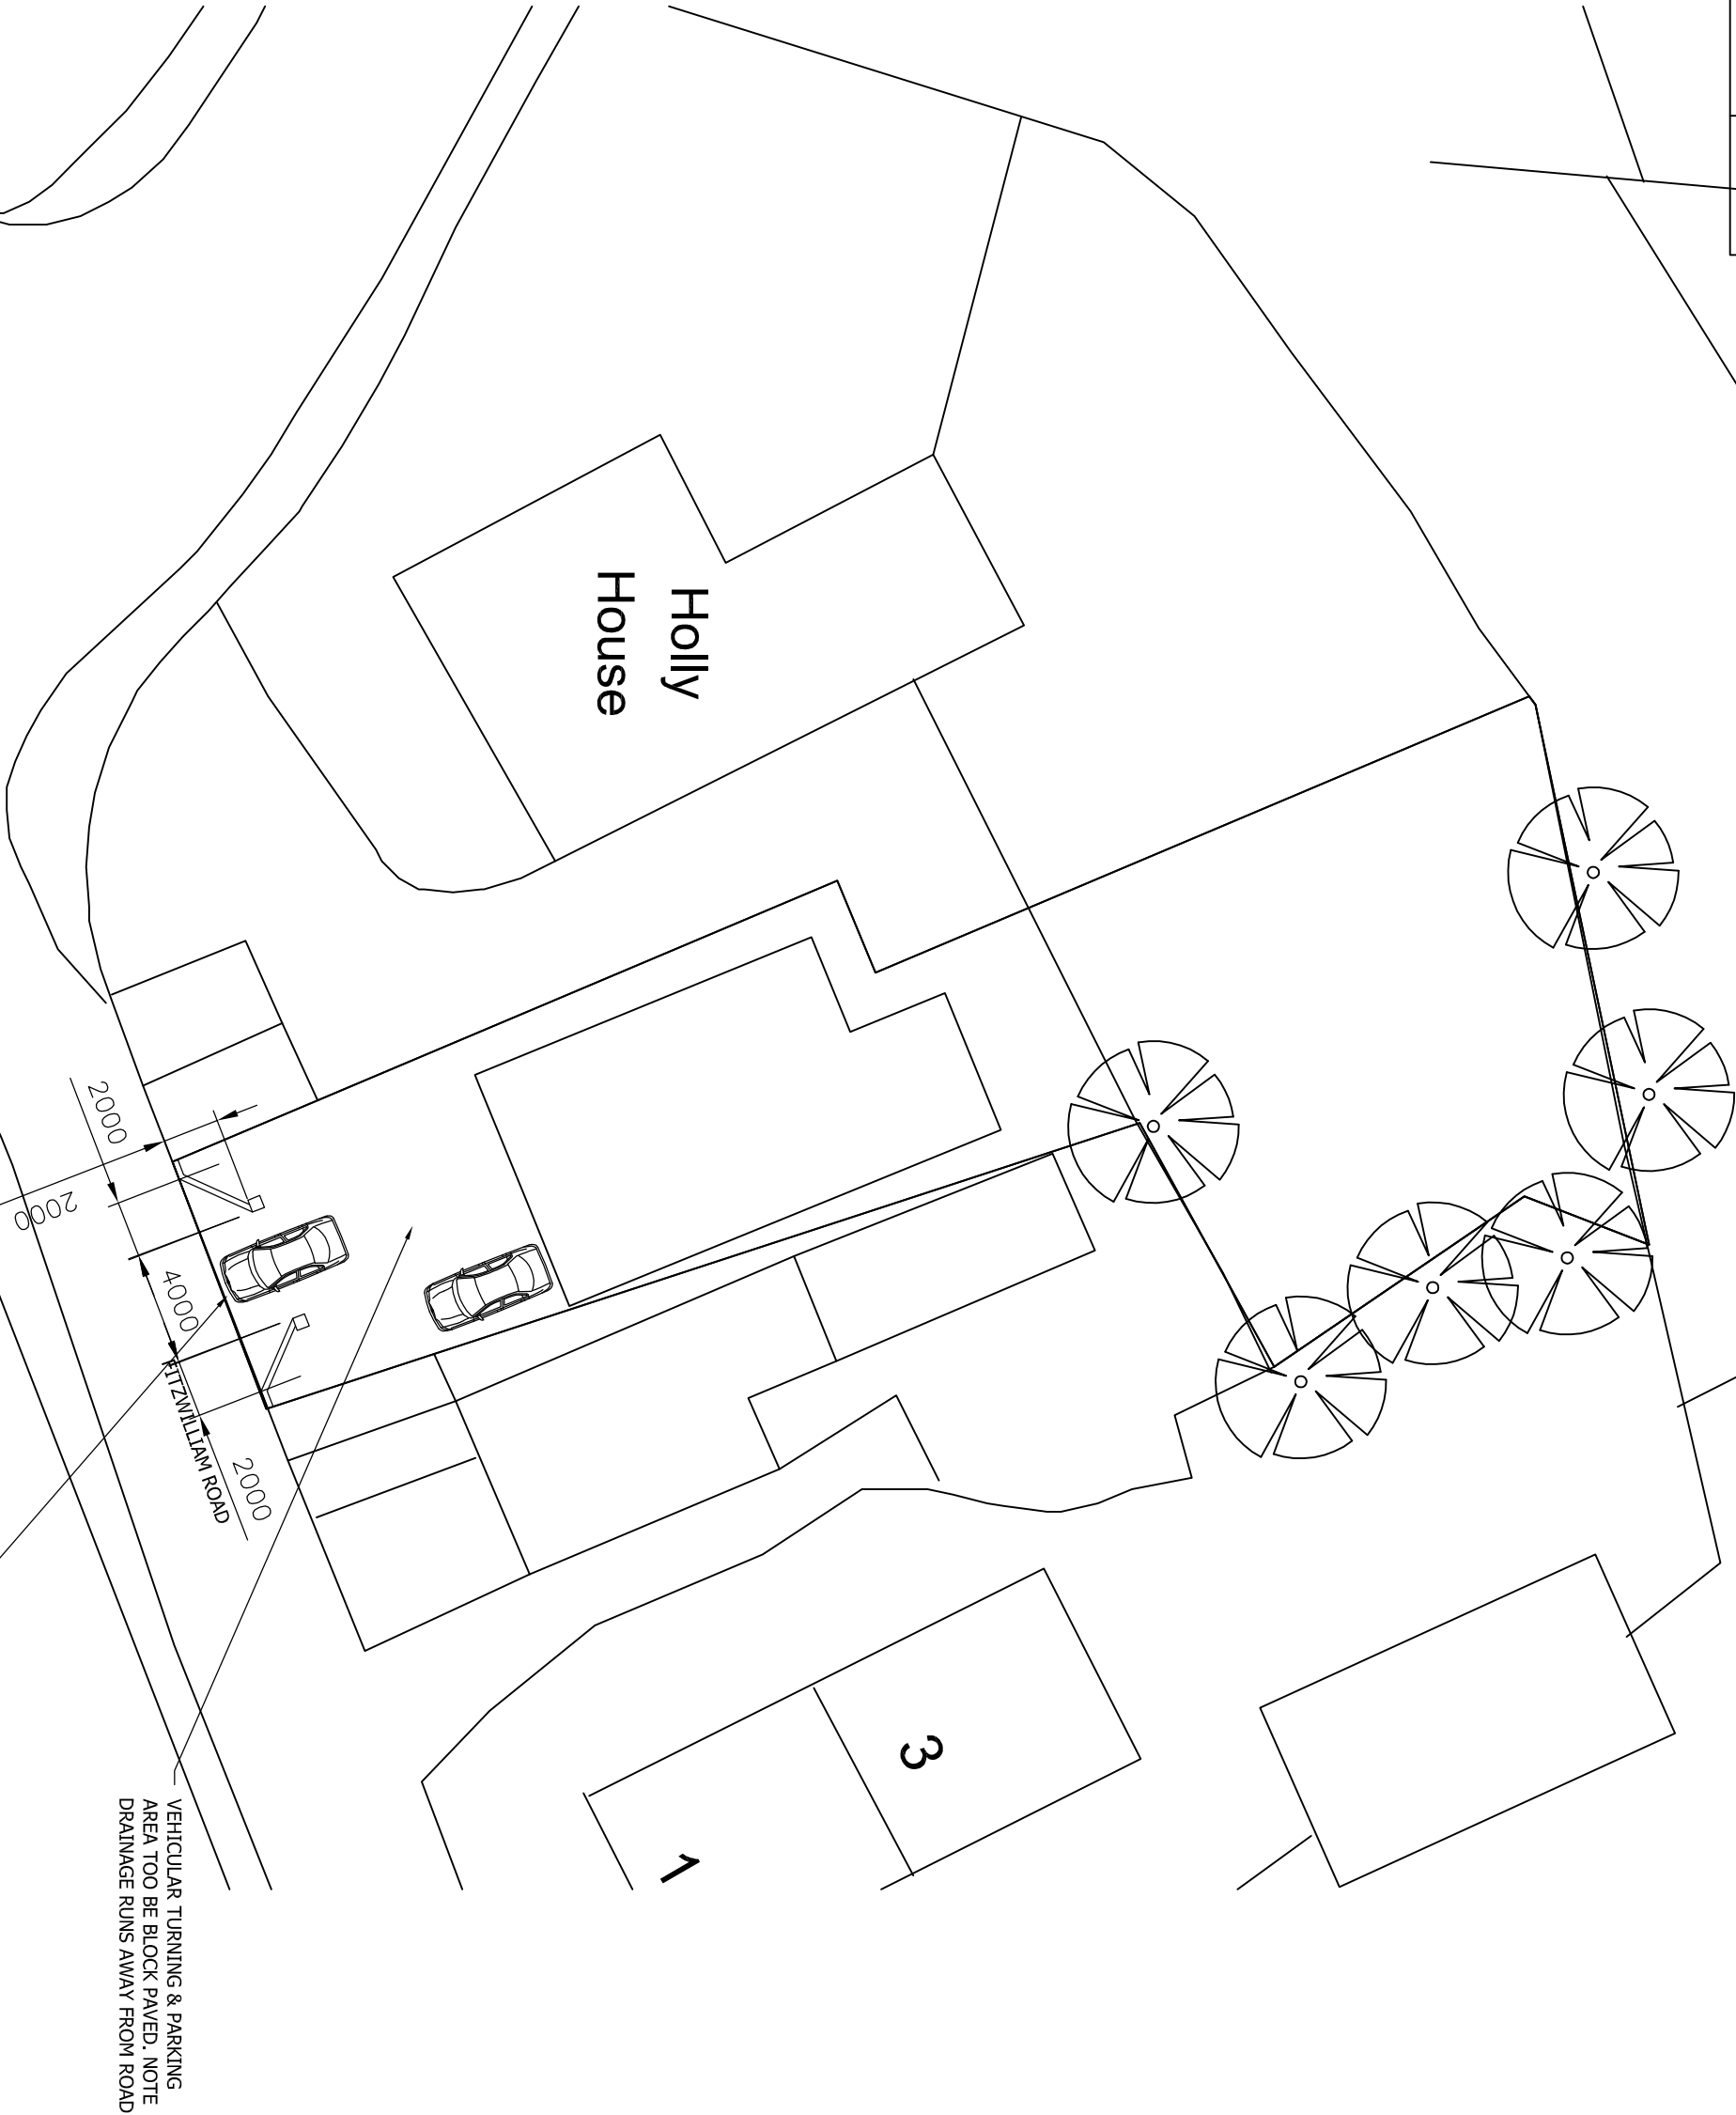

DO NOT SCALE: Contractor to check all dimensions and report any omissions or errors

#### NOTES

|     |             |     |     |     |          |
|-----|-------------|-----|-----|-----|----------|
| A   | Redesigned  | JRB | WC  | WC  | 10/02/09 |
| Rev | Description | By  | Chk | App | Date     |

JRB DESIGNS LTD  
166 Churchfield Lane  
Barton  
Barnsley  
S75 5FA  
Tel: 01226 383542  
Fax: 01226 380078  
Mob: 07970 541192  
Email: joine@jrbdesigns.co.uk  
This drawing is copyright. © Jrbdesigns Ltd.

Client  
**MR W CHIPCHASE**

Drawing Title  
**PROPOSED PAKING PLAN**  
Address  
**LAND ADJACENT TO HOLLY HOUSE  
FITZWILLIAM ROAD  
DARFIELD  
BARNSLEY S73 9HY**

Project Title:  
**PROPOSED THREE STOREY  
DETACHED DWELLING**  
Purpose of Issue:  
**PLANNING**

Drawing Status  
**FIRST ISSUE**

|             |             |             |            |
|-------------|-------------|-------------|------------|
| Scale at A3 | Drawn By    | Date        |            |
| AS SHOWN    | JRB         | 23/09/2008  |            |
| Checked By  | Date        | Approved By | Date       |
| WC          | 23/09/2008  | WC          | 23/09/2008 |
| Project No. | Drawing No. | Revision    |            |
| MWC001      | 003         | A           |            |

APPROVAL ☒ INFORMATION ☐ TENDER ☐ CONTRACT ☐ CONSTRUCTION ☐