SITE DEVELOPMENT
ROUGHBIRCHWORTHLANE,
BOWER HILL,OXSPRING - UNIT 2

Peach
Architectural
Design Ltd

31 GROSVENOR
BUILDINGS
CRESCENT ROAD
HARROGATE
NORTH YORKSHIRE
HG1 2RT

Tel/Fax: 01423 529 723
Mobile : 0773 081 7911

Date .	Drawn By.
MAY 2014	SP
Scale.	Revision.

SITE DEVELOPMENT
ROUGHBIRCHWORTH LANE
BOWER HILL
OXSPRING
UNIT 2 - Sections

Job No. RBCHLN/U2/P1/02

This drawing is the property of Peach Architectural Design LTD.
Copy right Reserved.
Do not scale
All dimensions and levels to be checked on site prior to commencement.
All work to be carried out to current HMSO approved documents.

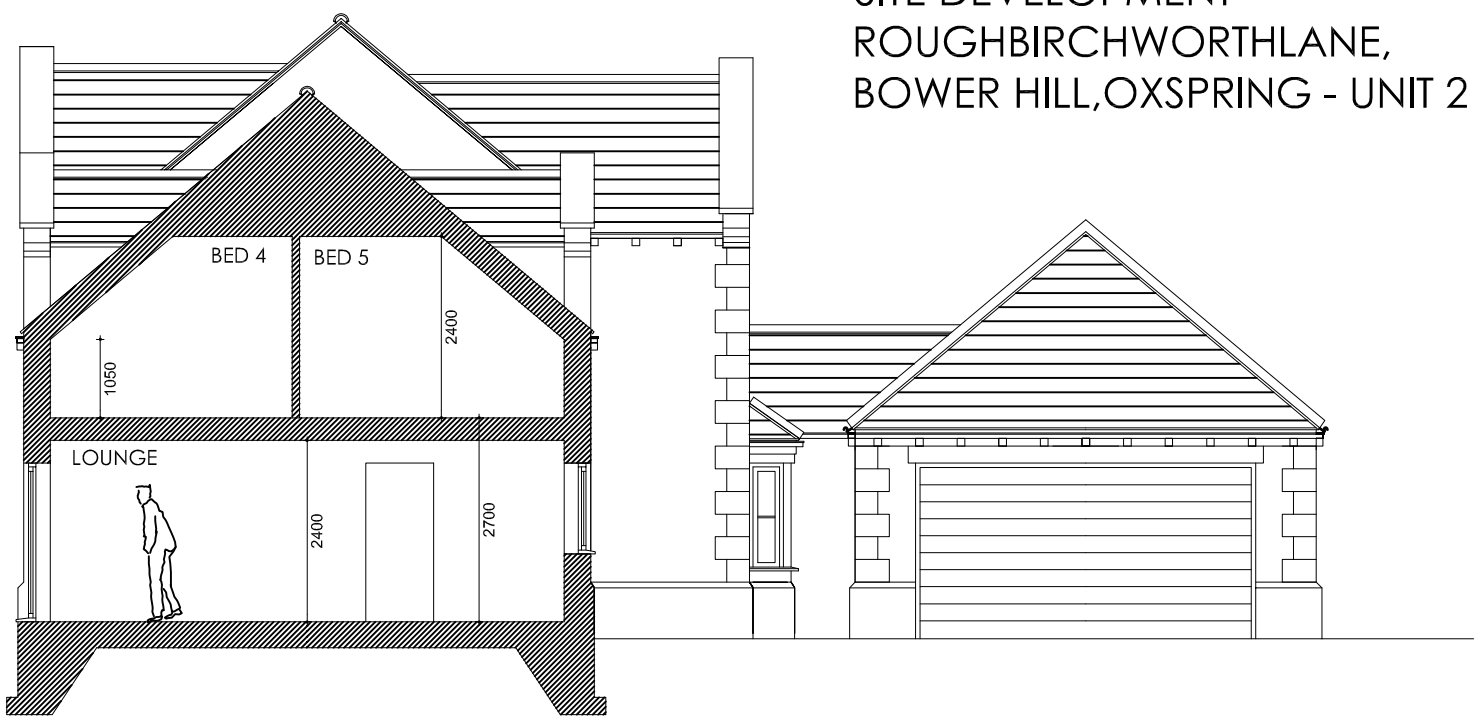

SITE DEVELOPMENT
ROUGHBIRCHWORTHLANE,
BOWER HILL,OXSPRING - UNIT 2

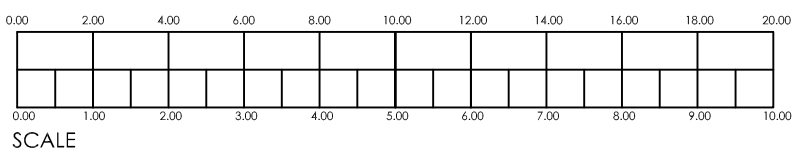

SCALE

UNIT 2