

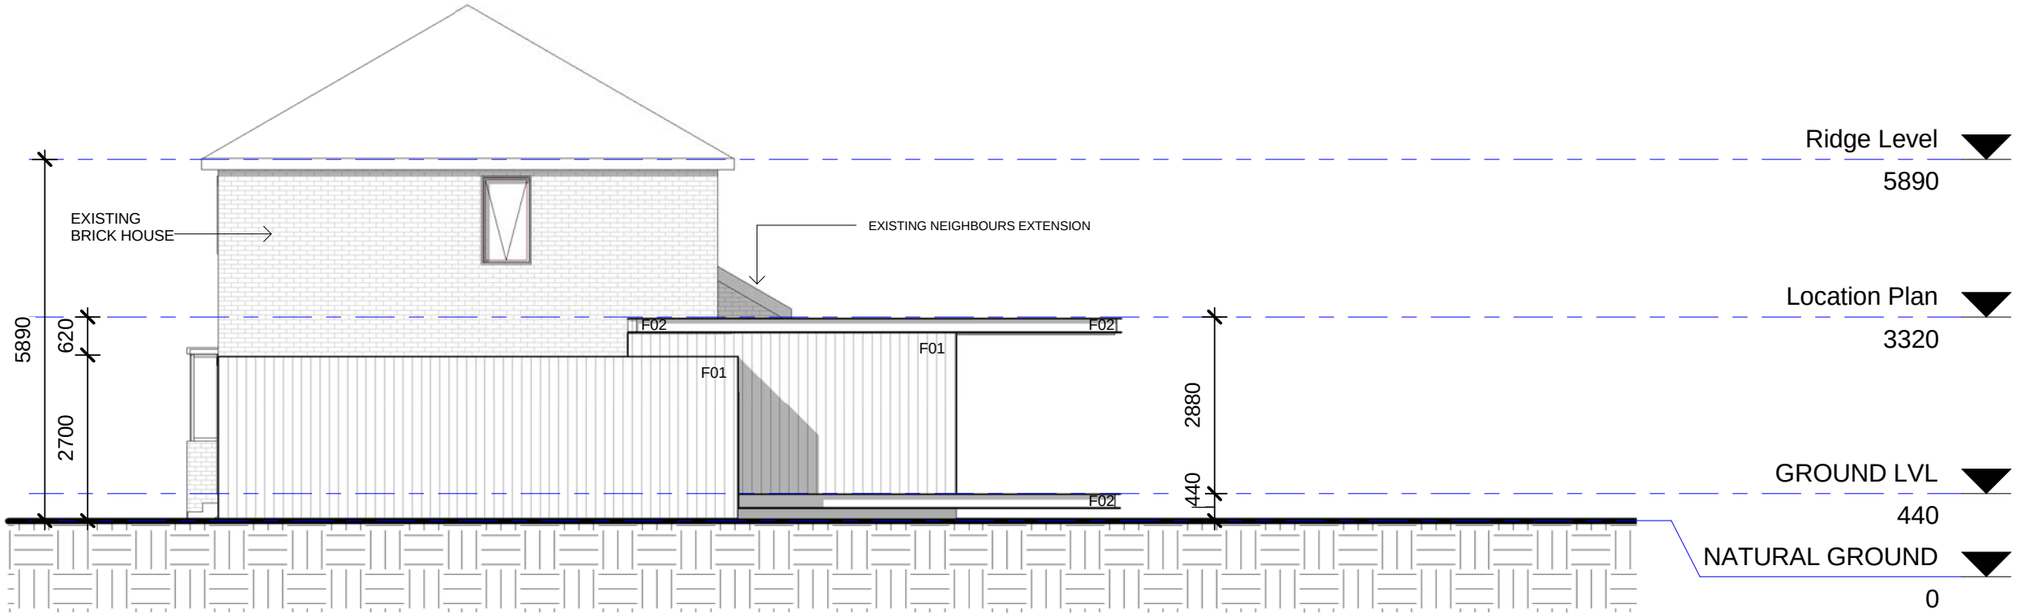


FINISHES LEGEND

F01	TIMBER CLADDING
F02	STEEL PFC
F03	CLEAR DOUBLE GLAZING
F04	ALUMINIUM WINDOW FRAMES

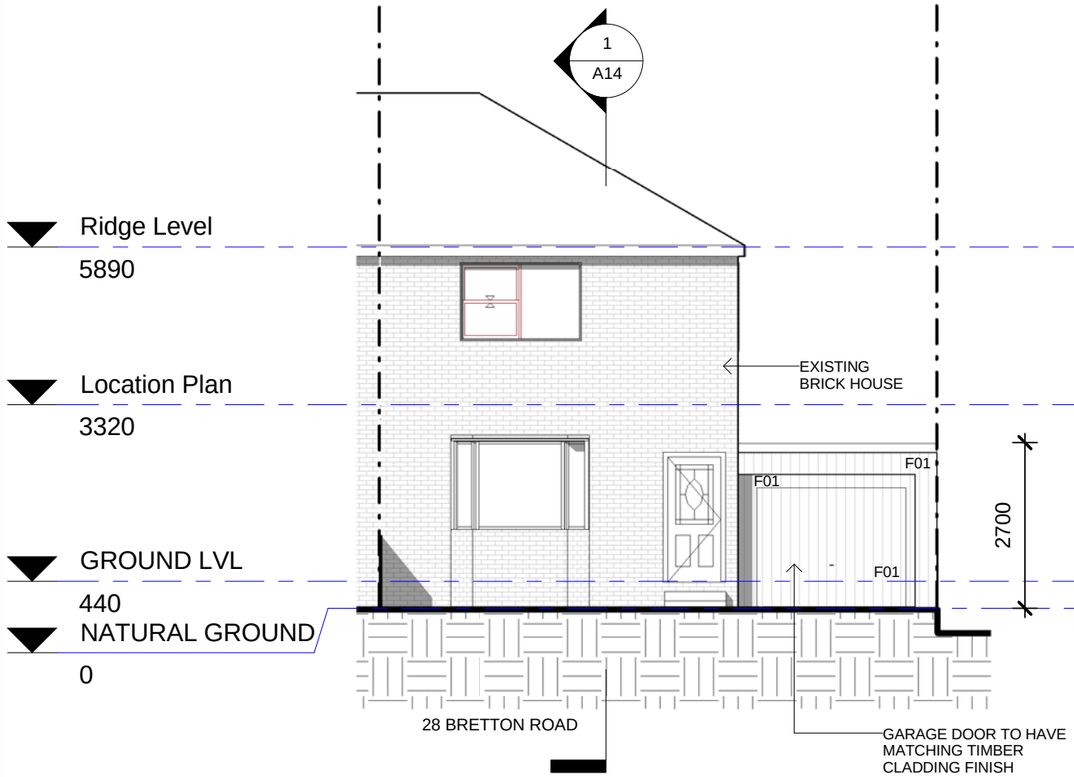

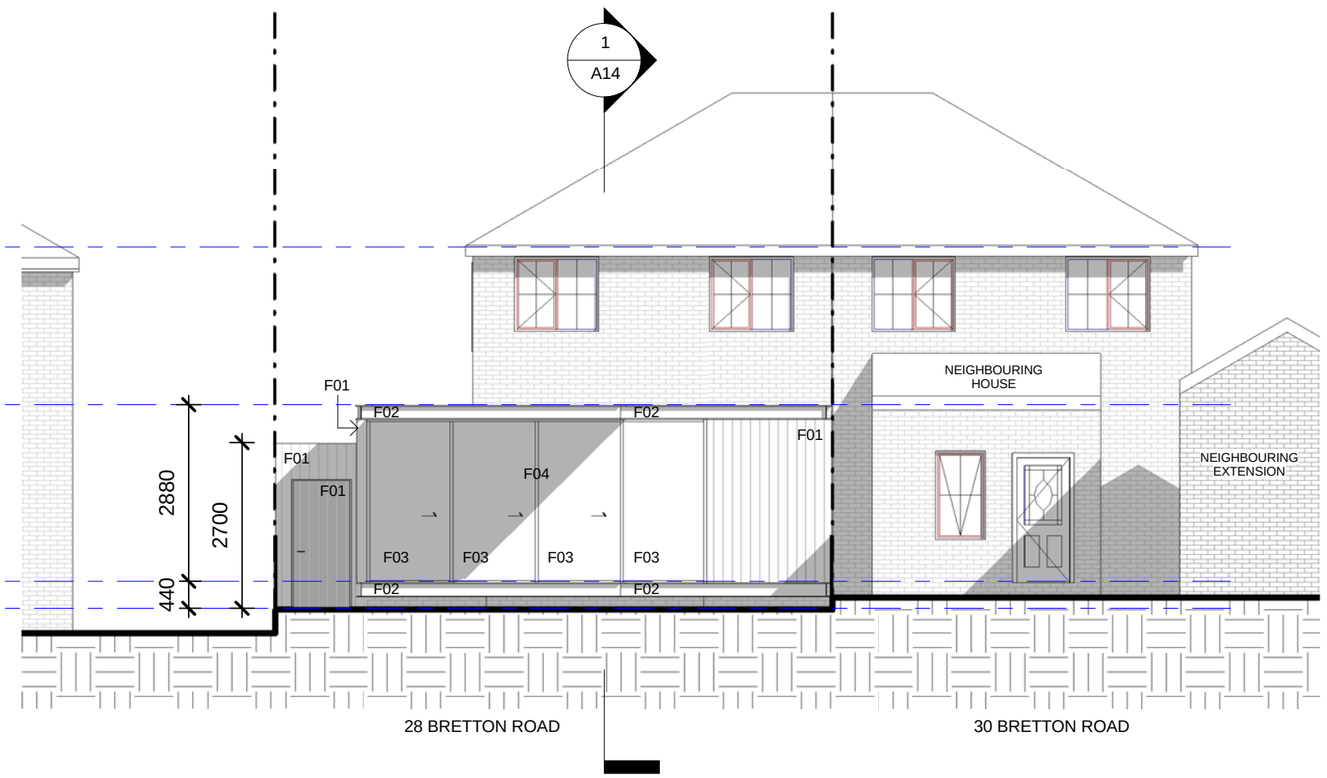

BOURNE & YORK

No.	Description	Date

TP PROPOSED ELEVATIONS

Project number	14001
Date	
Site	28 Bretton Road
Address	Darton S75 5JZ
Scale	1 : 100

A13