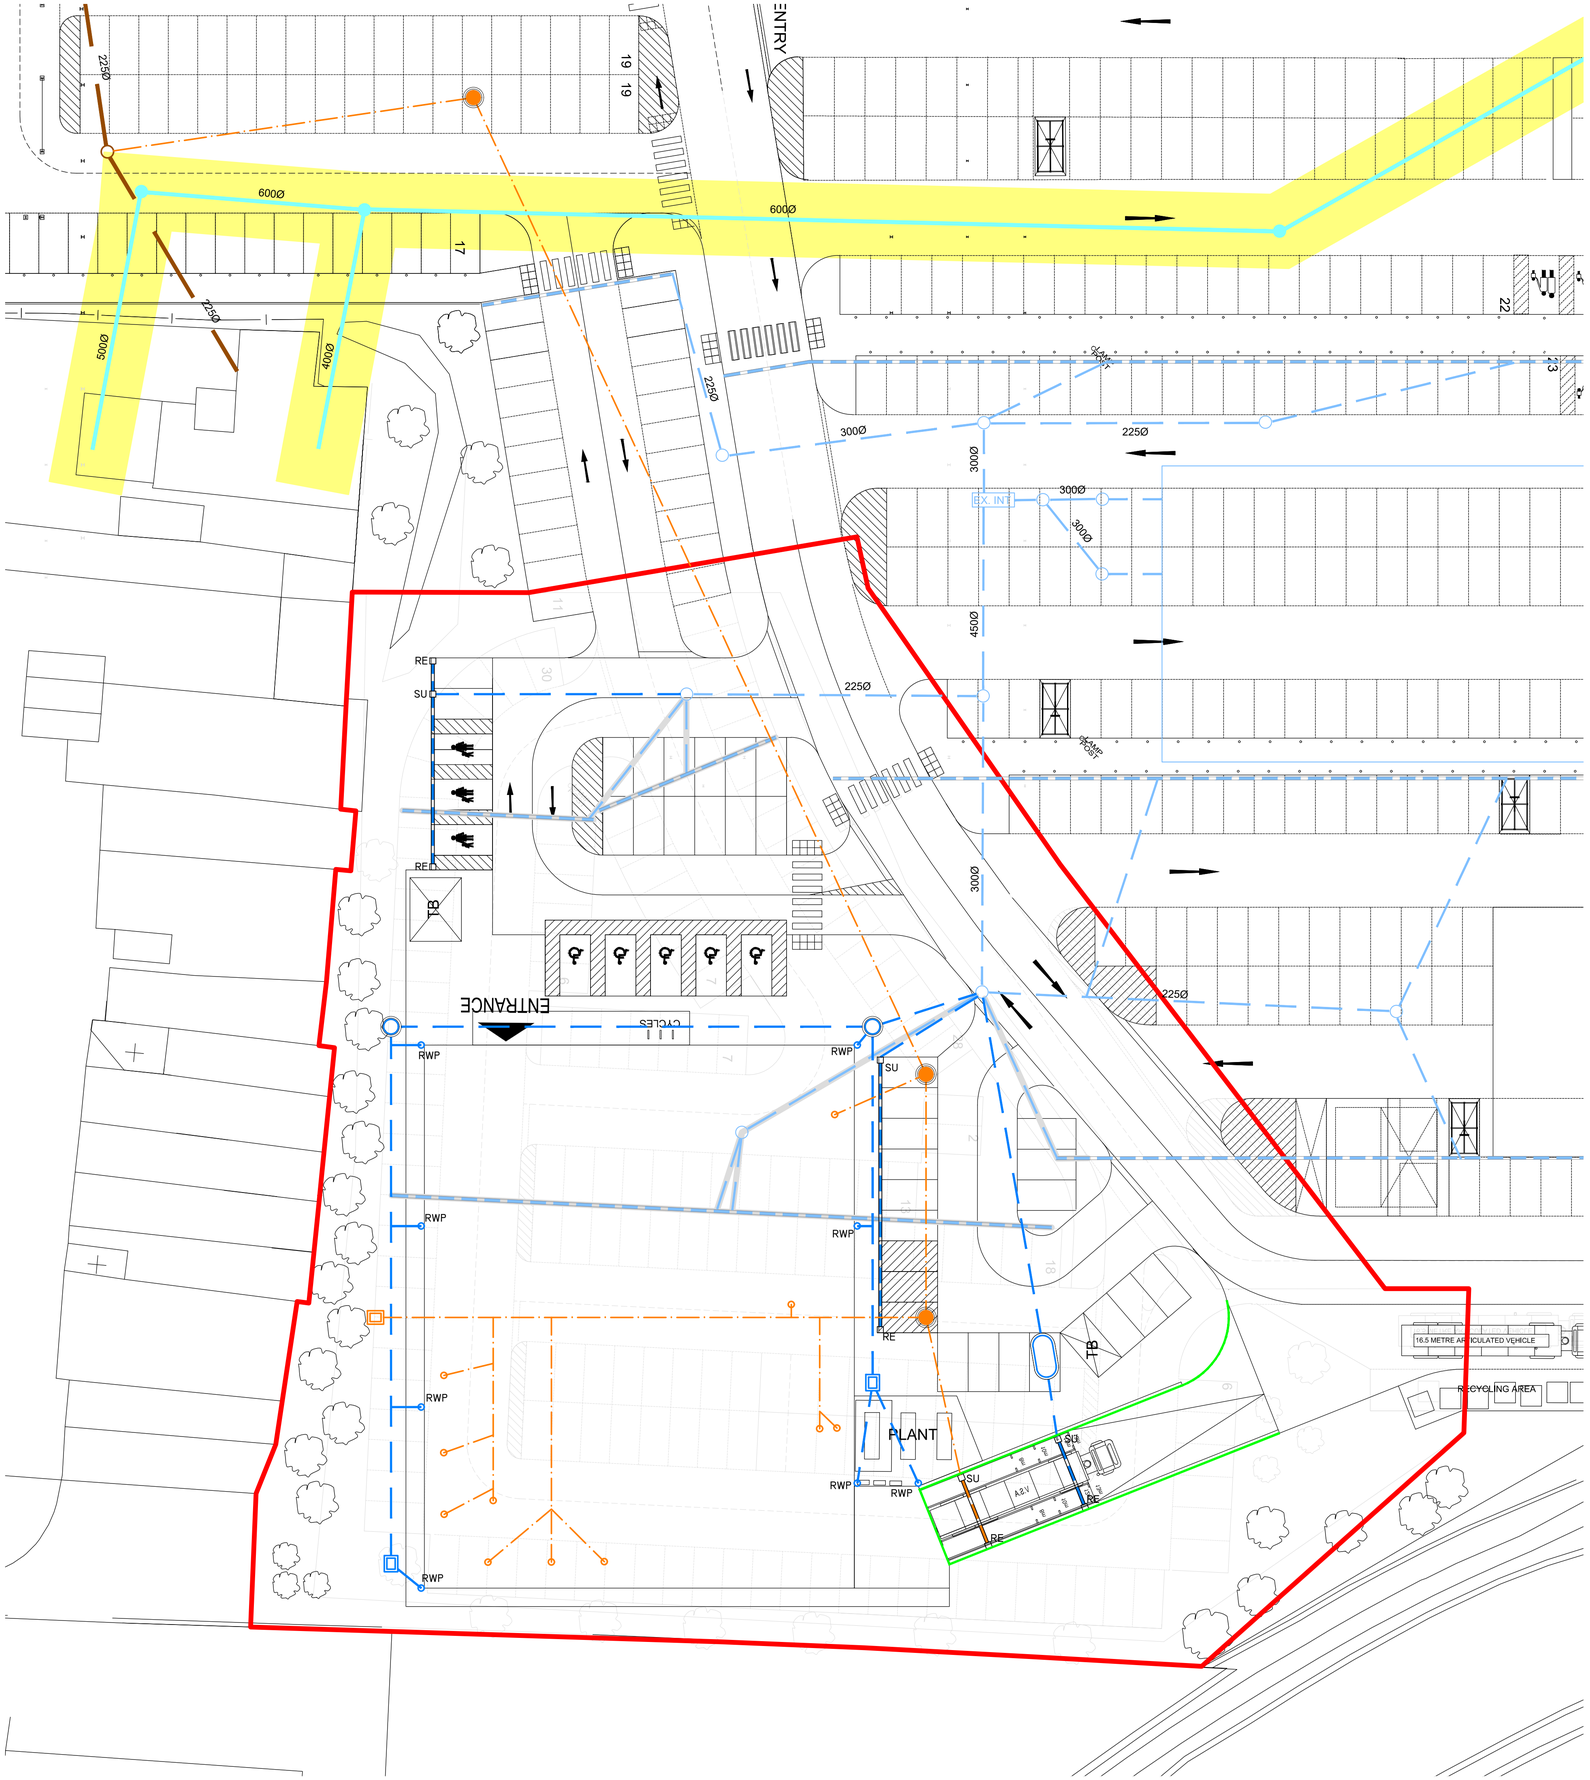


DESIGN NOTE

RAINWATER DOWNPIPES AND INTERNAL POP-UPS ARE SHOWN INDICATIVELY. FINAL POSITIONS TO BE CONFIRMED BY ARCHITECT DURING THE DETAILED DESIGN STAGE.

DESIGN NOTE

EXISTING SITE LAYOUT IS BASED ON ARCHITECT'S DRAWING P02, JOB NO. 17-6201. PROPOSED SITE LAYOUT IS BASED ON ARCHITECT'S DRAWING P03 REV. B, JOB NO. 17-6201. EXISTING DRAINAGE INFORMATION IS BASED ON HISTORICAL DESIGN RECORDS AND IS TO BE CONFIRMED BY MEANS OF A DETAILED CCTV SURVEY.

LEGEND

- PROPOSED PRIVATE SURFACE WATER SEWER
- PROPOSED PRIVATE FOUL SEWER
- EASEMENT
- INDICATIVE SITE BOUNDARY
- PROPOSED RETAINING STRUCTURE
- DRAINAGE RUN TO BE ABANDONED
- EXISTING PUBLIC SURFACE WATER SEWER
- EXISTING PRIVATE SURFACE WATER SEWER
- EXISTING PRIVATE FOUL WATER SEWER
- EXISTING SURFACE WATER CHANNEL
- PROPOSED SURFACE WATER CHANNEL
- INTERNAL FOUL POP-UP
- RWP — RAINWATER DOWNPIPE
- RE — RODDING EYE
- SU — SUMP UNIT
- PETROL INTERCEPTOR

REV	DESCRIPTION	BY	CHK	DATE
P2	REVISED DRAINAGE TO SUIT PROPOSED ARCHITECT'S LAYOUT REVISION F	TM	NR	23.11.2017
P1	INITIAL ISSUE	TM	NR	31.10.2017

CLIENT

TESCO

PROJECT

PROPOSED CLASS A1 UNIT
BARNSLEY

DRAWING TITLE

DRAINAGE STRATEGY

PINNACLE
CONSULTING ENGINEERS

PINNACLE HOUSE,
3 MERIDIAN WAY,
NORWICH,
NORFOLK,
NR7 0TA. TELEPHONE: 01603 327 170

WELWYN GARDEN CITY | LONDON | DUBLIN | THE HAGUE

DRAWING STATUS			
PLANNING			
SCALE @ A1	DATE	DRAWN	CHECK
1:250	OCT '17	TM	NR
DRG NO.			REV.
171007-PIN-99-GF-DR-C-10001-S2-P2			

COPYRIGHT PINNACLE

REF: 171007