



Plan referred to GREAT HOUGHTON

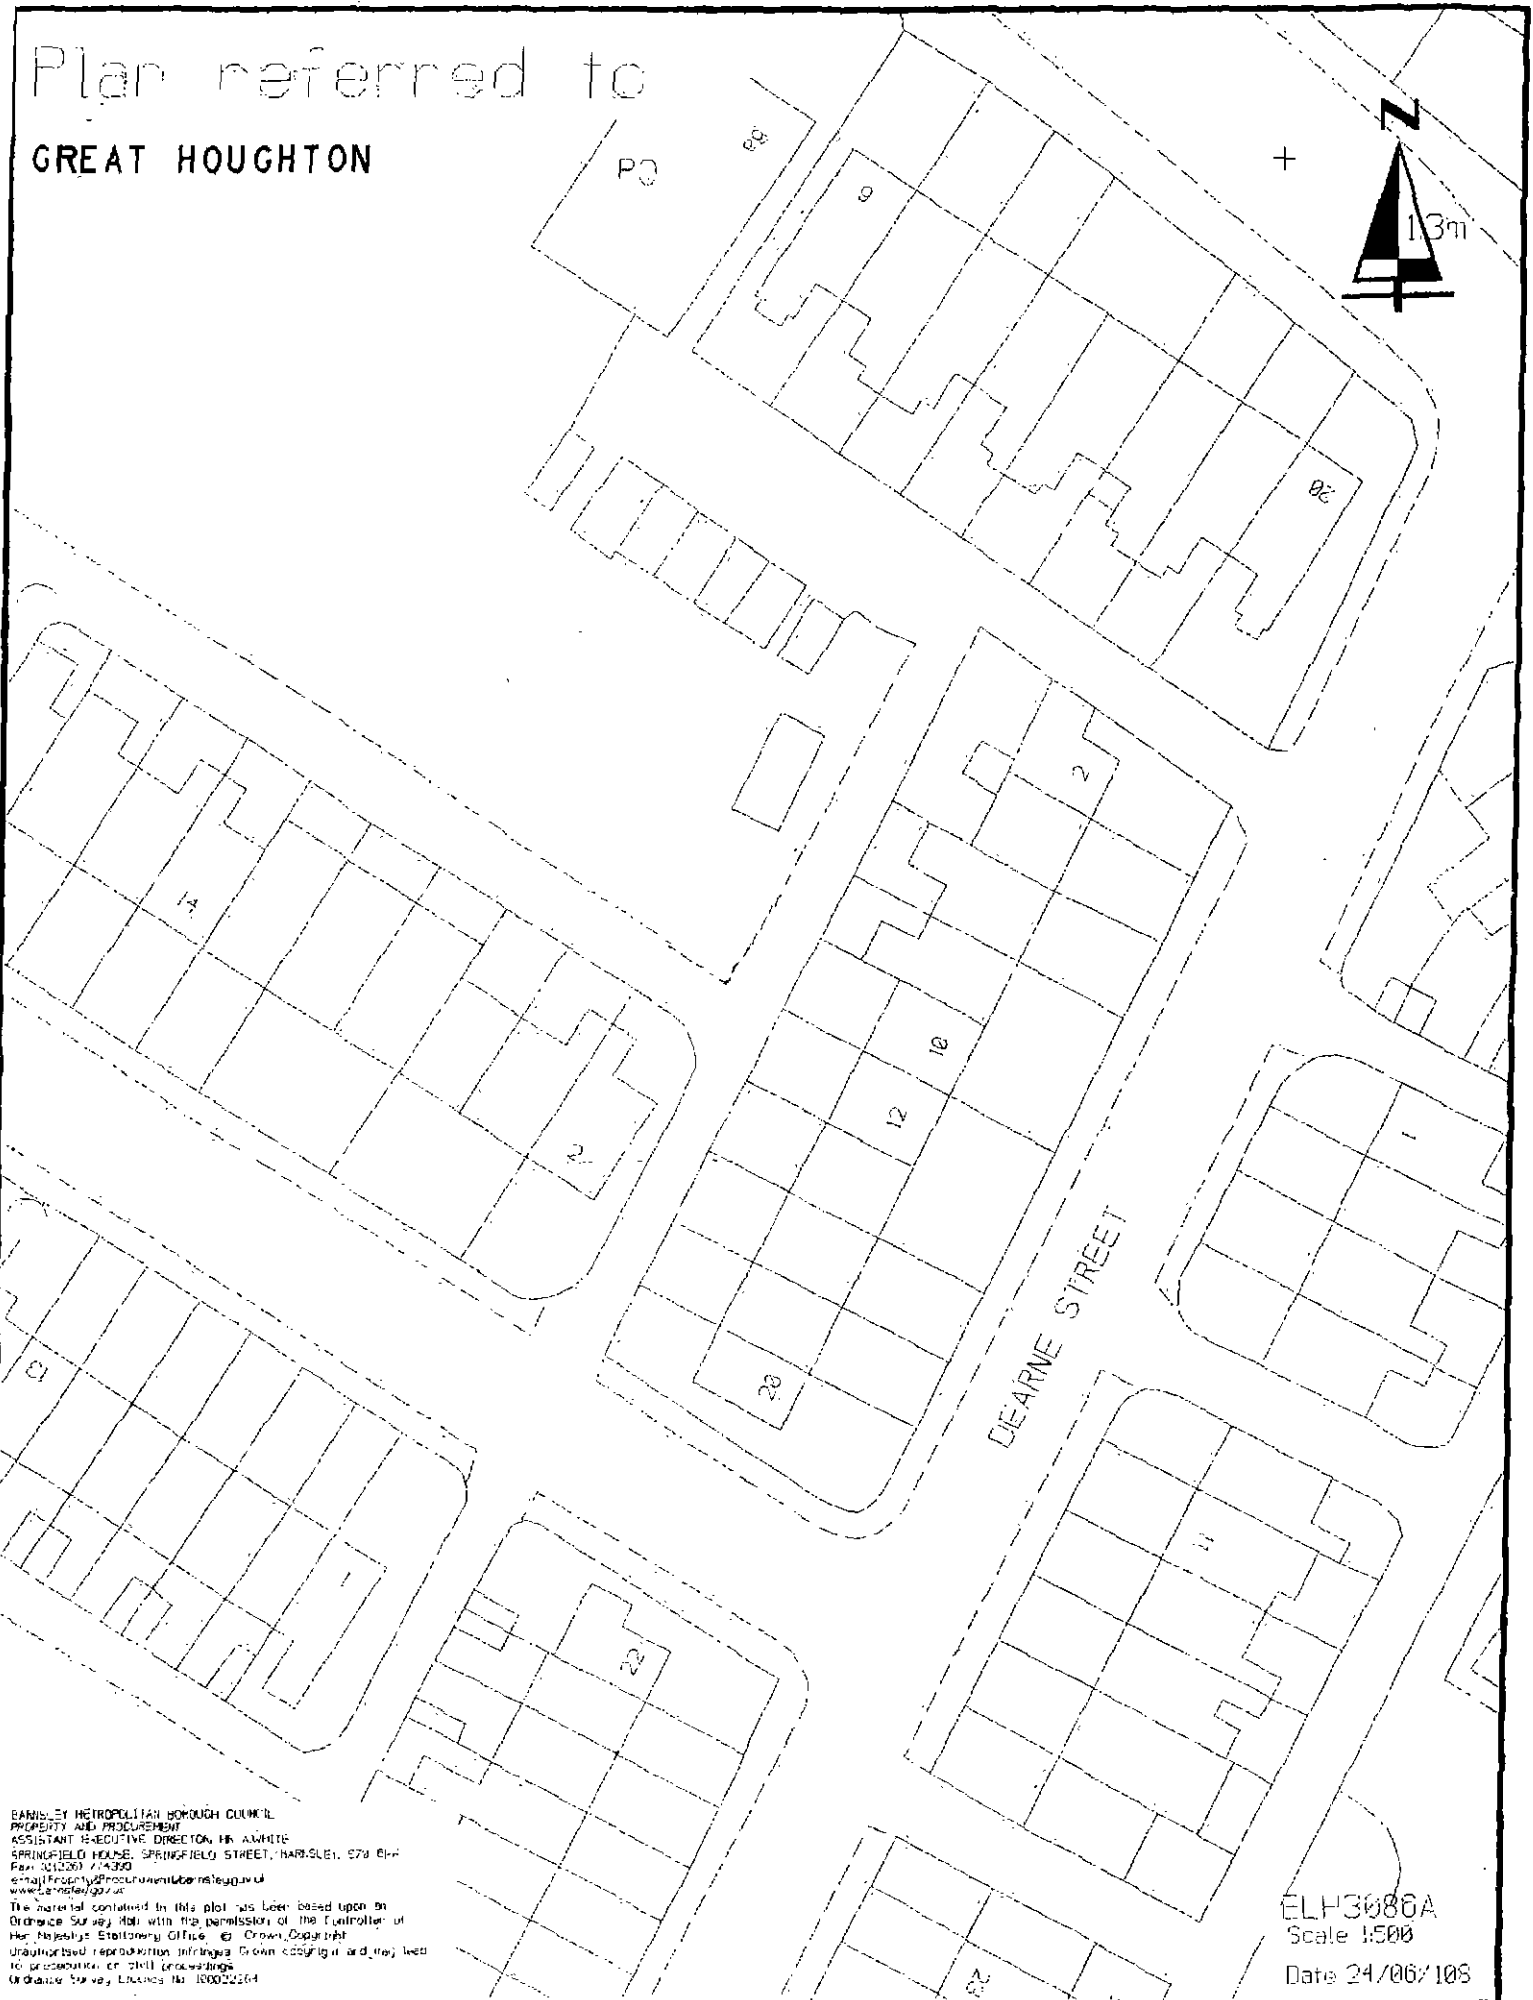

BARNLEY METROPOLITAN BOROUGH COUNCIL
 PROPERTY AND PROCUREMENT
 ASSISTANT EXECUTIVE DIRECTOR, MR. A. WHITE
 SPRINGFIELD HOUSE, SPRINGFIELD STREET, BARNLEY, S70 6HH
 Fax: 01152 661 1430
 e-mail: procurement@barnley.gov.uk
www.barnley.gov.uk
 The material contained in this plan has been based upon an
 Ordnance Survey Map with the permission of the Controller of
 Her Majesty's Stationery Office. © Crown Copyright
 Unauthorised reproduction infringes Crown Copyright and may lead
 to prosecution or civil proceedings.
 Ordnance Survey Licence No. 100022264

ELH3088A
 Scale 1:500
 Date 24/06/105






Plan referred to REAT HOUGHTON

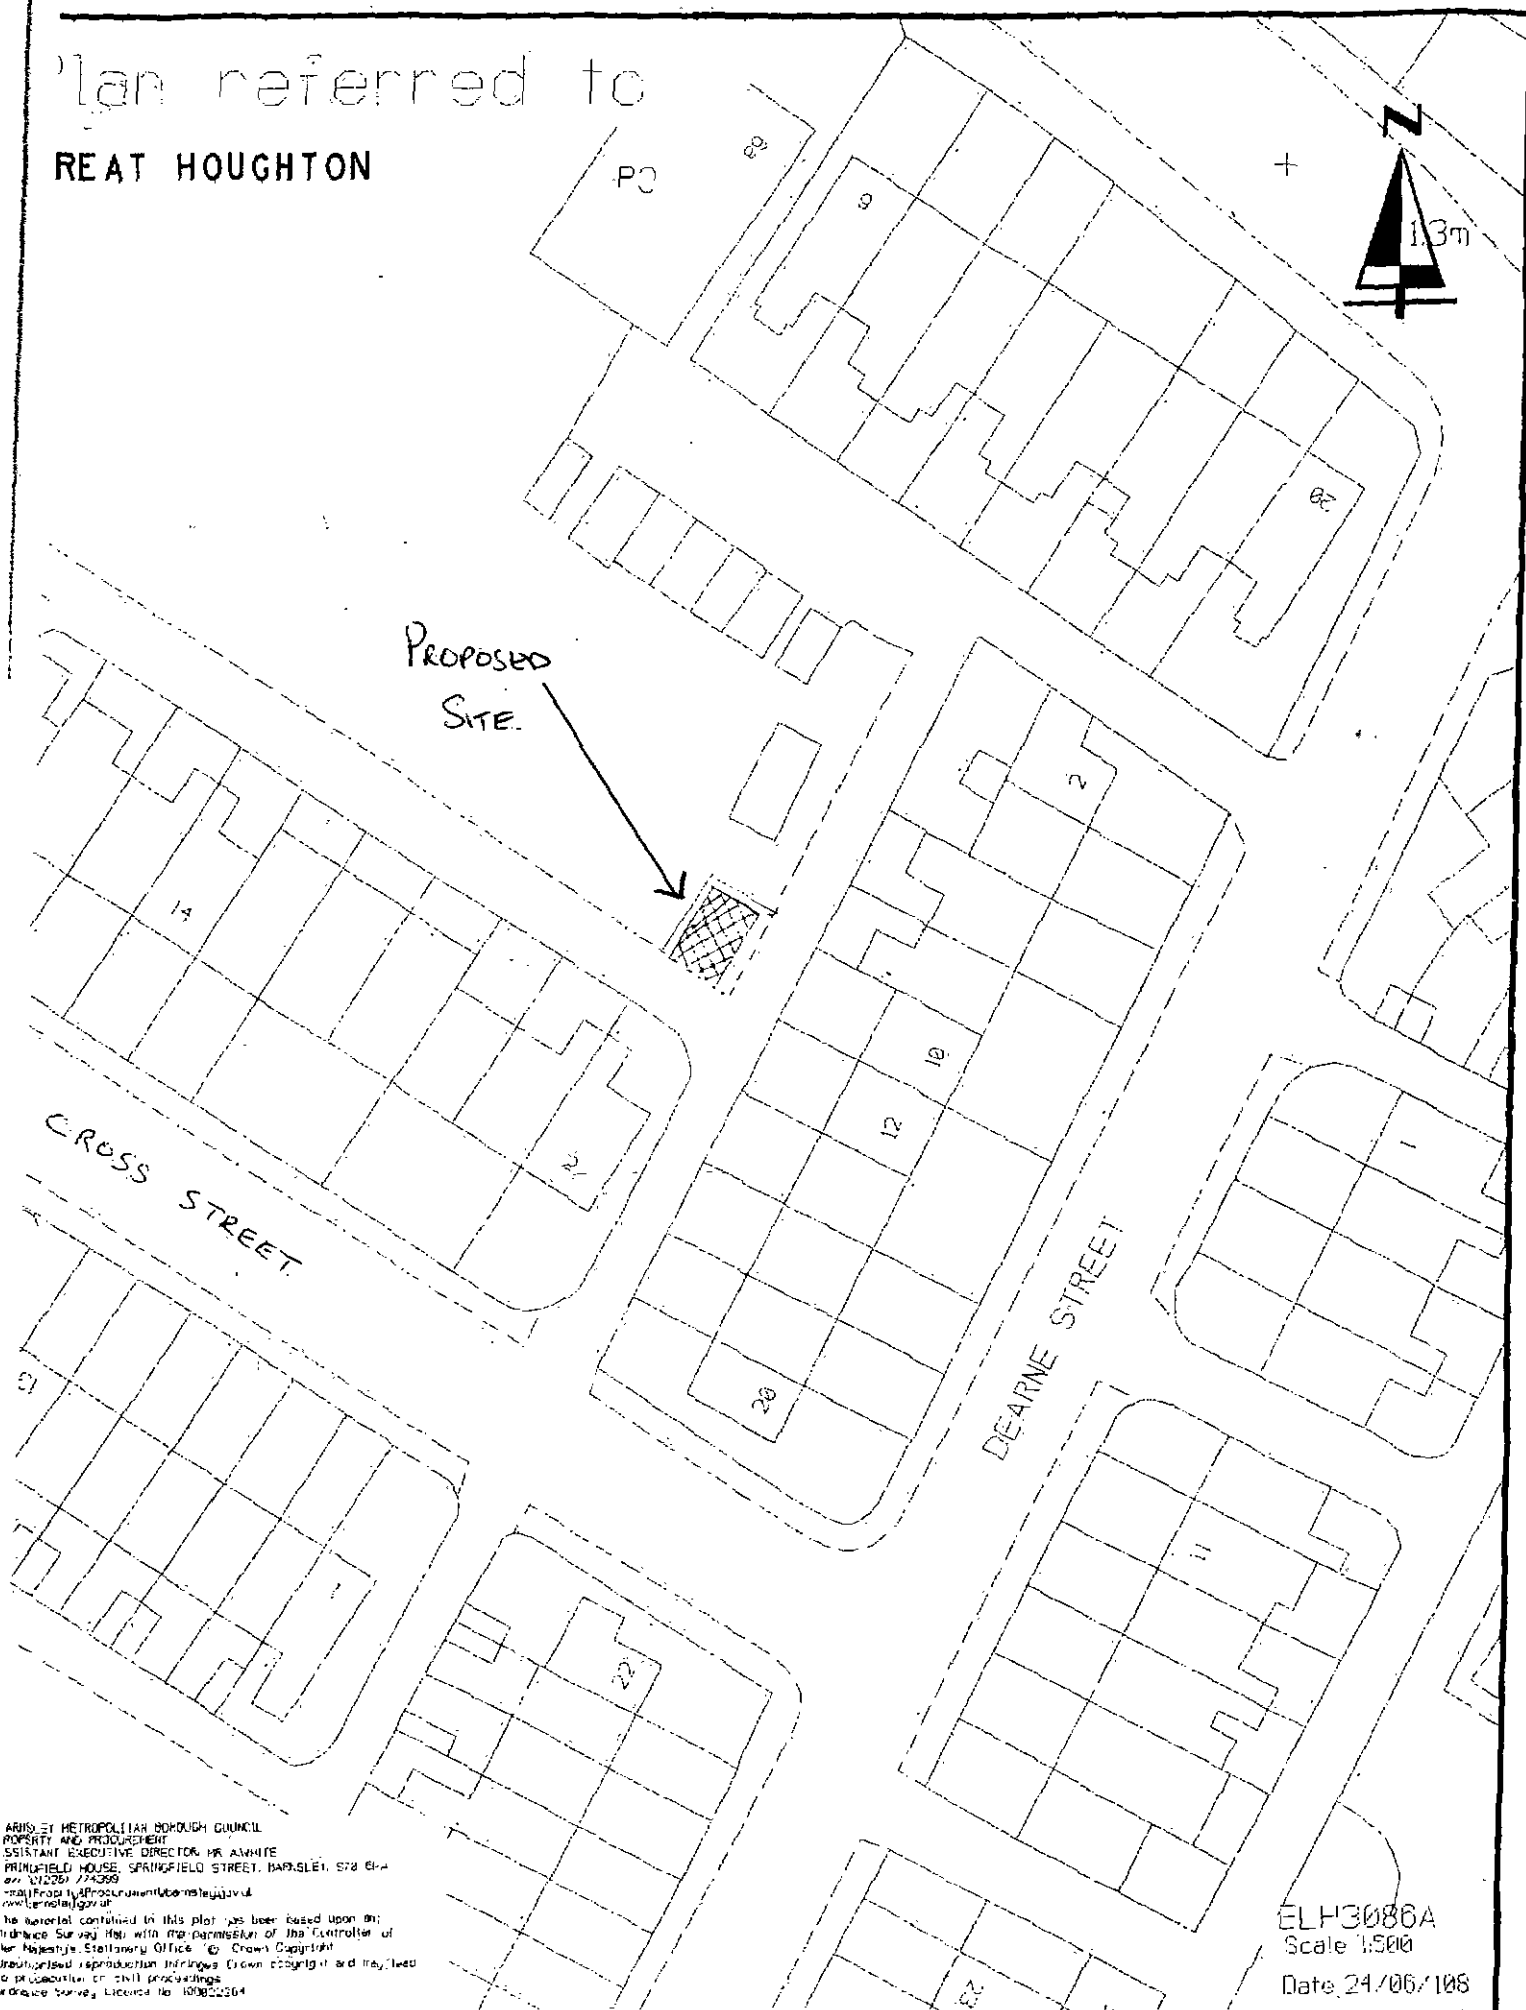

ARMS BY METROPOLITAN BOROUGH COUNCIL
PROPERTY AND PRODUCTION
ASSISTANT EXECUTIVE DIRECTOR MR ANNIE
PRINCIPAL HOUSE, SPRINGFIELD STREET, BARNLEY, S70 6HA
TEL: 01226 774399
FAX: 01226 774399
www.barnley.gov.uk
The material contained in this plan has been based upon the
Landscape Survey Map with the permission of the Controller of
Her Majesty's Stationery Office. © Crown Copyright
Reproduction in any form without the permission of the Controller
of Her Majesty's Stationery Office is prohibited.
Landscape Survey Licence No. 100022364

ELH3086A
Scale 1:500
Date 24/06/108

A. HOPWOOD

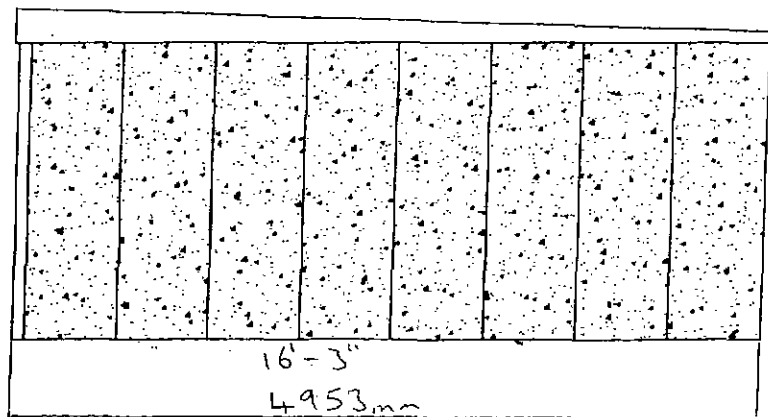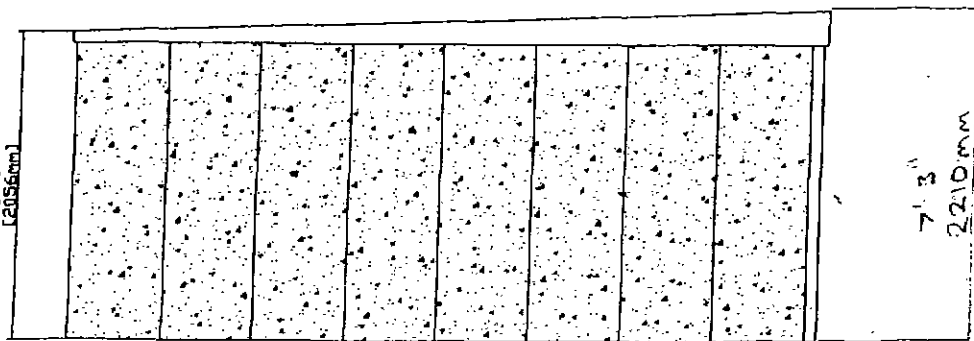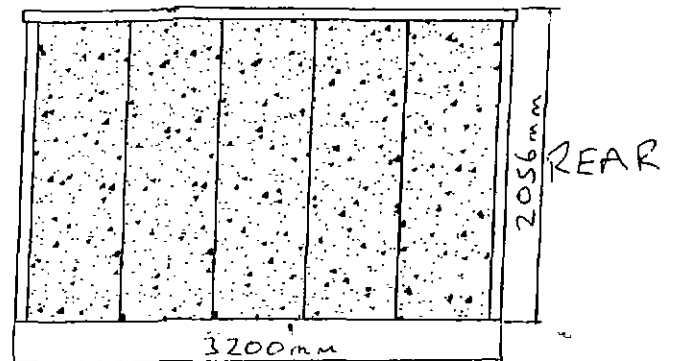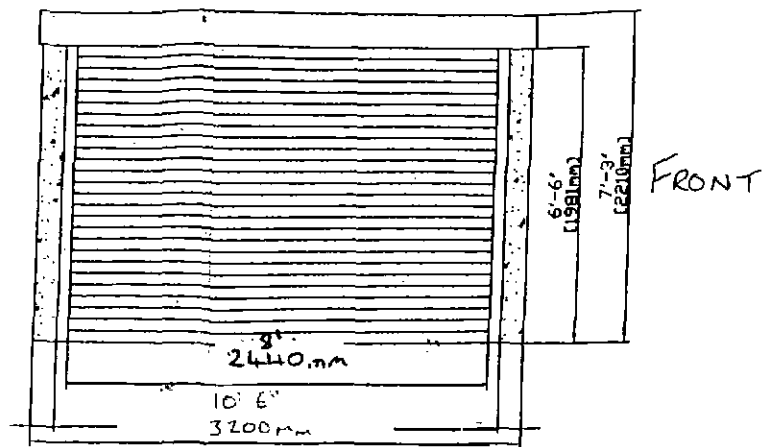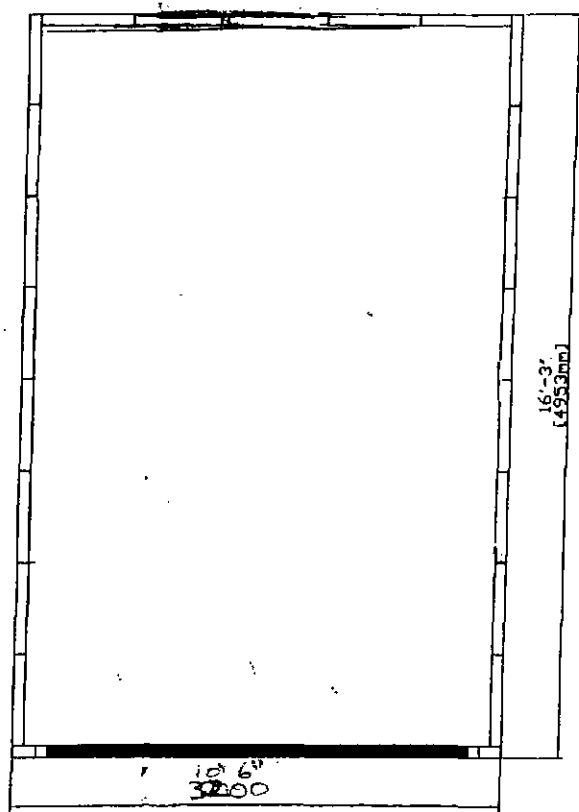

Walls - steel re-enforced concrete panels with pebbledash finish.

Roof - corrugated cement + fibre panels.

Door - steel framed up and over door.

Fascias - UPVC.

scale 1:50

