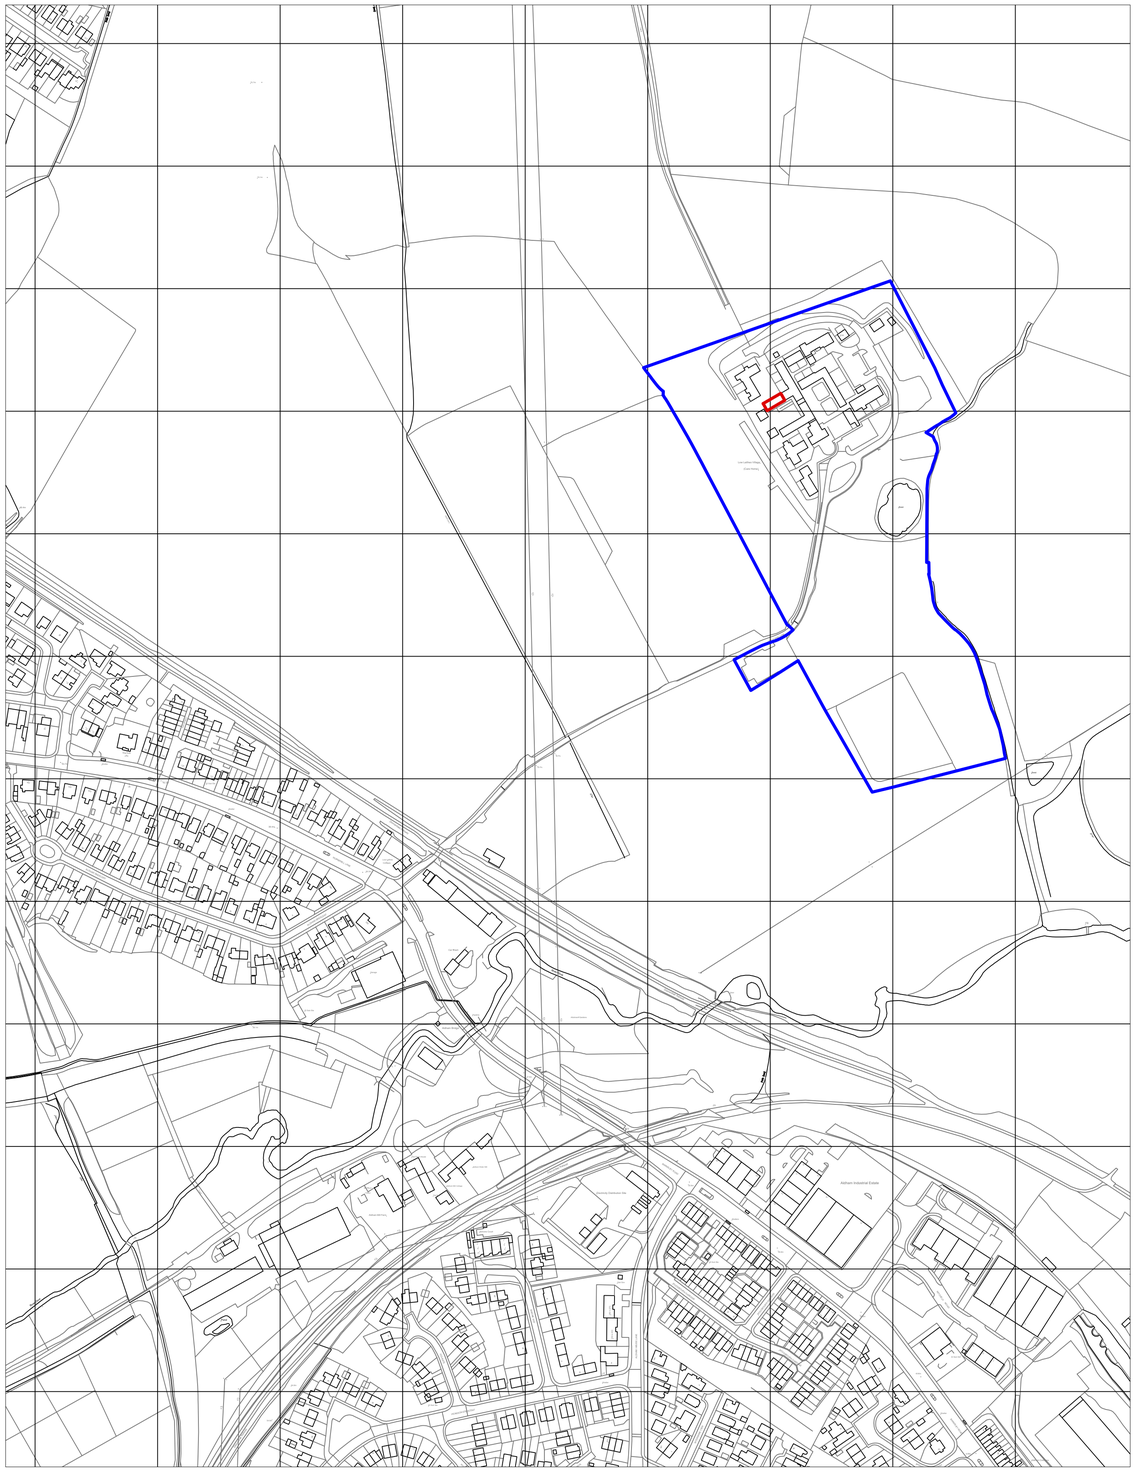


Notes:

- Area of works
- Site Boundary

Ref	Date	Revision	Initial

Project / Client:

LOW LAITHES - PROPOSED NEW ONE BEDROOM ACCOMMODATION

Drawing Title:

OS PLANS

John Hill Associates Ltd,
6 Shaw Wood Way,
Shaw Wood Business Park,
Doncaster, DN2 5TB

T 01302 364565
E enquiries@j-h-a.co.uk
W www.j-h-a.co.uk

Scale:	1:2500	Date:	MARCH 2023
Drawn By:	CW	Checked By:	MMS
Drawing No:	22/143/OS	Sheet Size:	A1

© This drawing is the copyright of John Hill Associates Ltd and shall not be reproduced without permission