


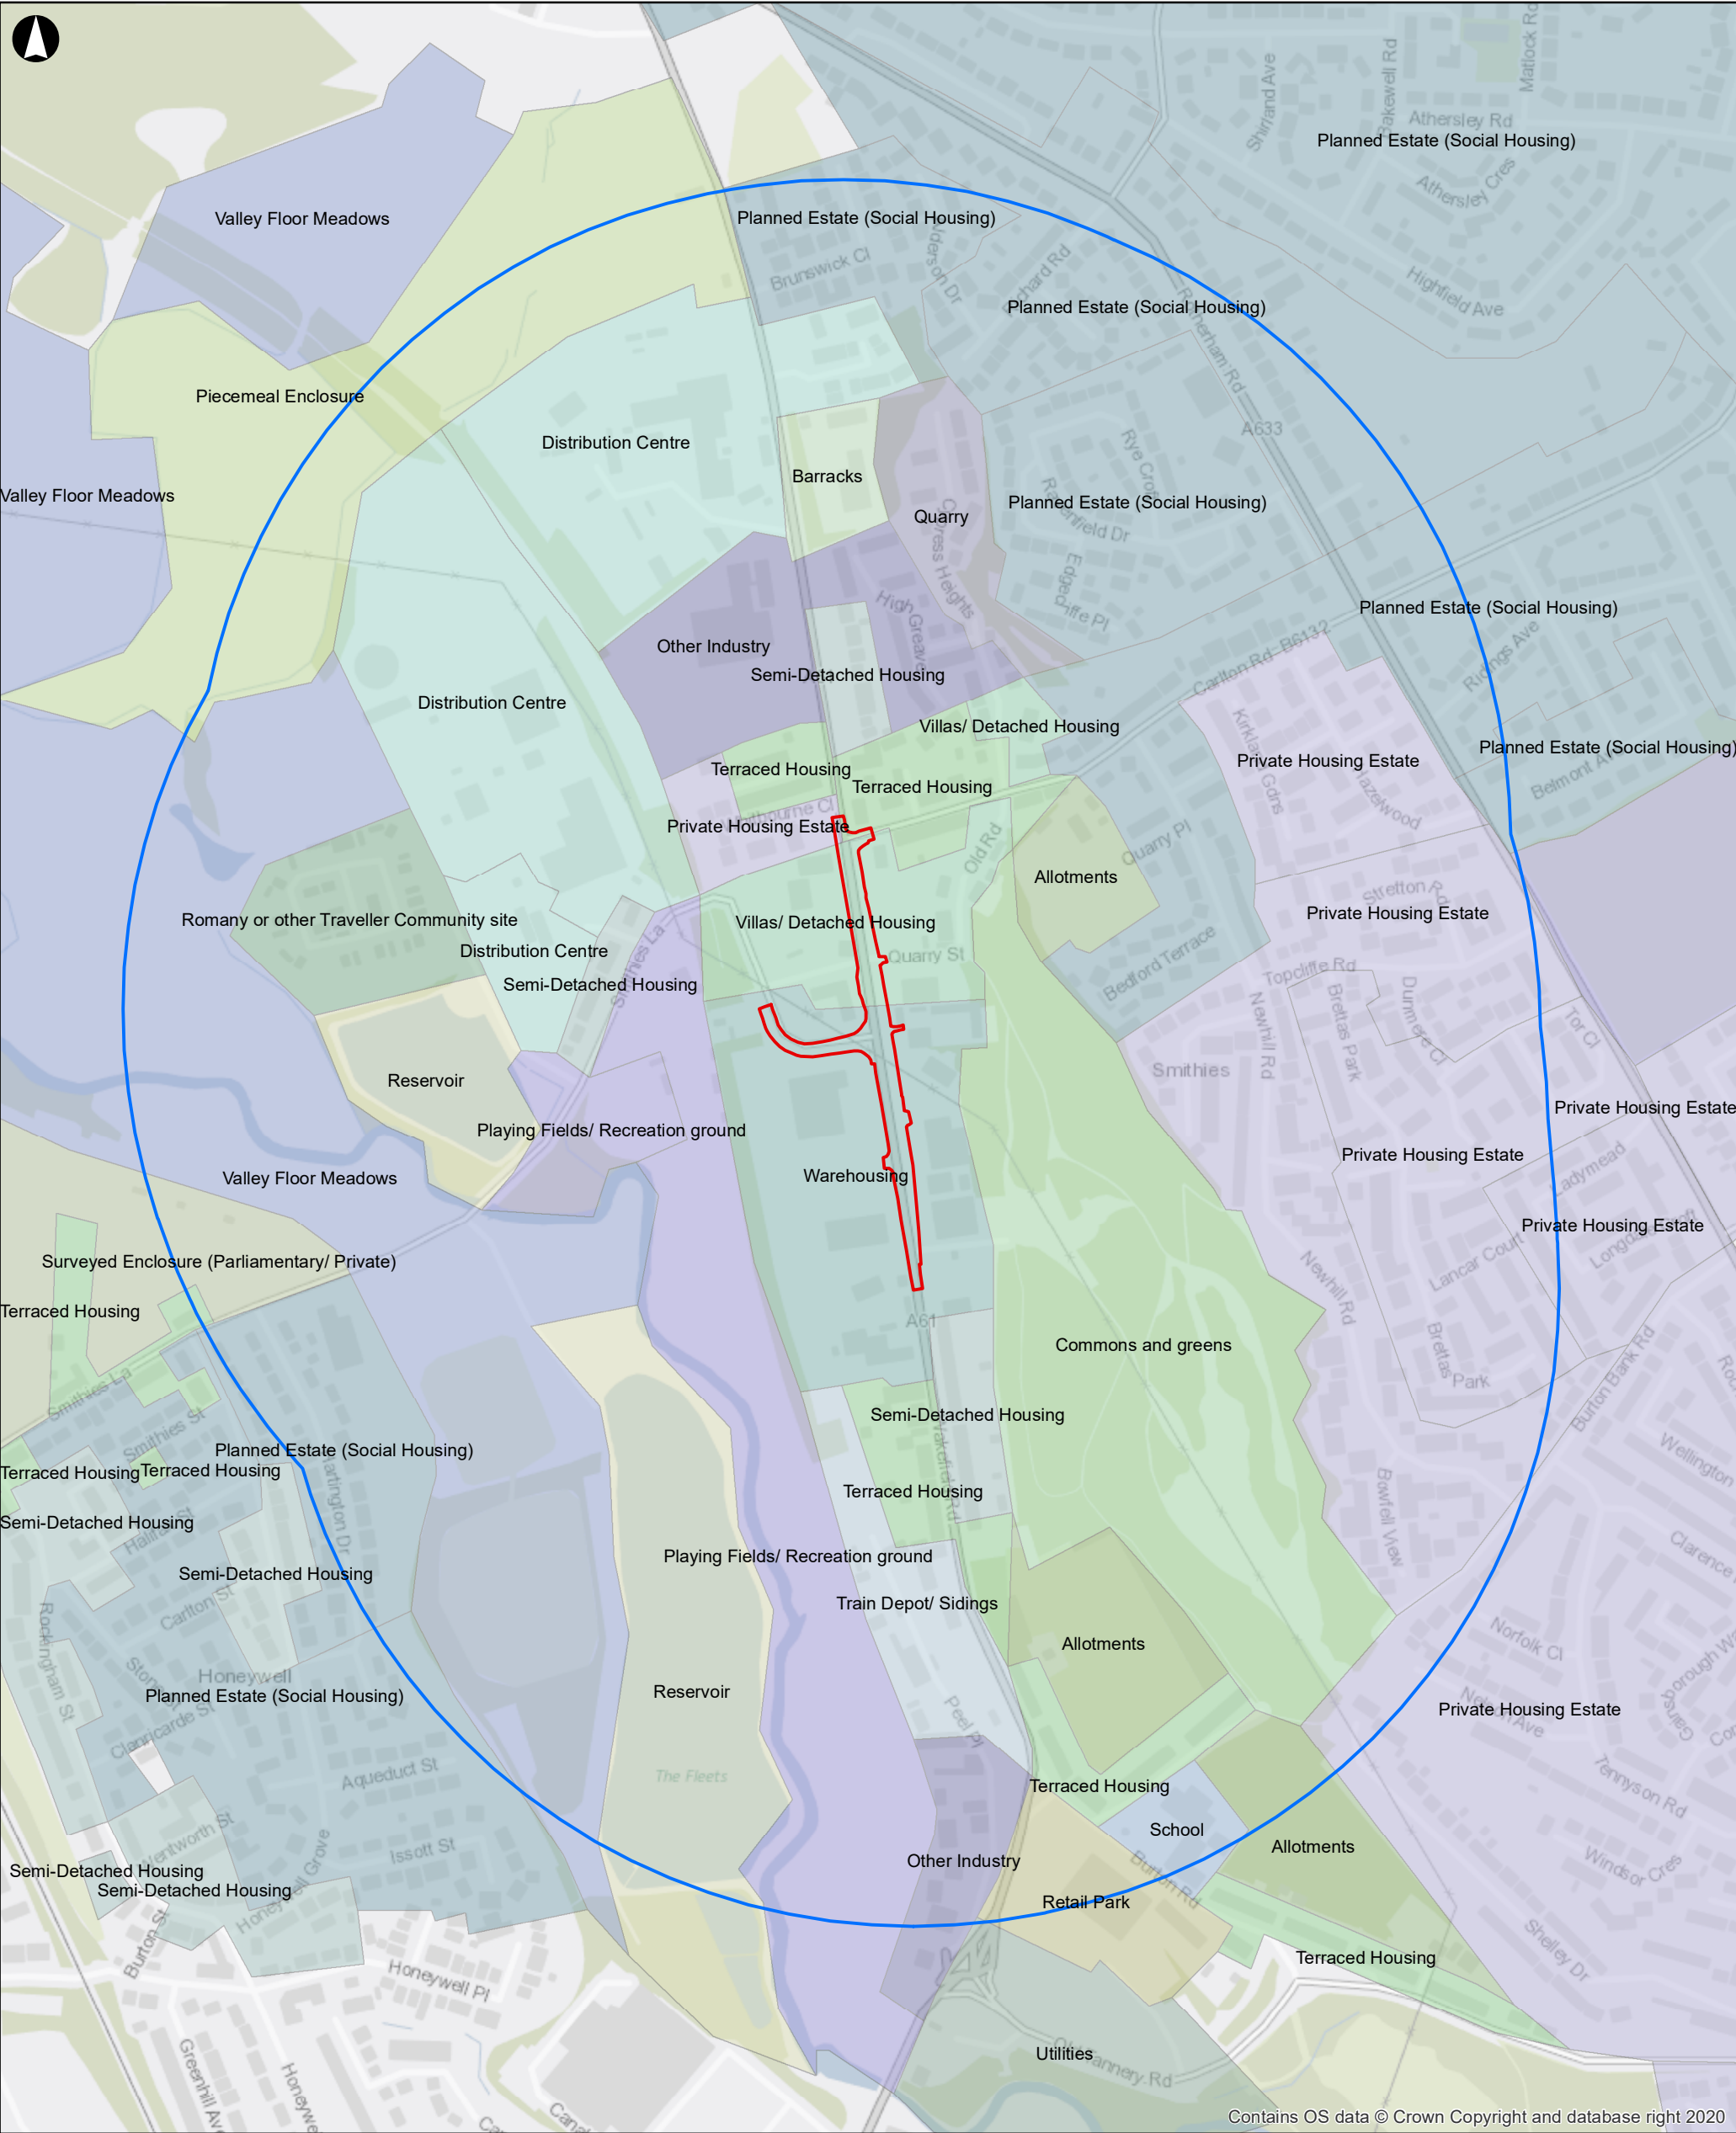

Legend

- Proposed development site
- Study area (500m)

© Copyright Information

P1	18-10-21	KB	JK	-
Issue	Date	By	Chkd	Appd

ARUP

13 Fitzroy Street
London W1T 4BQ
Tel +44 20 7636 1531 Fax +44 20 7580 3924
www.arup.com

Client
South Yorkshire Passenger Transport Executive
Job Title
A61 Phase 2 Wakefield Road

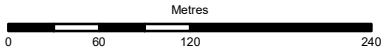


Figure 4
Character areas

Scale at A3
1:5,000

Job No 253511-00	Drawing Status Issue
Drawing No 003	Issue P1