


NOTES:


Do not scale off this drawing.

Any errors or omissions to be reported to ROGER HARRISON ARCHITECTURE immediately.


This drawing and design is the copyright of ROGER HARRISON ARCHITECTURE and is not to be used for any purpose without their consent.

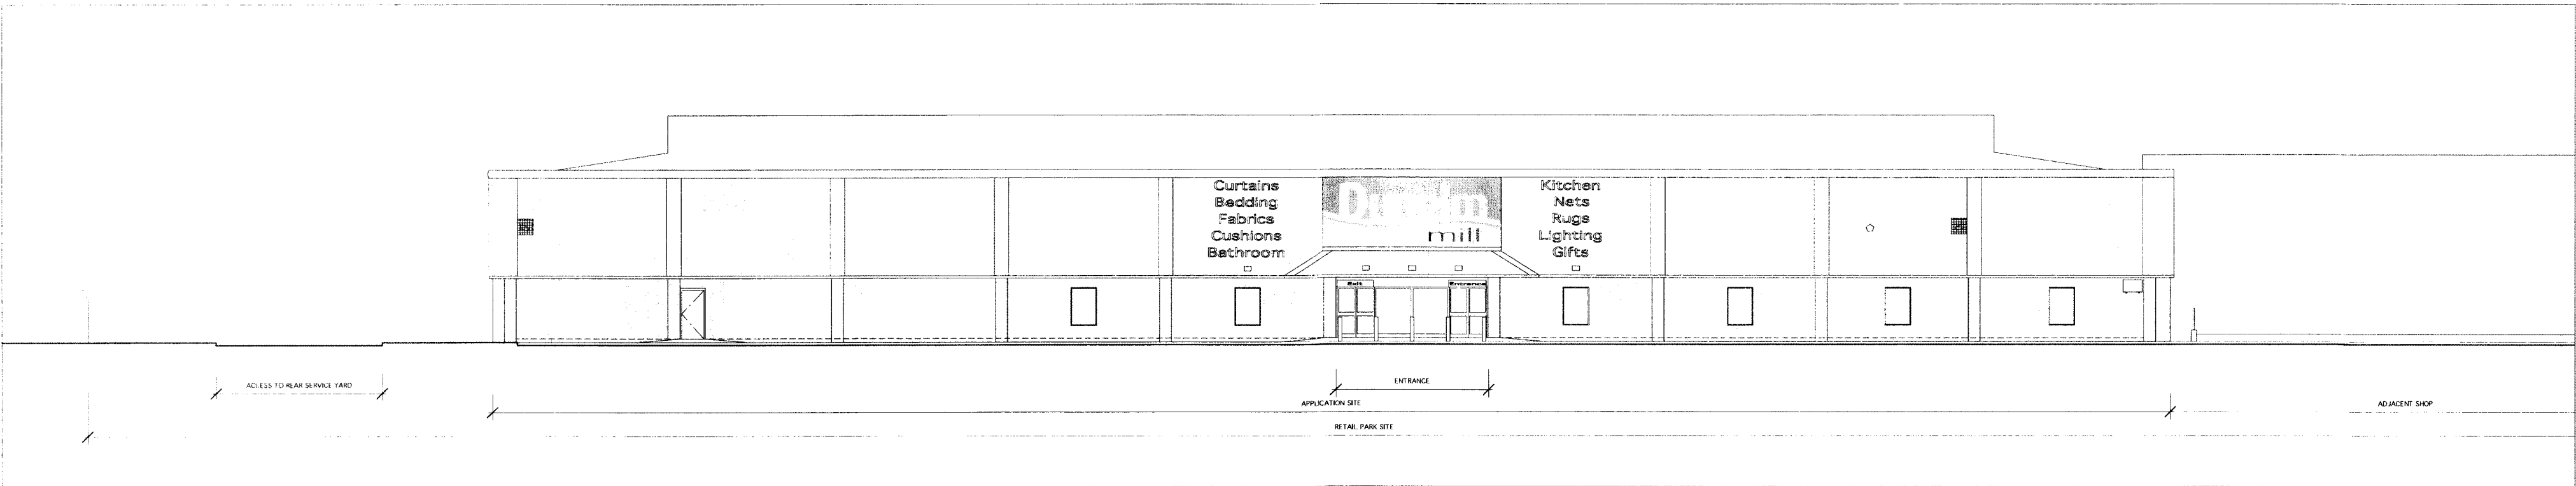


A-A ELEVATION TO WOMBWELL LANE (main car park)

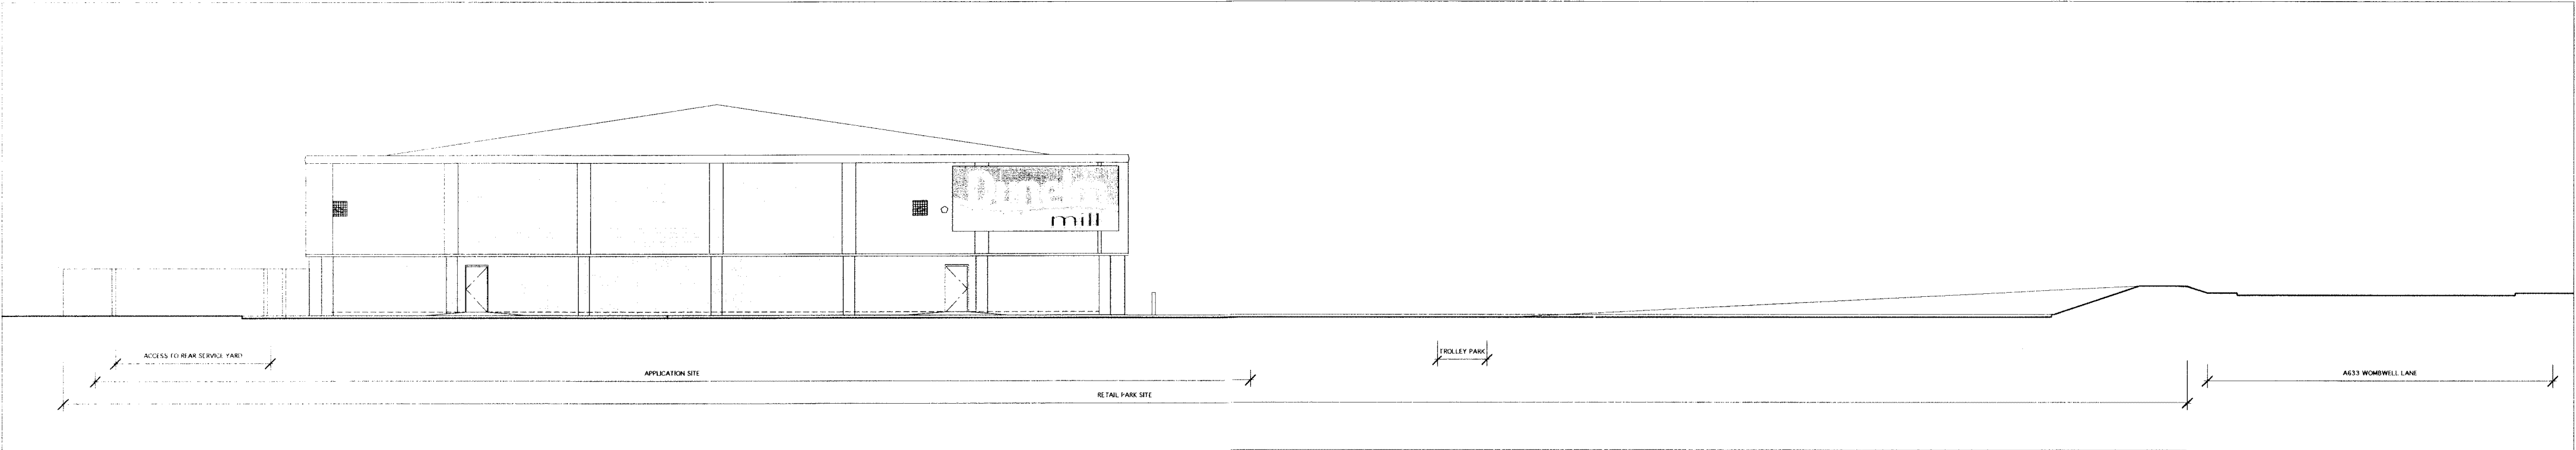

B-B EAST (END) ELEVATION

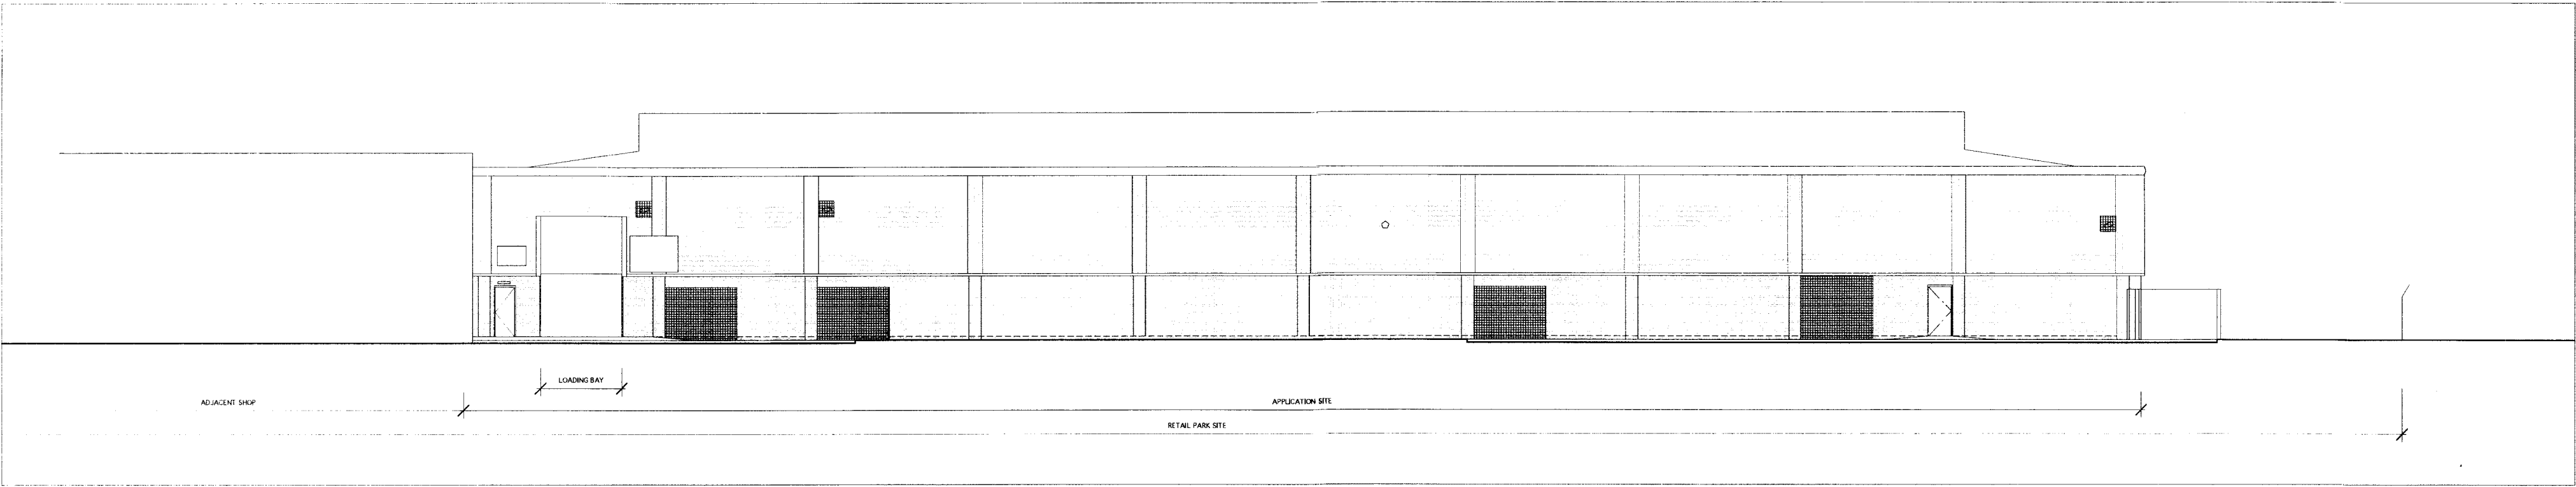

C-C REAR ELEVATION TO SERVICE AREA

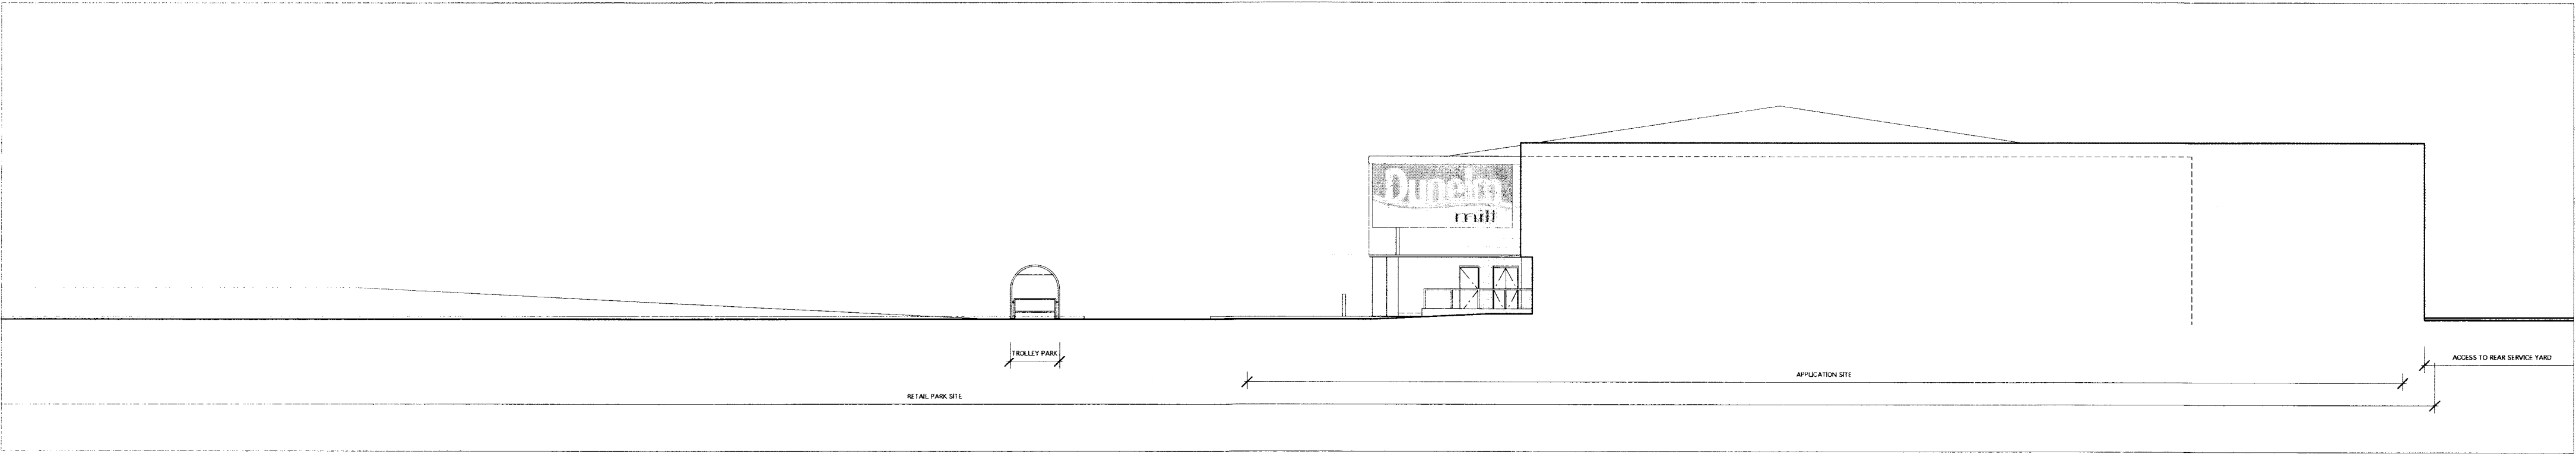

D-D WEST (END) ELEVATION

KEY PLAN

