

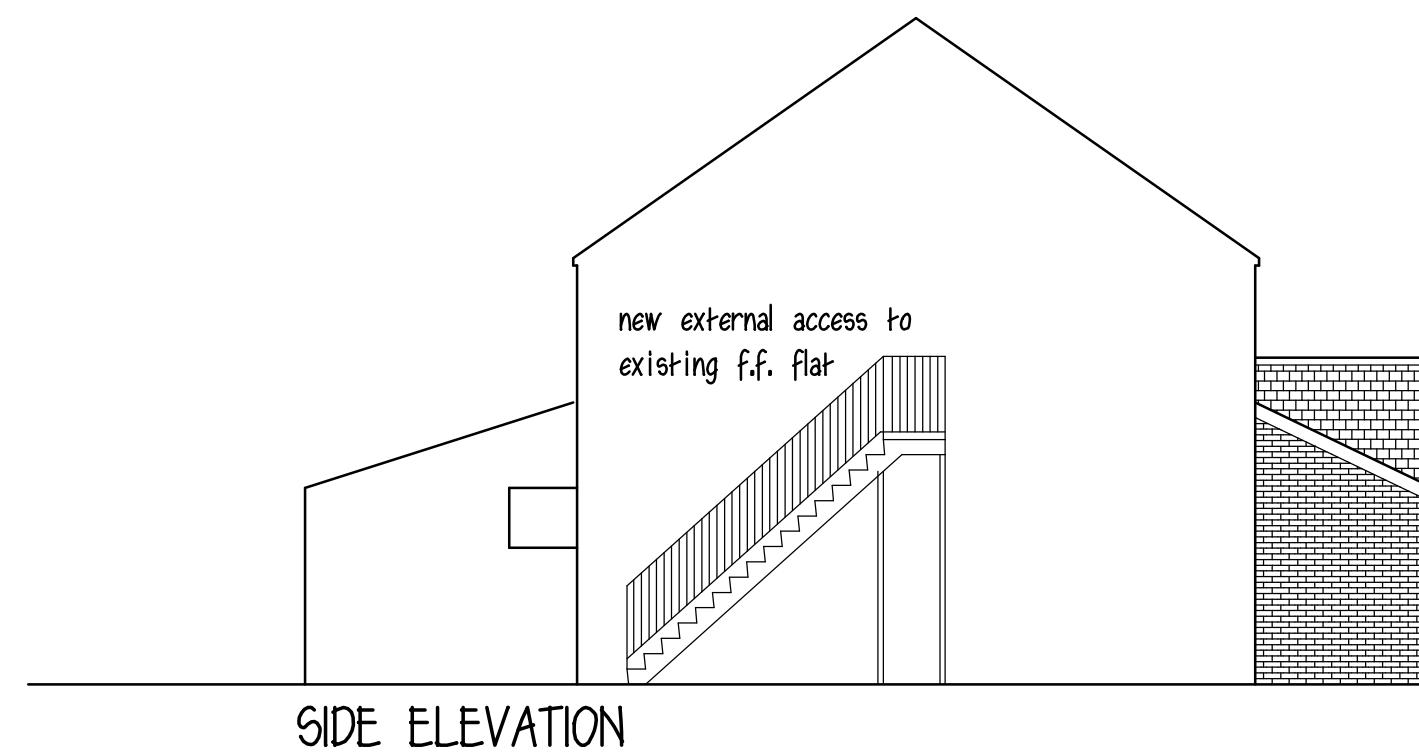



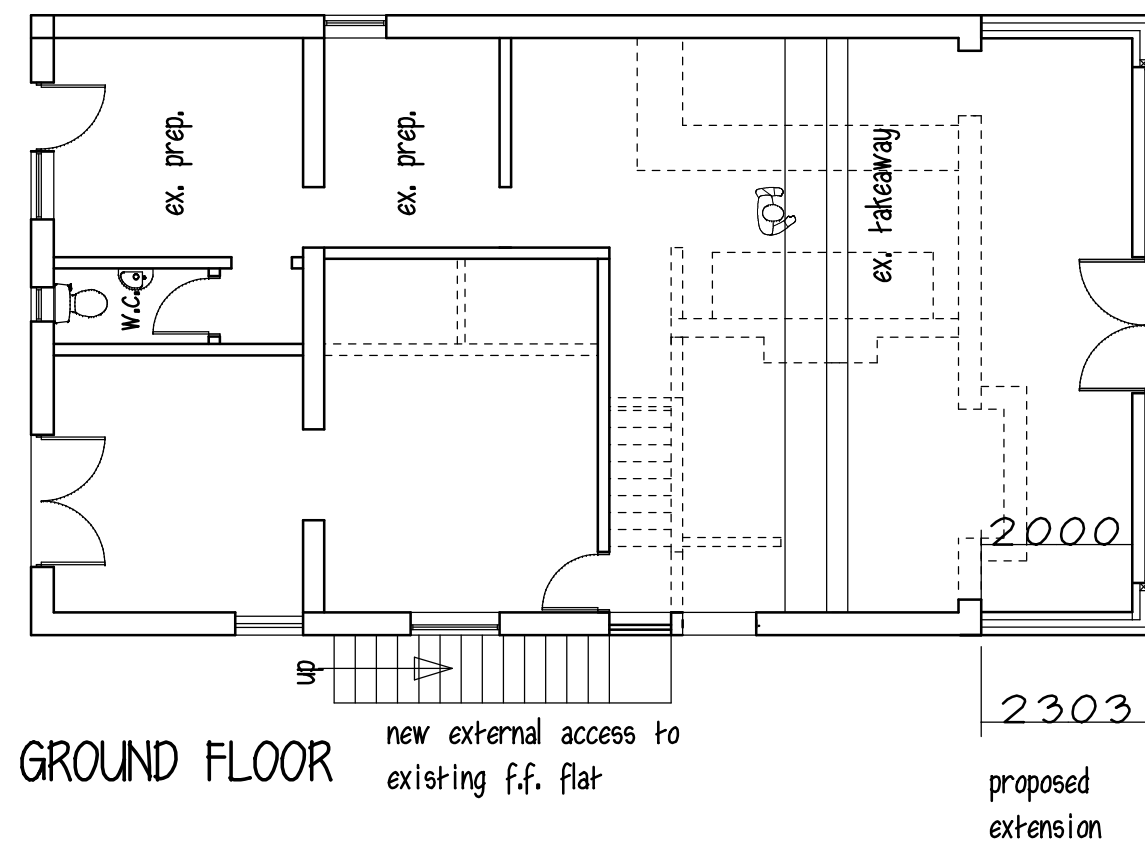


existing flat roof to have new pitched roof
built over to match existing, gable end
built up in matching brickwork

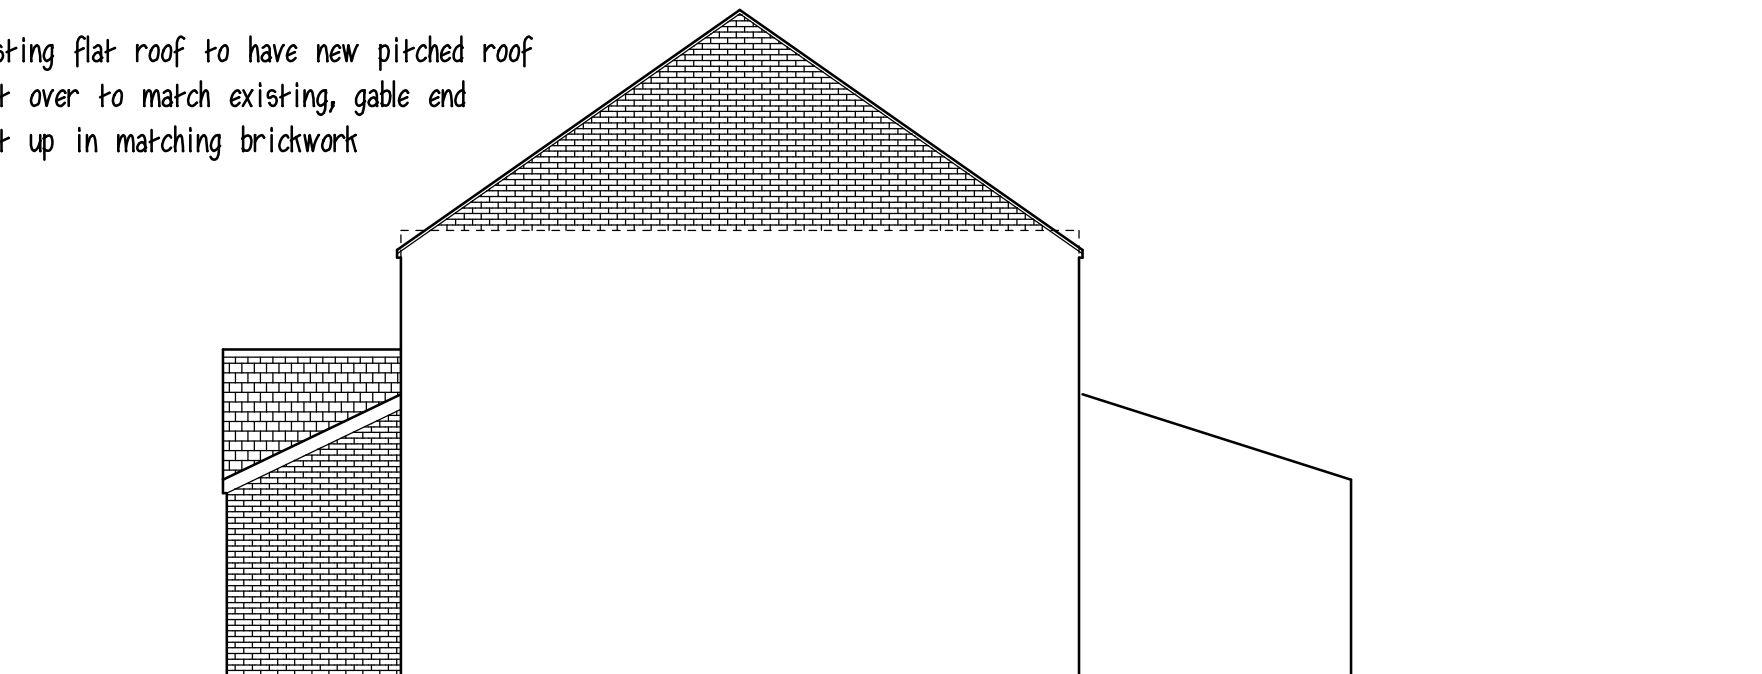

SIDE ELEVATION

existing flat roof to have new pitched roof
built over to match existing, gable end
built up in matching brickwork

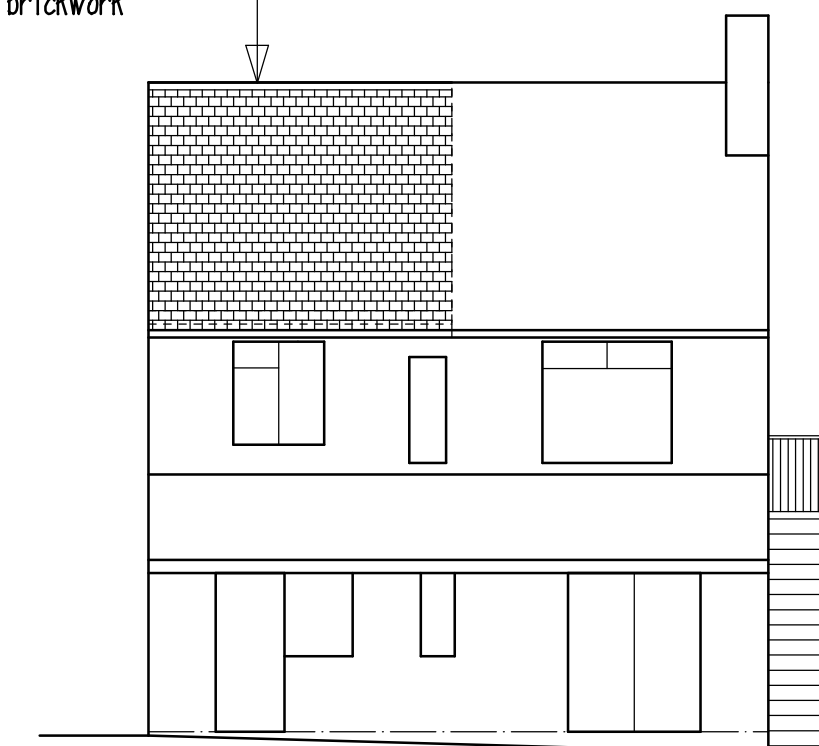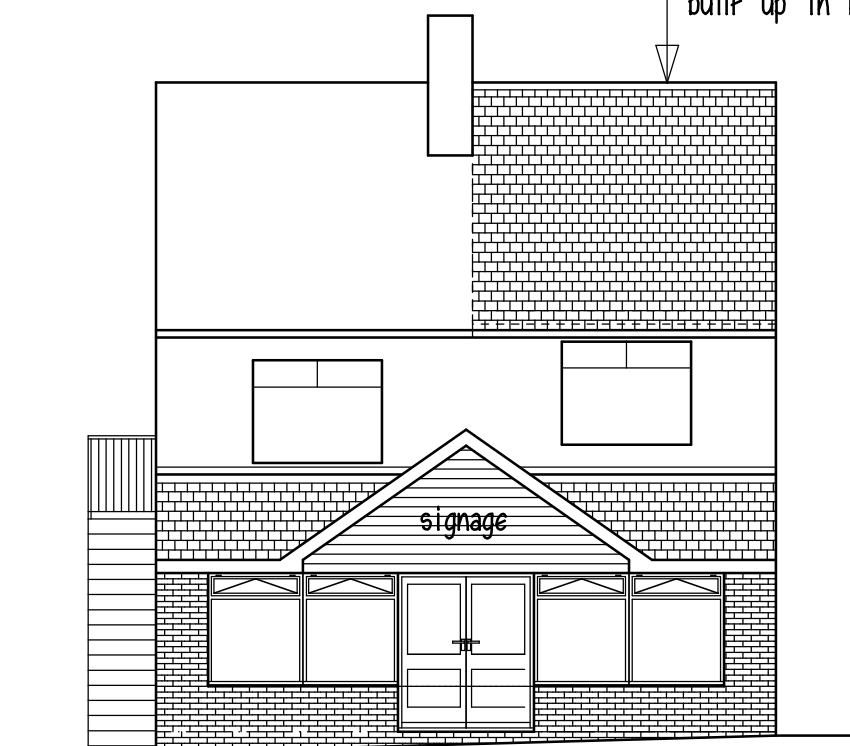

KDSM LTD.

PROPOSED FRONT EXTENSION
ROWLANDS FISH SHOP
THORNLEY HOUSE,
BARNSELEY RD, DODWORTH

PLANS & ELEVATIONS

1:100 @A2 MAR 14 Rev A

Peter Thompson
Linwood
Barnsley Road
Dodworth
Barnsley S753JR
tel & 01226
fax 201391

