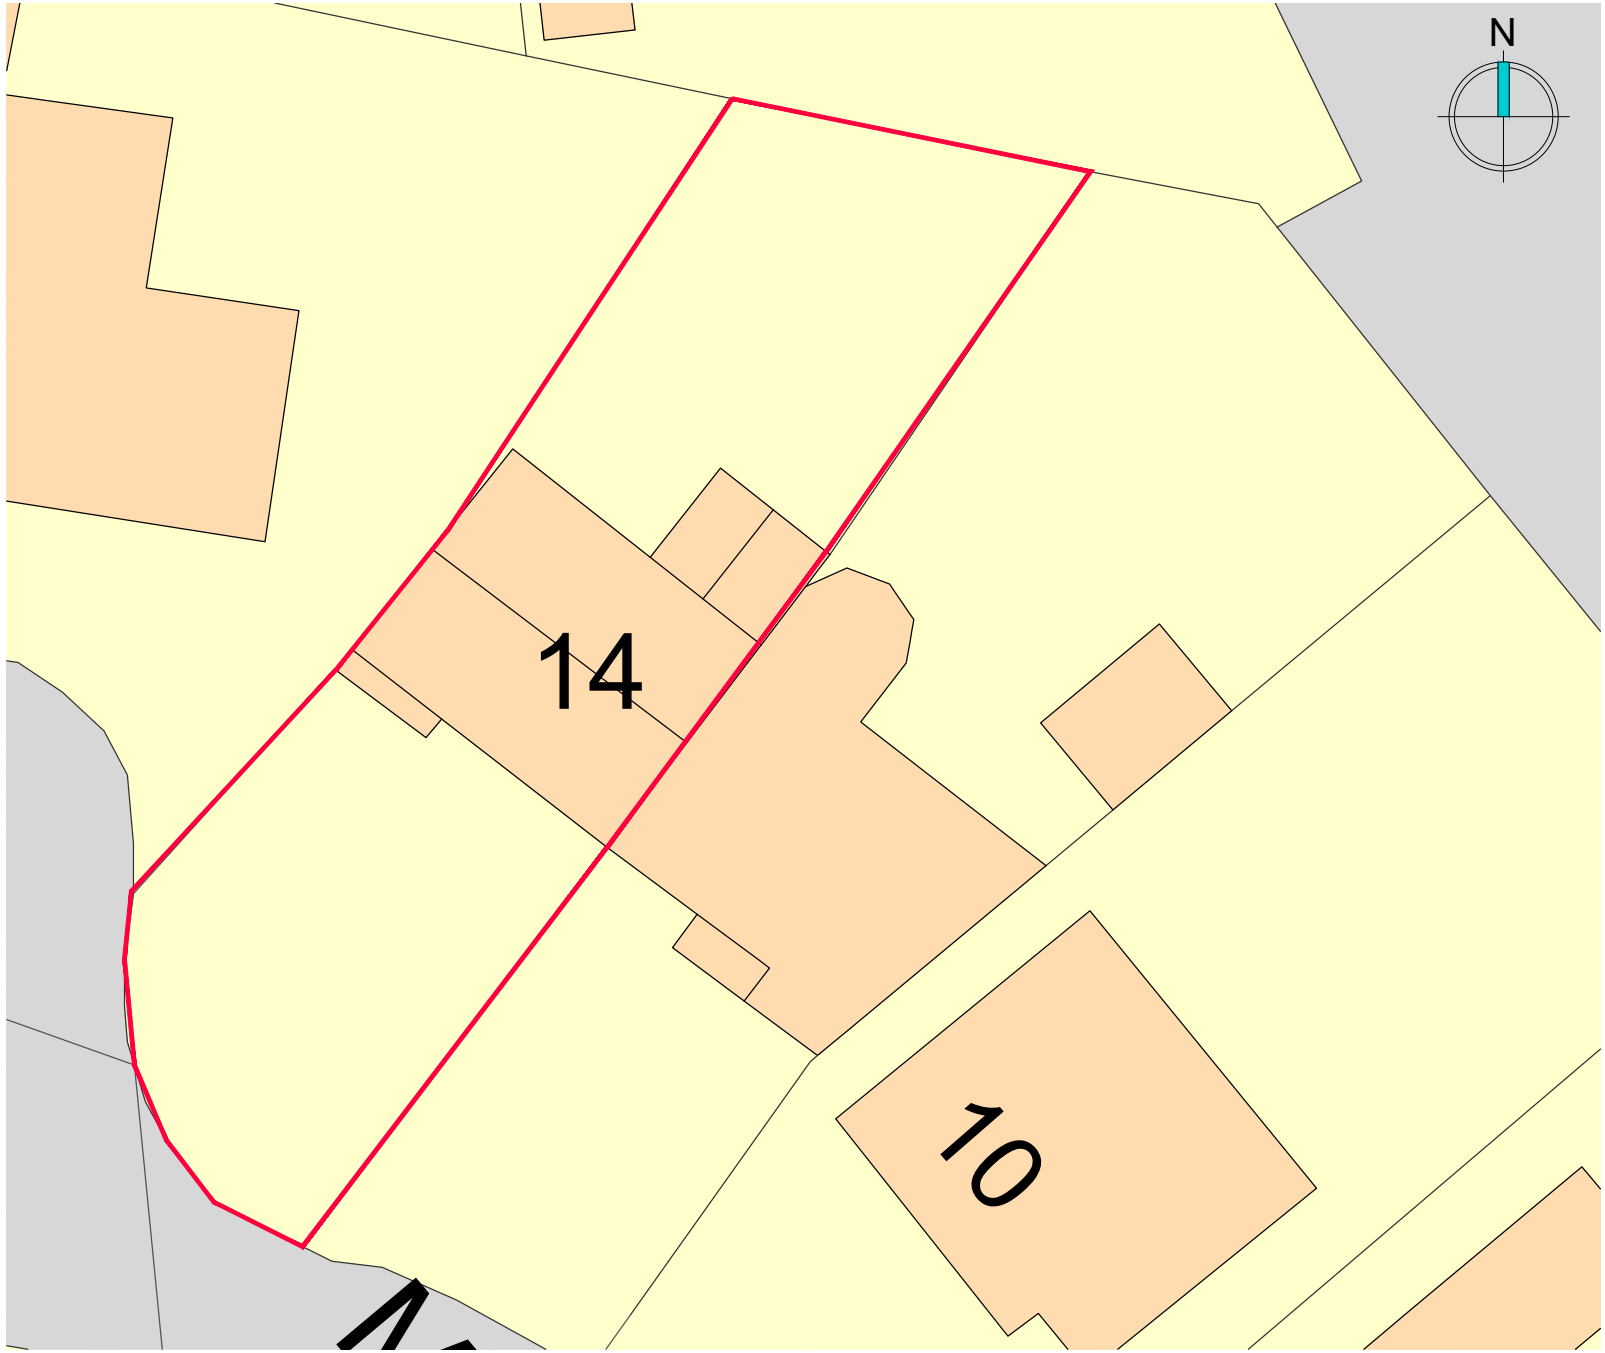

Scaled @ 1:200

0 10m 20m

Notes:

REV:	DESCRIPTION:	BY:	DATE:
STATUS:			

STEN ARCHITECTURE
Suite 4, Unit 1,
Benton Office Park,
Bennett Avenue,
Hanbury,
Wakefield,
WF4 5RA
Tel: 01924 669424
Web: www.sten-architecture.co.uk
Twitter: @STEN_arch
Facebook: stenarchitectureltd
Linkedin: Sten Architecture

CLIENT: Mr & Mrs Hoyle

SITE: 14 Medway Close
Barugh Green

TITLE: Proposed Site Plan

SCALE AT A1:	DATE:	DRAWN:	CHECKED:
1:200 @ A4	01.02.2018	SD	
PROJECT NO:	DRAWING NO:		REVISION:
1808	06		