


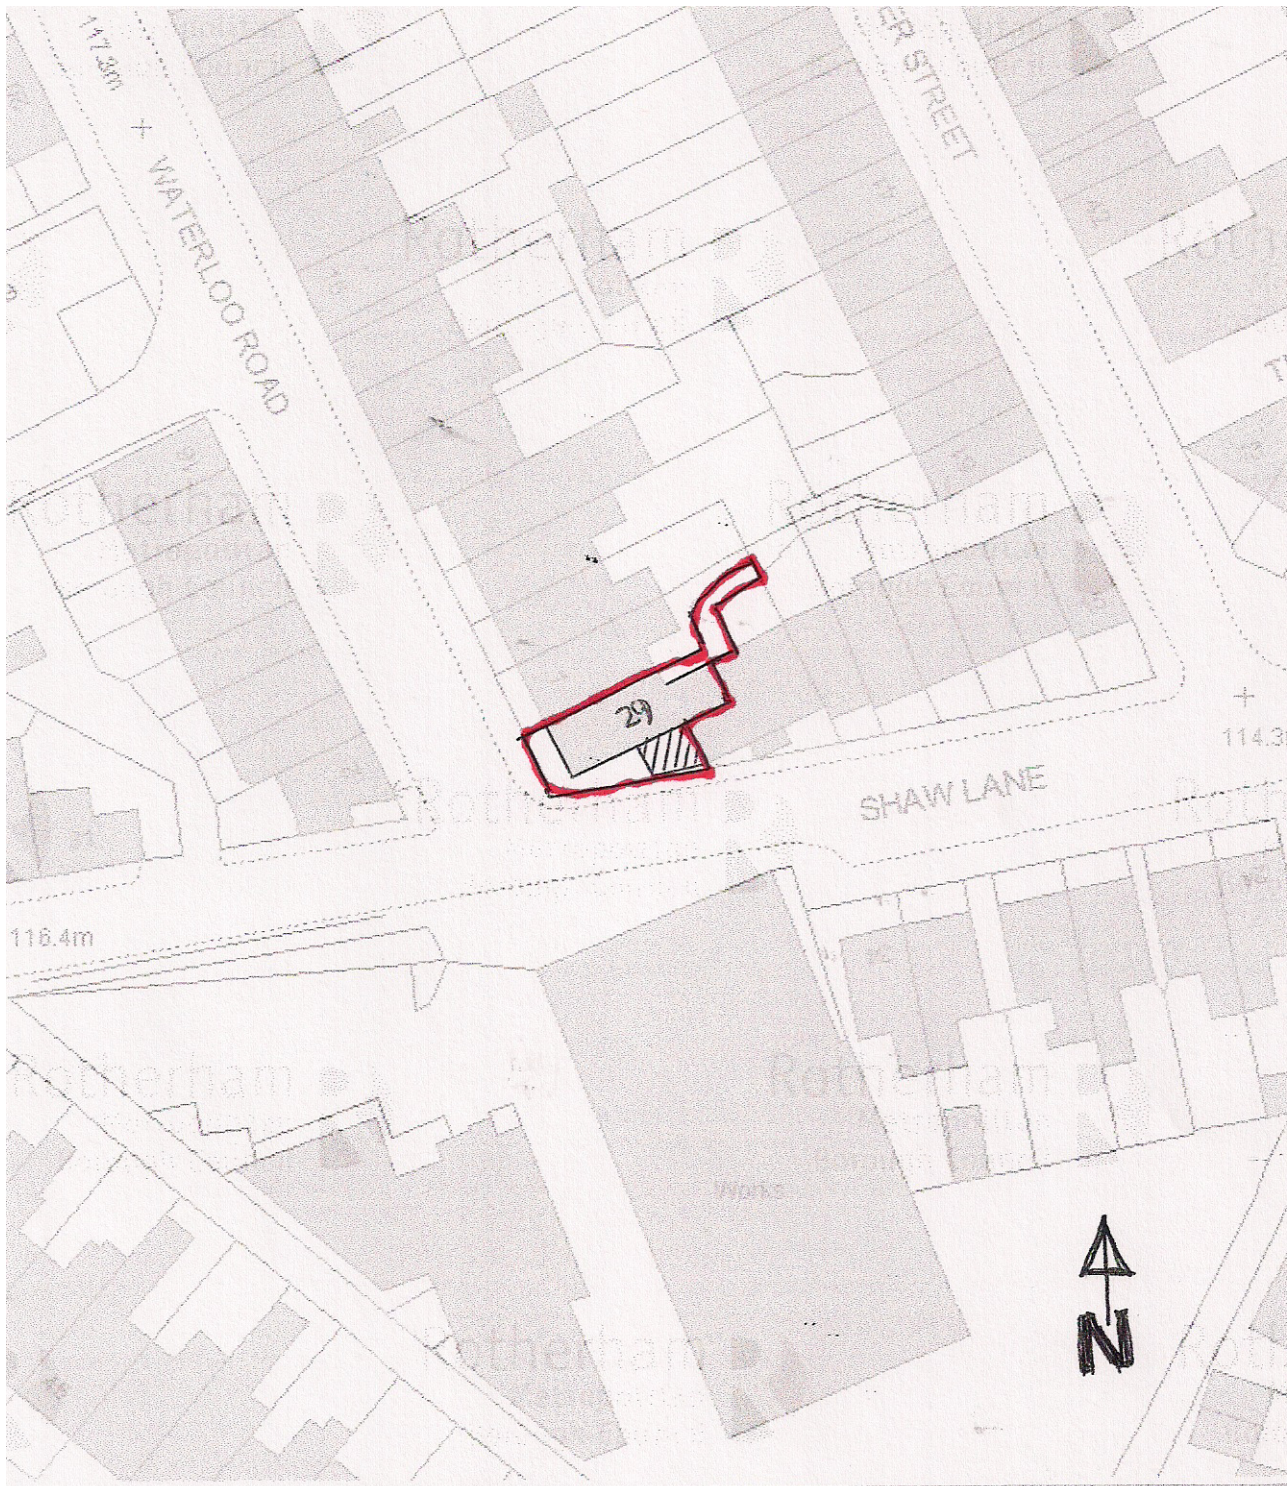

BLOCK PLAN 1:500
29 SHAW LANE
BARNESLEY