

DO NOT SCALE


NOTES

GENERAL NOTES


- ALL MATERIALS AND WORKMANSHIP IS TO COMPLY WITH JPG CONSULTANTS STANDARD SPECIFICATION & ALL RELEVANT BRITISH & EUROPEAN STANDARDS.
- THIS DRAWING IS TO BE READ IN CONJUNCTION WITH ALL RELEVANT ARCHITECTS, M & E CONSULTANTS AND JPG CONSULTANTS DRAWINGS.
- ANY DISCREPANCIES SHOULD BE REPORTED TO THE ENGINEER IMMEDIATELY SO THAT CLARIFICATION CAN BE SOUGHT PRIOR TO COMMENCEMENT OF WORKS.
- THE TOPOGRAPHICAL SURVEY INFORMATION USED IN PREPARATION OF THIS AND ALL OTHER JPG DESIGNS AND DRAWINGS IS NOT WARRANTED. IT SHALL BE THE RESPONSIBILITY OF THE CONTRACTOR TO VERIFY ALL SURVEY INFORMATION PROVIDED AND REPORT ANY ANOMALIES TO JPG.

KEY


- PROPOSED LEVELS
- - - EXISTING LEVELS

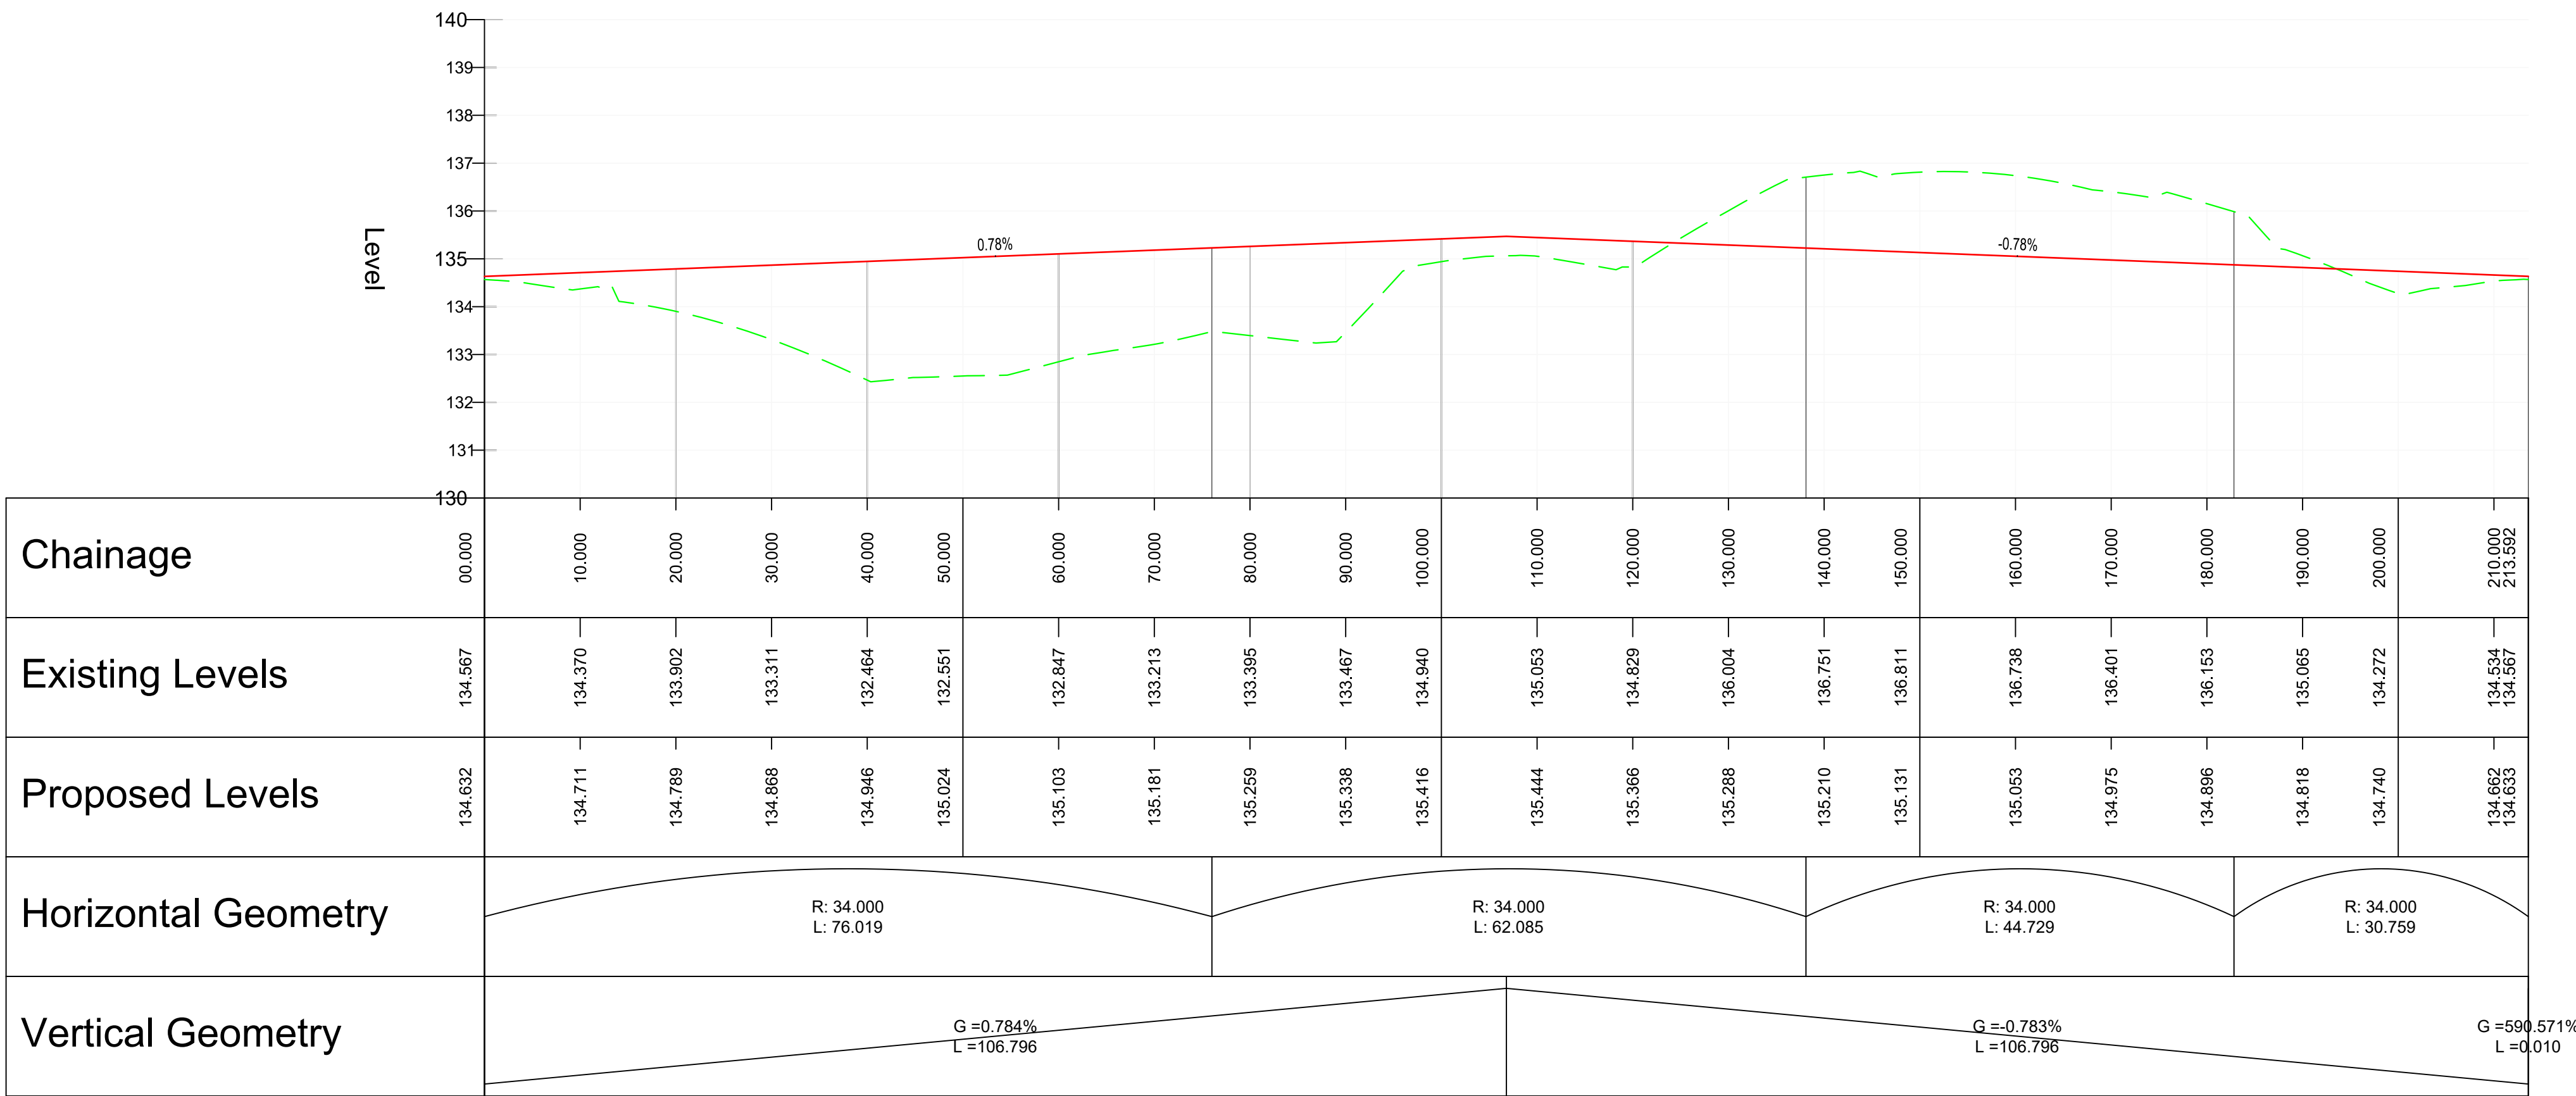


CIRCULATORY - LONGSECTION
SCALE: H 1:500,V 1:100. DATUM: 130.000

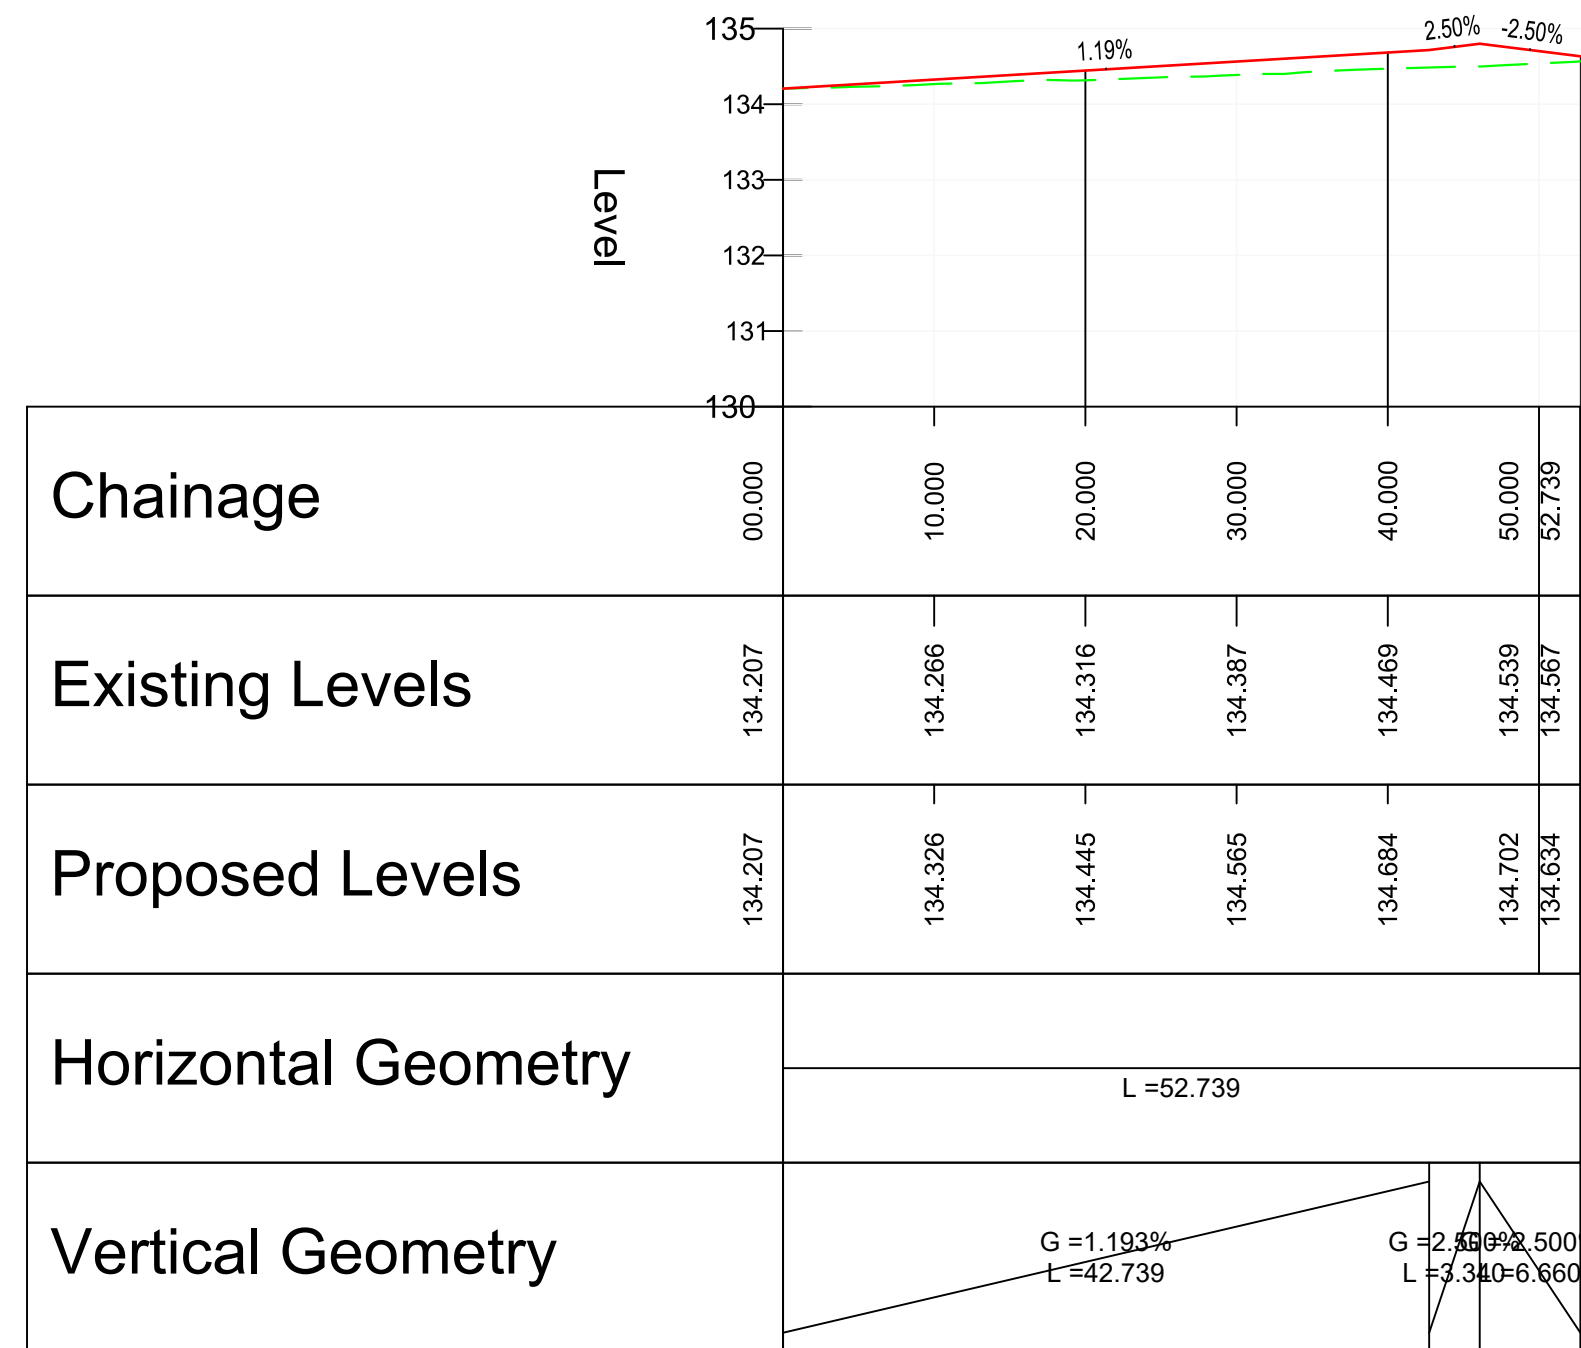

SOUTH ENTRY - LONGSECTION
SCALE: H 1:500,V 1:100. DATUM: 130.000

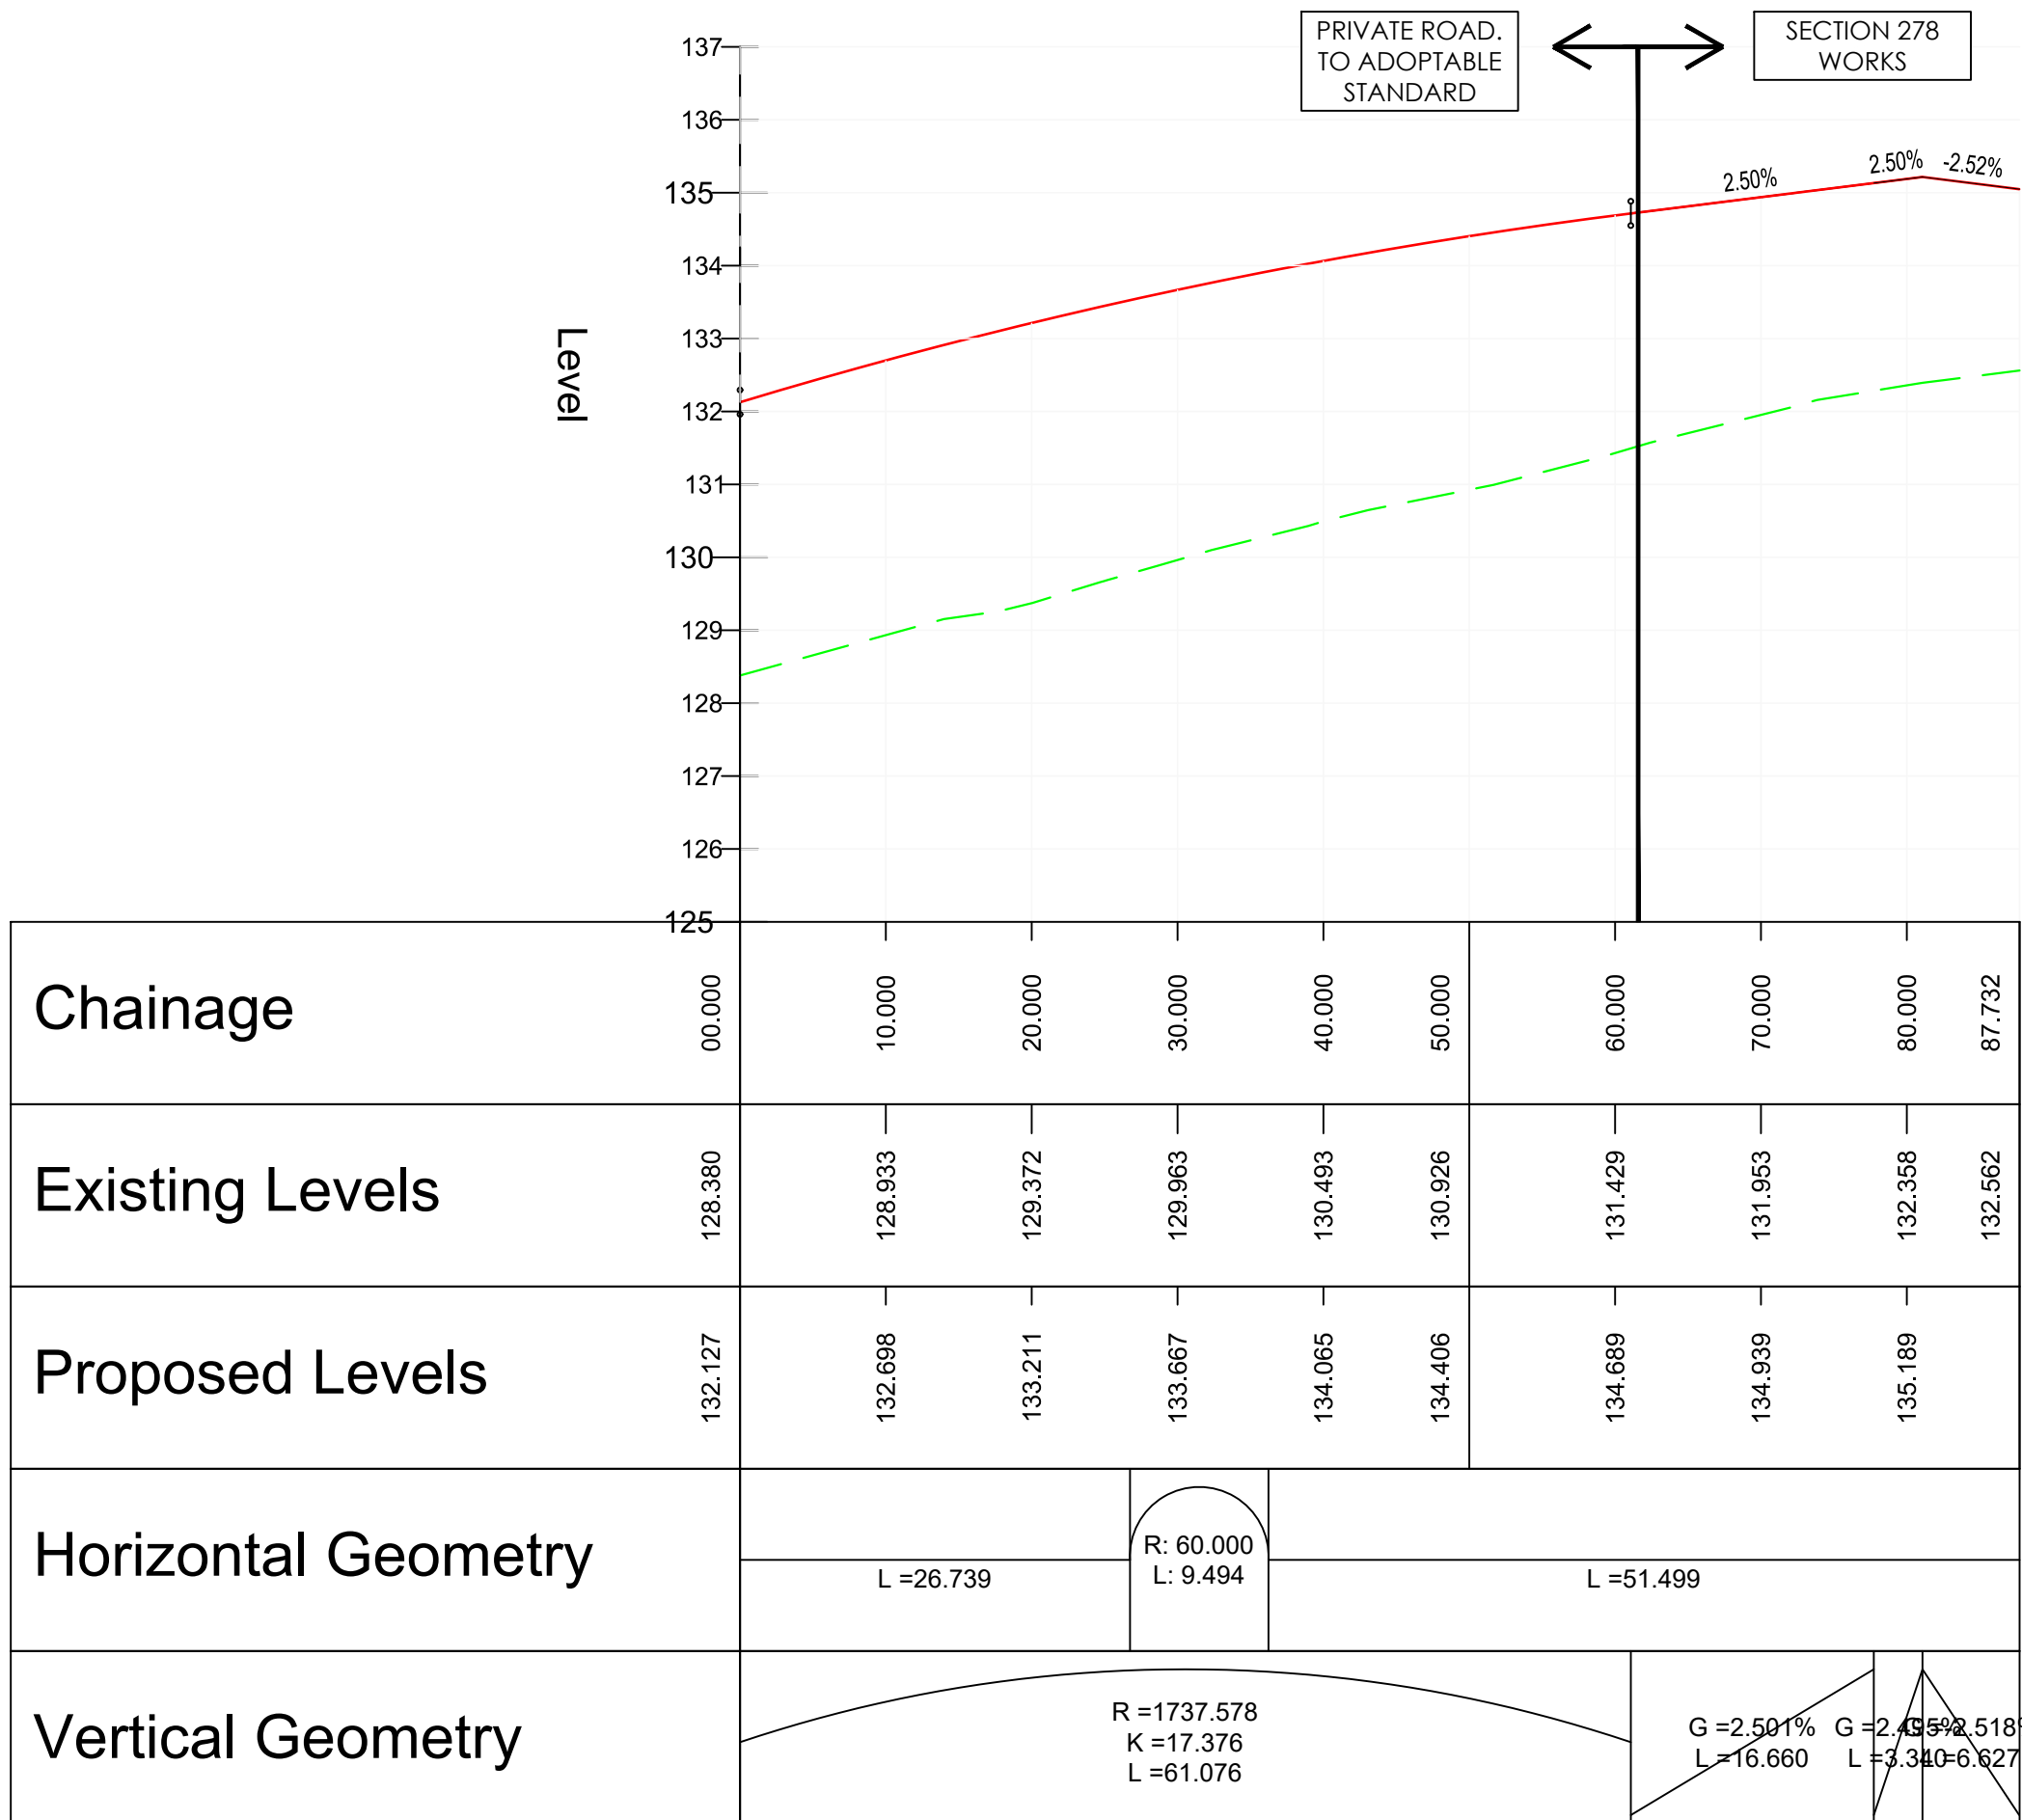

SITE ARM - LONGSECTION
SCALE: H 1:500,V 1:100. DATUM: 125.000

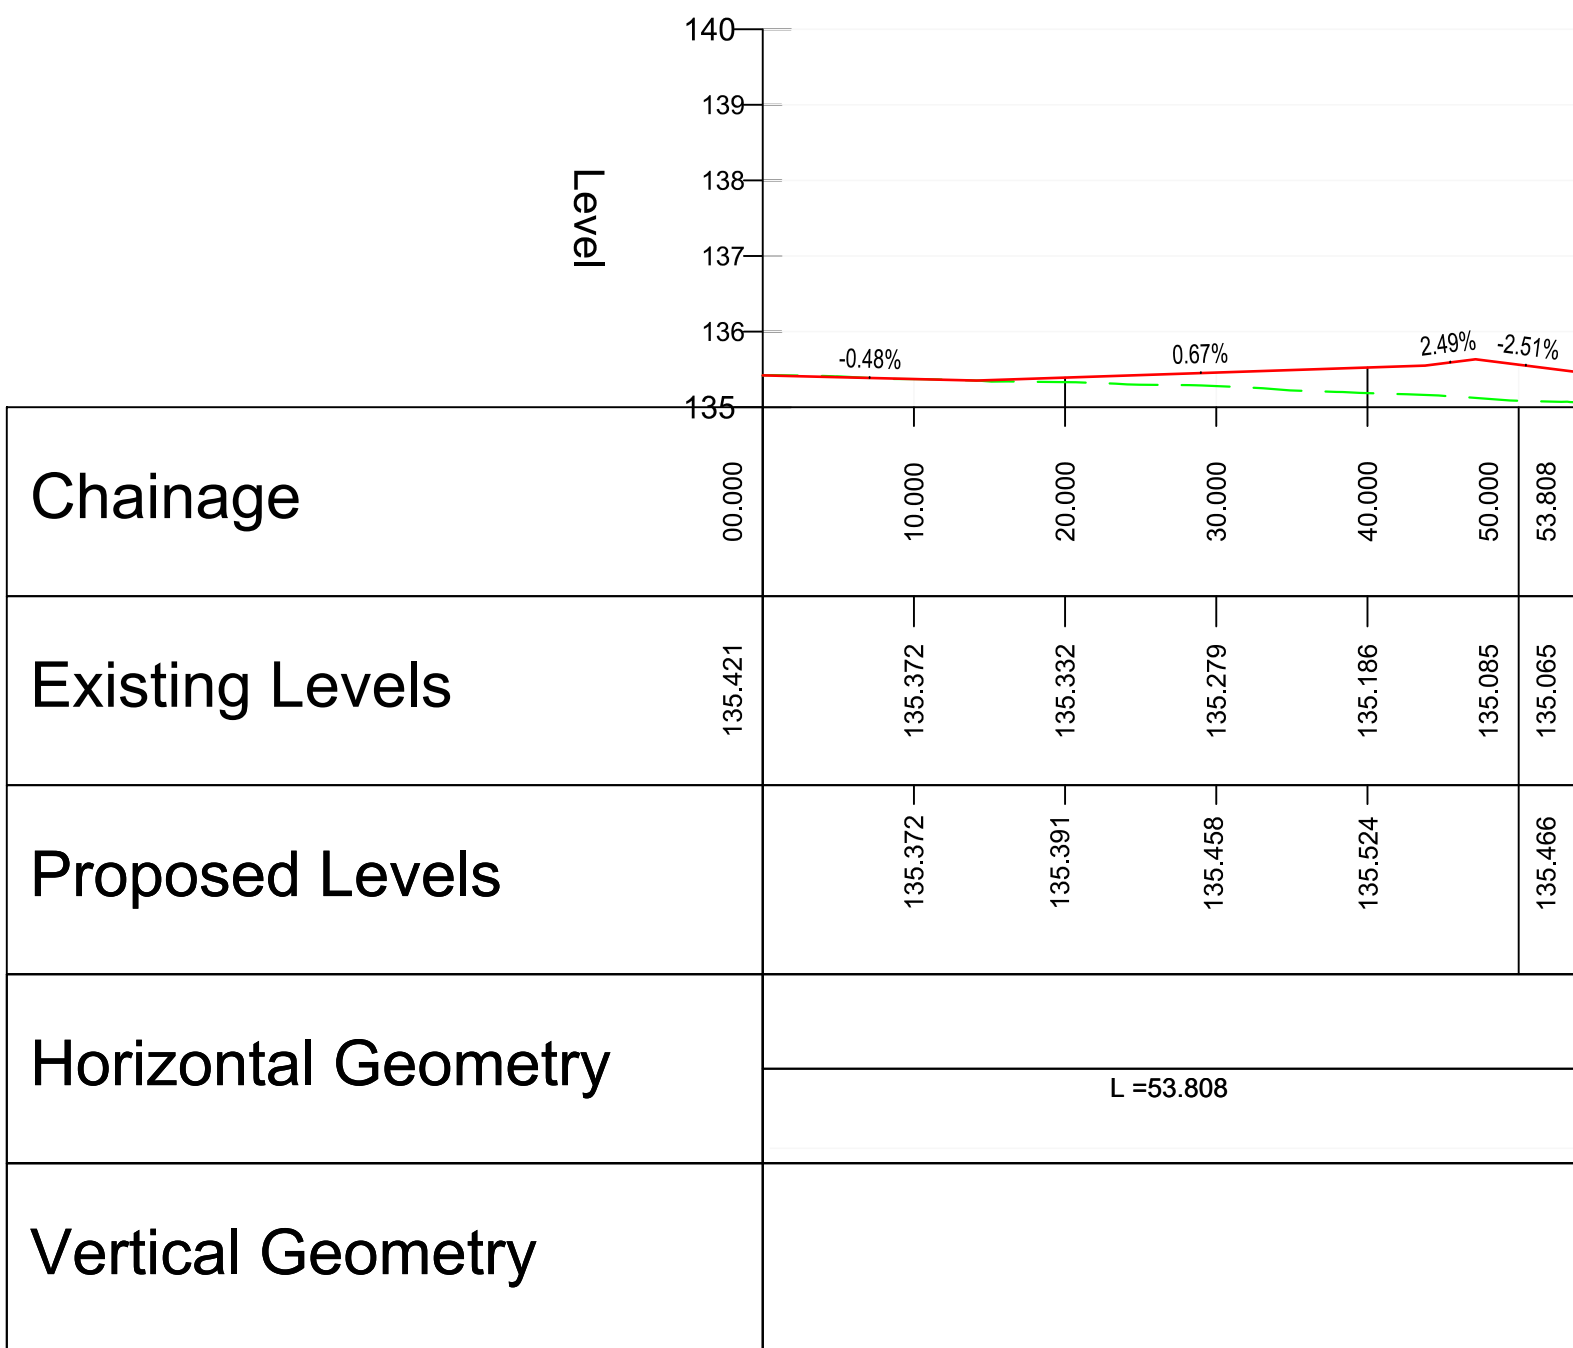

NORTH ARM - LONGSECTION
SCALE: H 1:500,V 1:100. DATUM: 135.000

P03	SITE ARM LONGSECTION UPDATED TO INCLUDE PRIVATE EXTENSIONS	15.12.20	RWR
P02	LONGSECTION UPDATED TO SUIT 88M ICD ROUNDABOUT	02.07.20	RWR
P01	FIRST ISSUE	12.03.20	LSG
REV	DESCRIPTION	DATE	BY

Project
ROCKINGHAM 2&3,
HOYLAND

Drawing Title
SECTION 278
LONGSECTIONS

TENDER ISSUE

Architect
THE HARRIS PARTNERSHIP



JPG Project Ref	Scale of AO	Date	Checked	Drawn
4652-2	1:500	12.03.20	RWR	LSG
4652-2 - JPG - SW - 00 - DR - D - 1605	S4	P03		