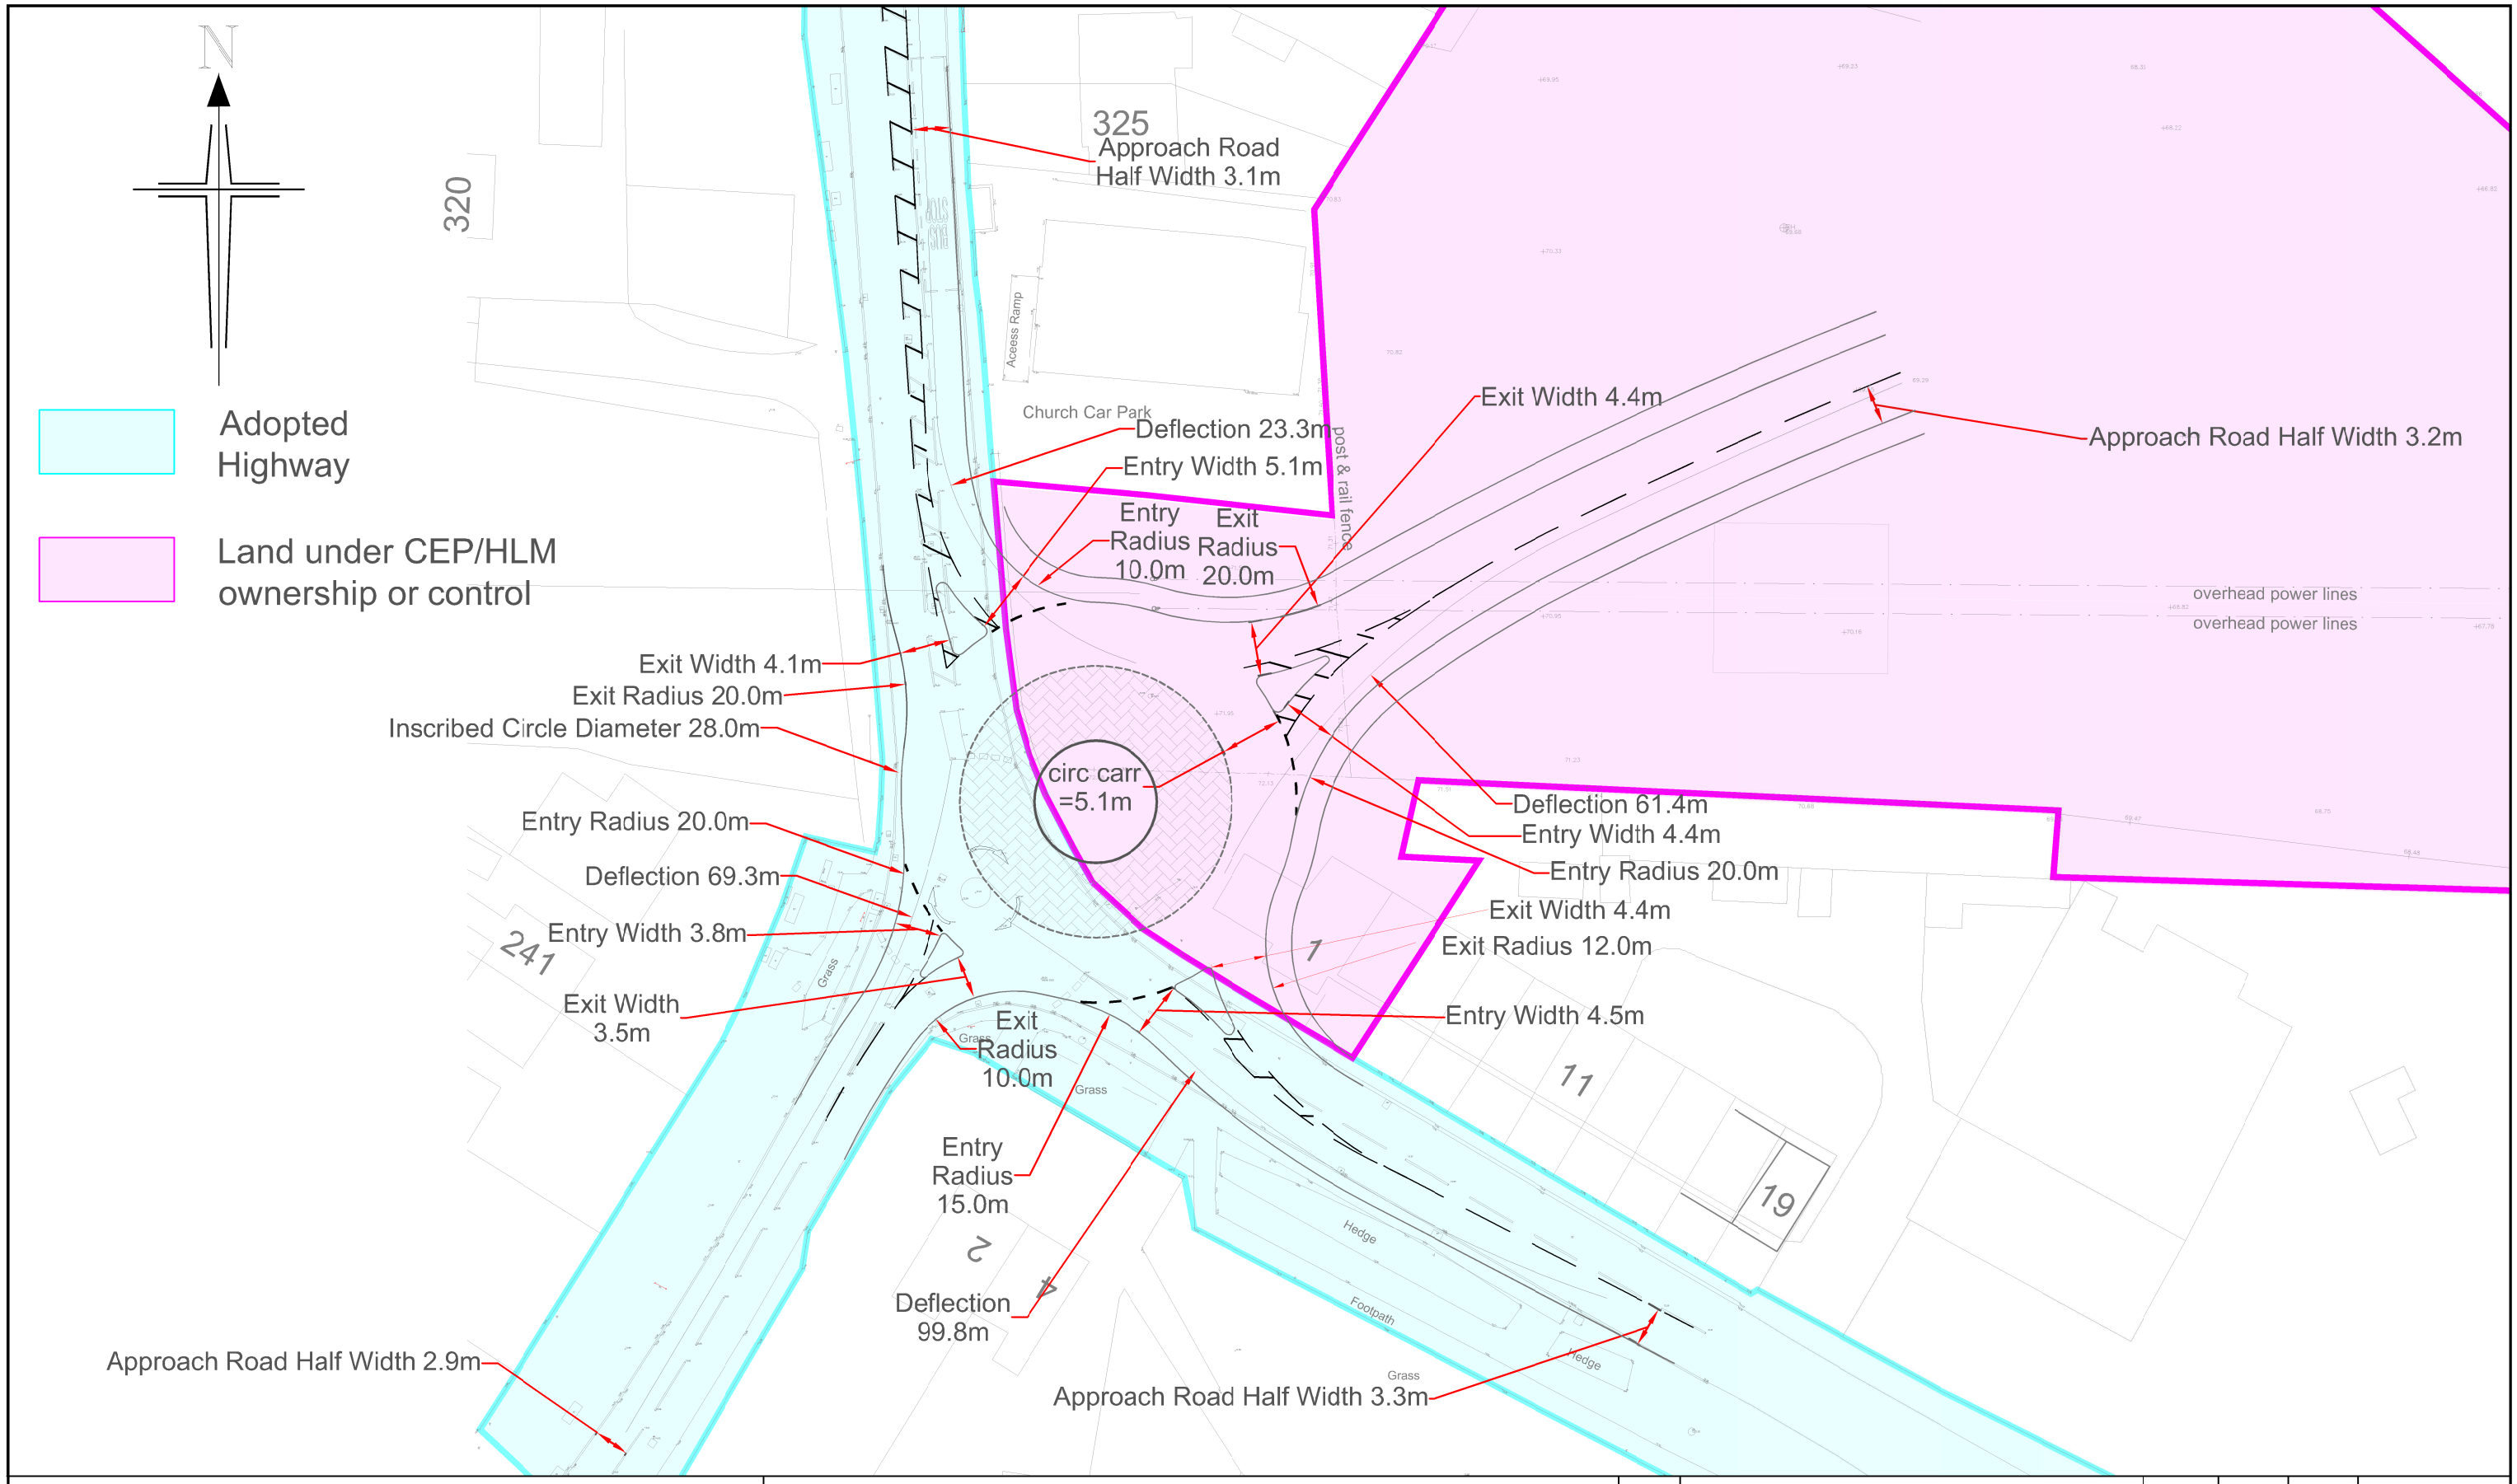

Client	COMMERCIAL ESTATES PROJECTS / HALLAM LAND MANAGEMENT	Project	PROPOSED RESIDENTIAL DEVELOPMENT BARUGH GREEN, BARNSLEY		
BRYAN · G · HALL consulting civil & transportation planning engineers	Bryan G Hall Ltd. Suite E8 Joseph's Well Hanover Walk Leeds, LS3 1AB Tel: +44(0)113 246 1555 Fax: +44(0)113 234 2201	Title	PROPOSED COMPACT ROUNDABOUT – DESIGN CHECK		

Rev	Amendments	Drawn	Chkd	Appr	Date

Scale 1:500	Date Sept 2013	Doc Sheet No
Drawn MC	Checked SW	Approved SW
Job No 08-241	Drawing No 08/241/PL/001	Rev A