No proposed works to this floor

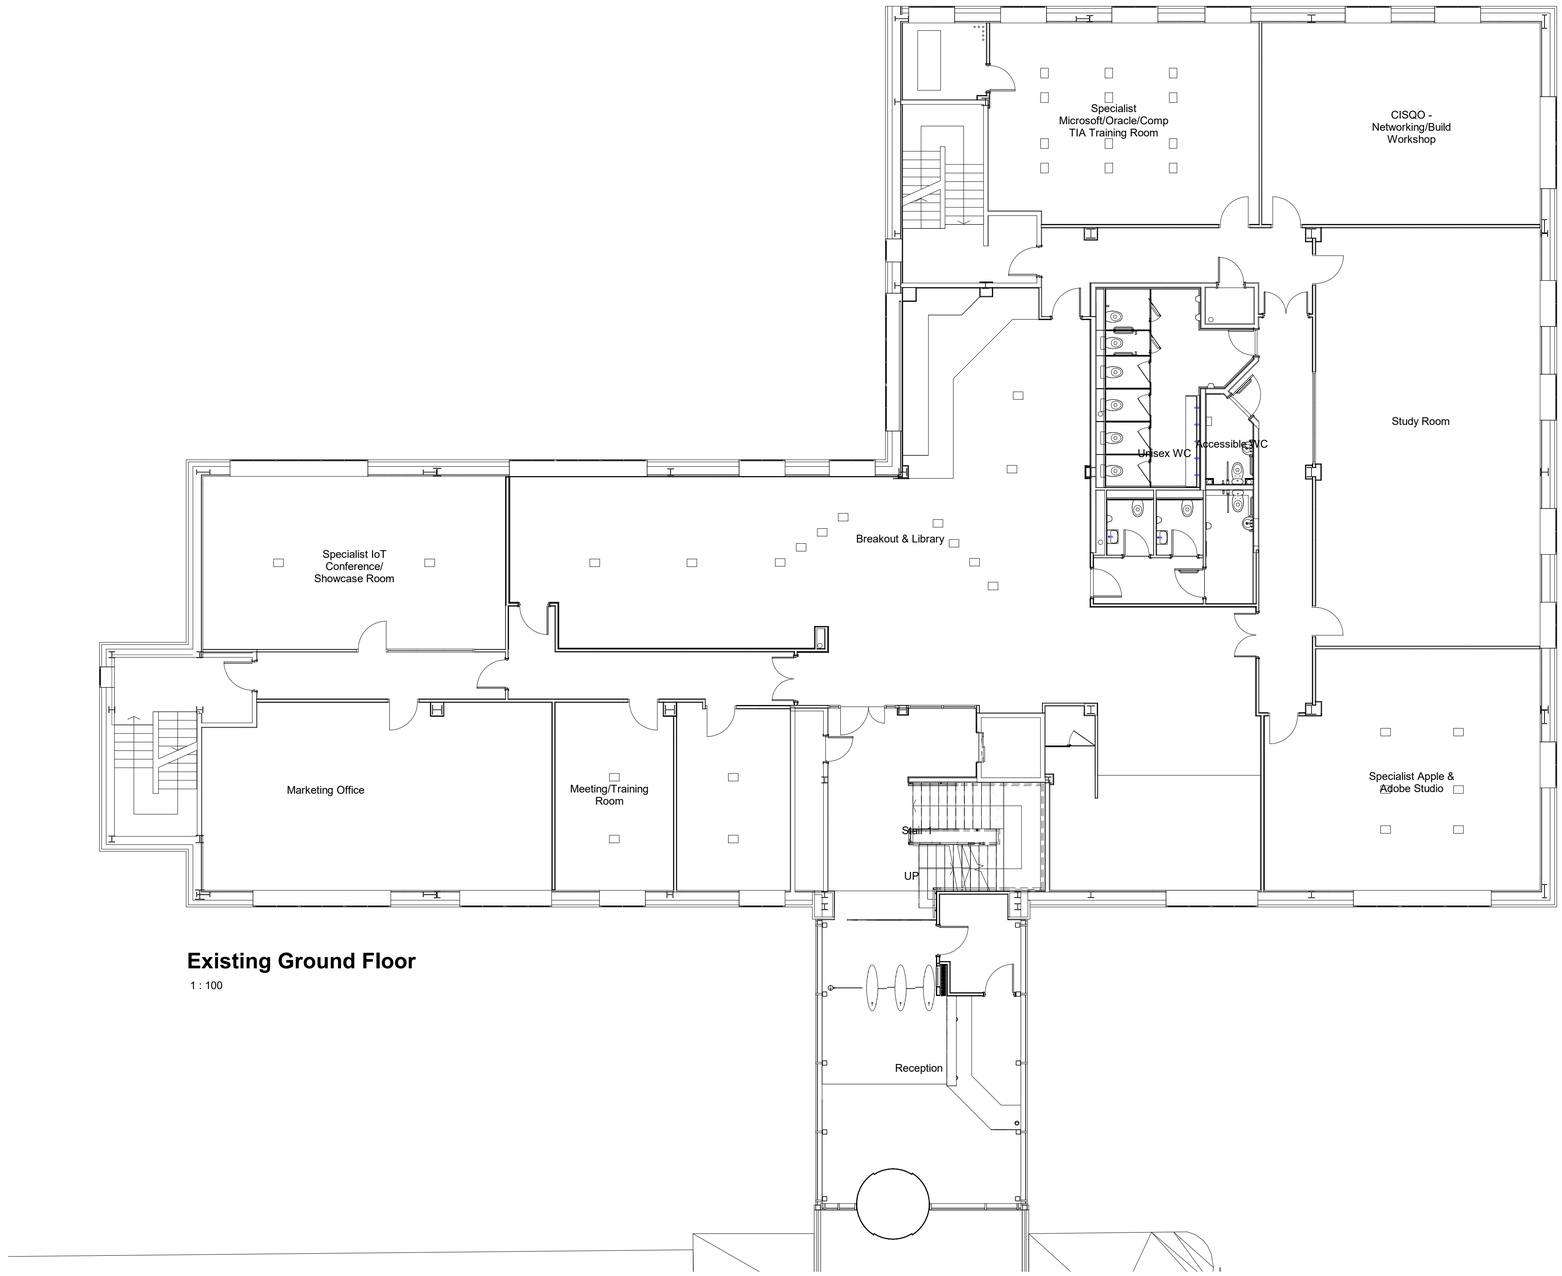


## Existing Ground Floor

1 : 100

| Rev | Date | Description | By | Chk |
|---|---|---|---|---|

**Planning**

darntonB3 ARCHITECTURE

**LEEDS**

Xli$segl$.sywi@ src@v}wer$.eg@ src@v}wer@W69$HY
Xip$5=;;$<5445$$$$$ {{ 2ev:erf72gsq

CLIENT
Barnsley College

PROJECT
Incubator Hub

TITLE
Existing Ground Floor Plan

| CREATION DATE | SCALE @ A1 | DRN | CHK | STATUS |
|---|---|---|---|---|
| October 2020 | 1 : 100 | CJS | TH | S0 |

SHEET NO.
**14526 - DB3 - B01 - 00 - DR - A - 20002**

REVISION

PROJECT NO|ORIGINATOR|ZONE|LEVEL|TYPE|ROLE|NUMBER


© COPYRIGHT: ALL RIGHTS RESERVED.
THIS DRAWING MUST BE READ IN CONJUNCTION WITH ALL OTHER RELEVANT DRAWINGS AND INFORMATION.
ANY DISCREPANCIES MUST BE REPORTED TO DARNTONB3 IMMEDIATELY.
THE DRAWING OR INFORMATION MUST NOT BE USED FOR CONSTRUCTION UNLESS EXPRESSLY ISSUED FOR CONSTRUCTION.
DO NOT SCALE OFF DRAWINGS. USE DISPLAYED DIMENSIONS.


PLOT DATE 14/01/2021 10:04:44