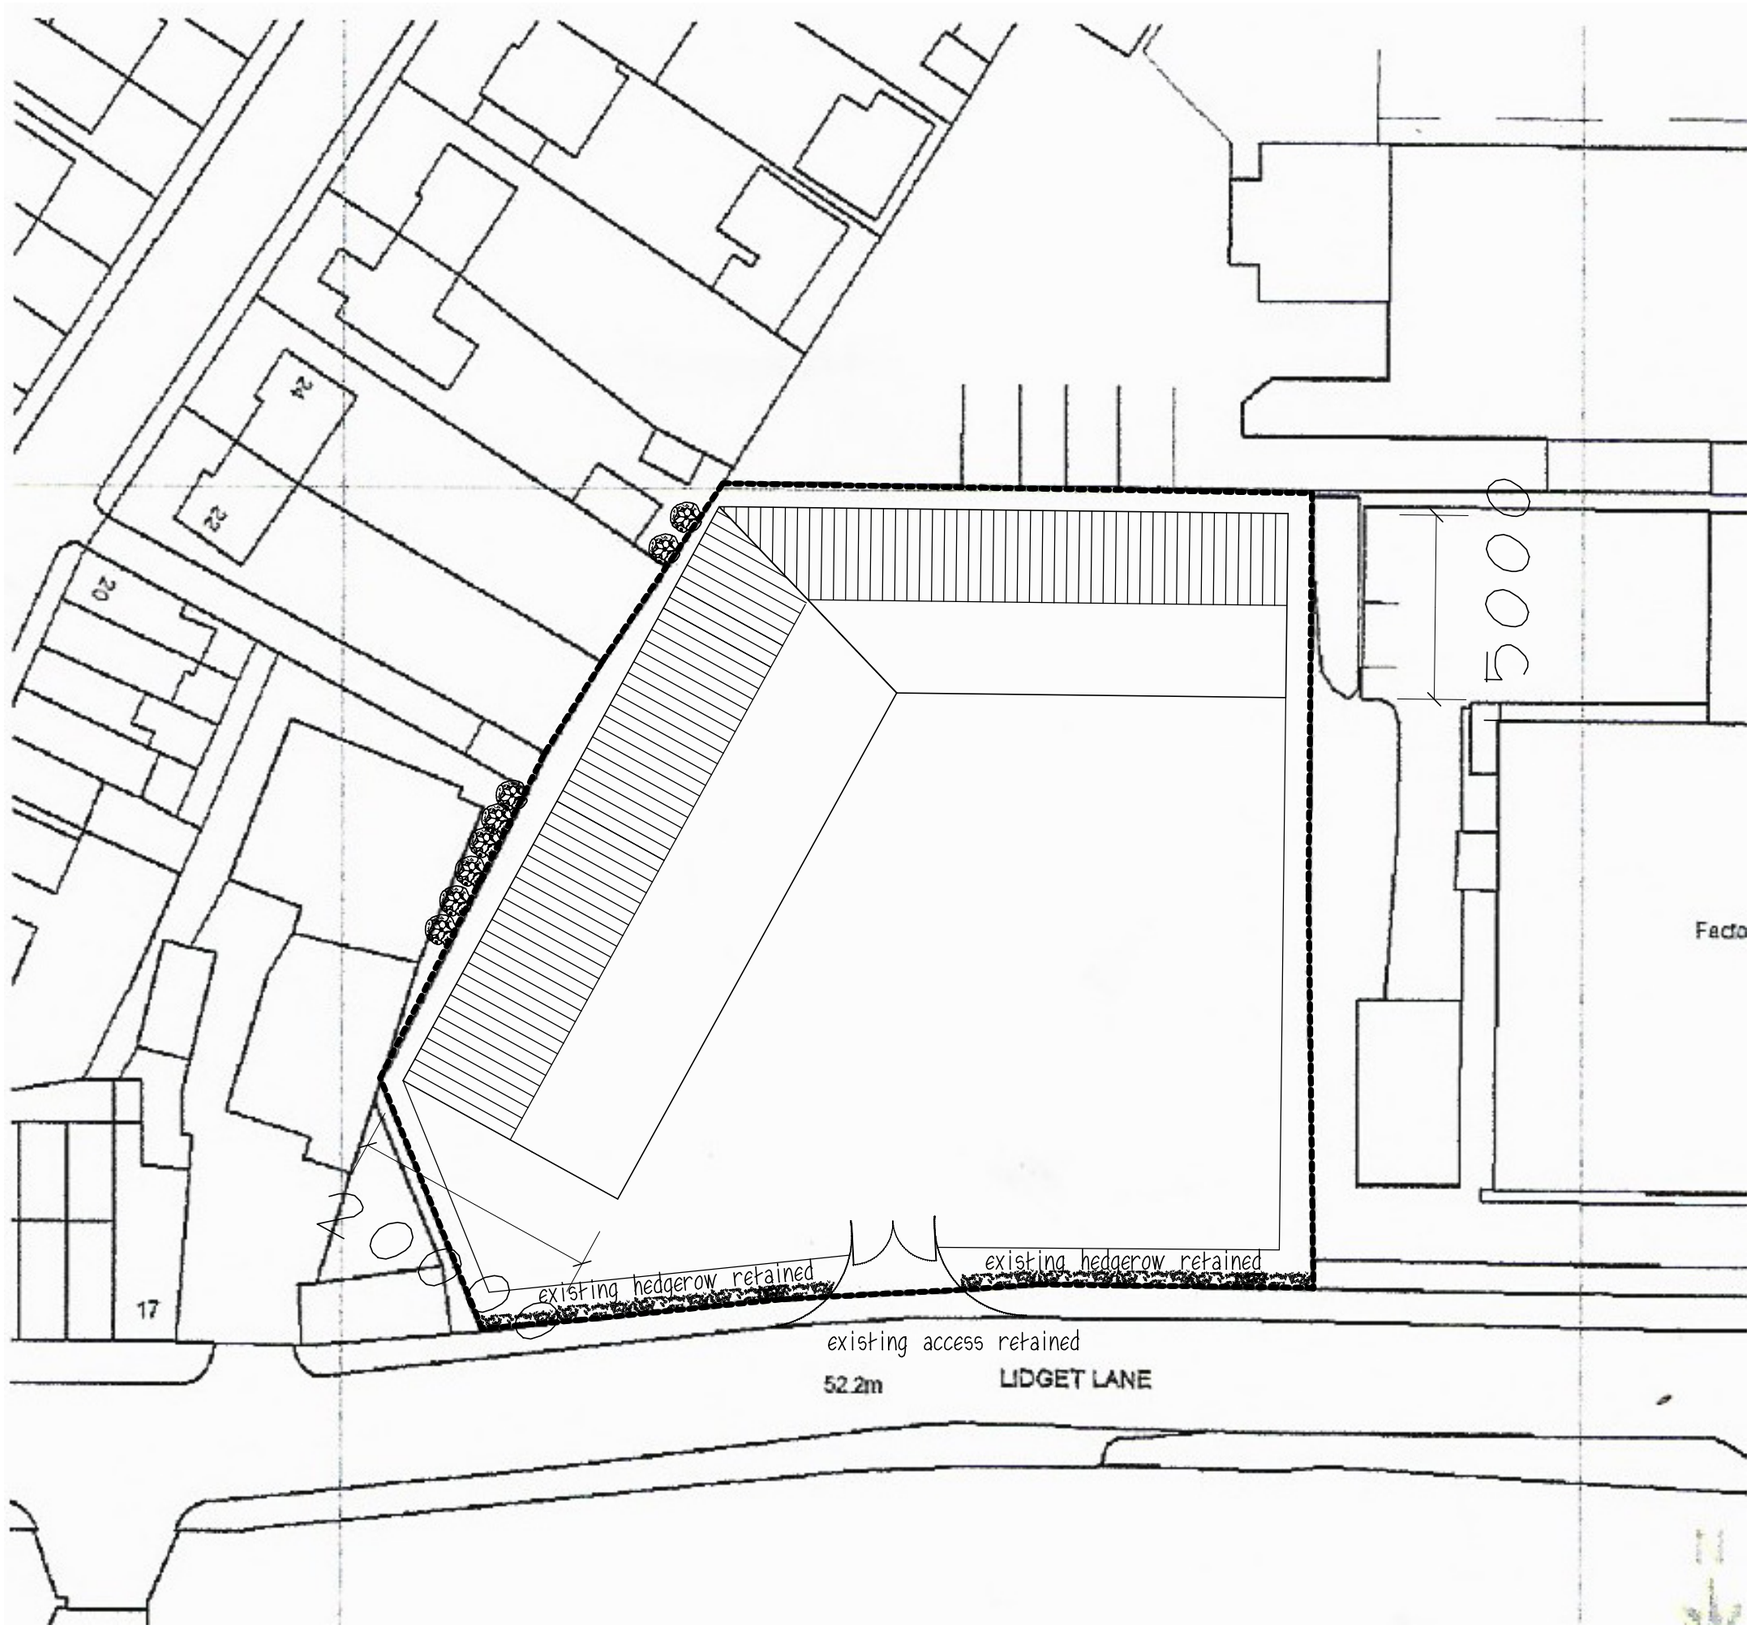


Mr WAYNE BUTCHER

PROPOSED INDUSTRIAL UNITS
LIDGET LANE, THURNSCOE
ROTHERHAM S63 0BA

SKETCH SITE PLAN

1:500@A3 OCT 23 Rev A

Peter Thompson
"Linwood"
Barnsley Road
Dodworth
Barnsley S75 3JR
M.C.I.A.T.
tel. 01226 201391
m. 07973251730
e-mail peter-thompson@hotmail.co.uk