
This drawing is copyright and may not be reproduced in whole or part without written authority.
The Harris Group Ltd does not accept liability for any deviation from our drawings or specification.
Do not scale off this drawing.

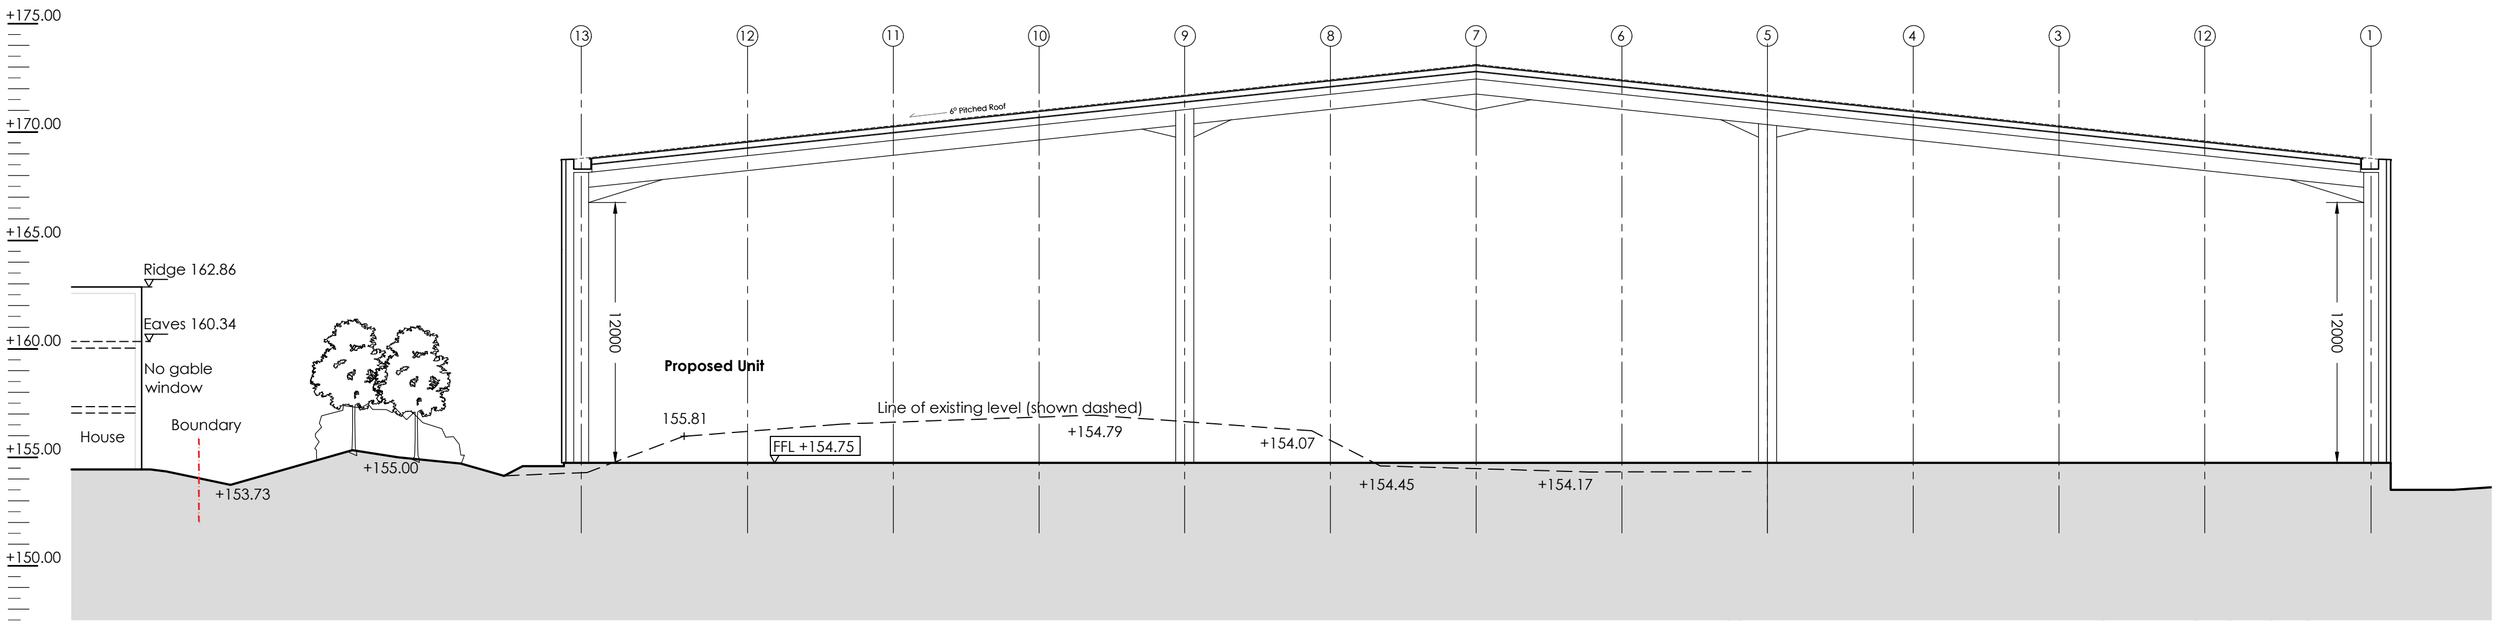


Proposed Typical Building Section - AA

LEVELS	
+000.00	Existing levels
+000.00	Proposed levels

Note: For further details regarding levels, refer to Engineer's latest levels layout proposal.

0 2 4 6 8 10m
SCALE 1:200

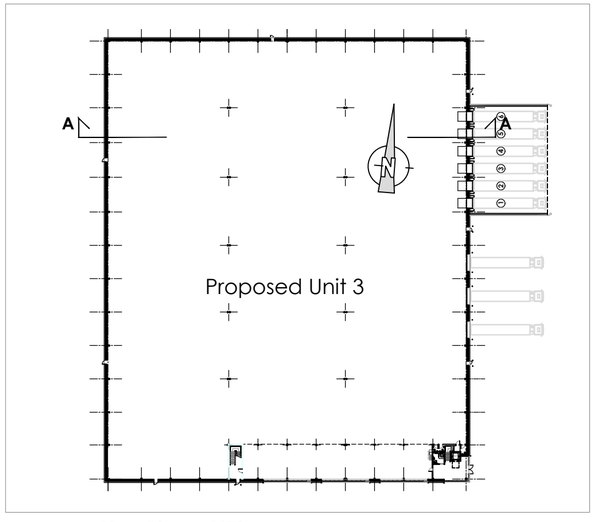

Key Plan - NTS

Rev	Date	Description	Rev By	Chk'd By
A	20.09.2021	Section updated to duo pitch roof. FFL updated.	AT	MSJ

Project Title	Proposed Development Plot 3 Ashroyd Business Park Junction 36 M1 Barnsley S74 9SB
Client	Network Space Ltd
Status	Planning
Scale	1:200
Drawing Size	A2
Date	Sep 2021
Drawn By	AT
Checked	MJS
Drawing Title	Proposed Typical Building Section
Job-Dwg No	14698A-129
Rev	A

2 St. Johns North, Wakefield, WF1 3QA t. 01924 291800
Carvers Warehouse, 77 Dale Street, Manchester, M1 2HG t. 0161 2388555
The Old Rectory, 79 High Street, Newport Pagnell, MK16 8AB t. 01908 211577
101 London Road, Reading, RG1 5BY t. 0118 9507700
10 Gees Court, St Christophers Place, London, W1U 1JJ t. 0207 4091215

THE HARRIS PARTNERSHIP
ARCHITECTS
www.harrispartnership.com

CAD file reference 14698A - 17.0 Drawings\100 Series-Planning