
DO NOT SCALE DRAWING ALL DIMENSIONS IN MILLIMETRES IF IN DOUBT ASK

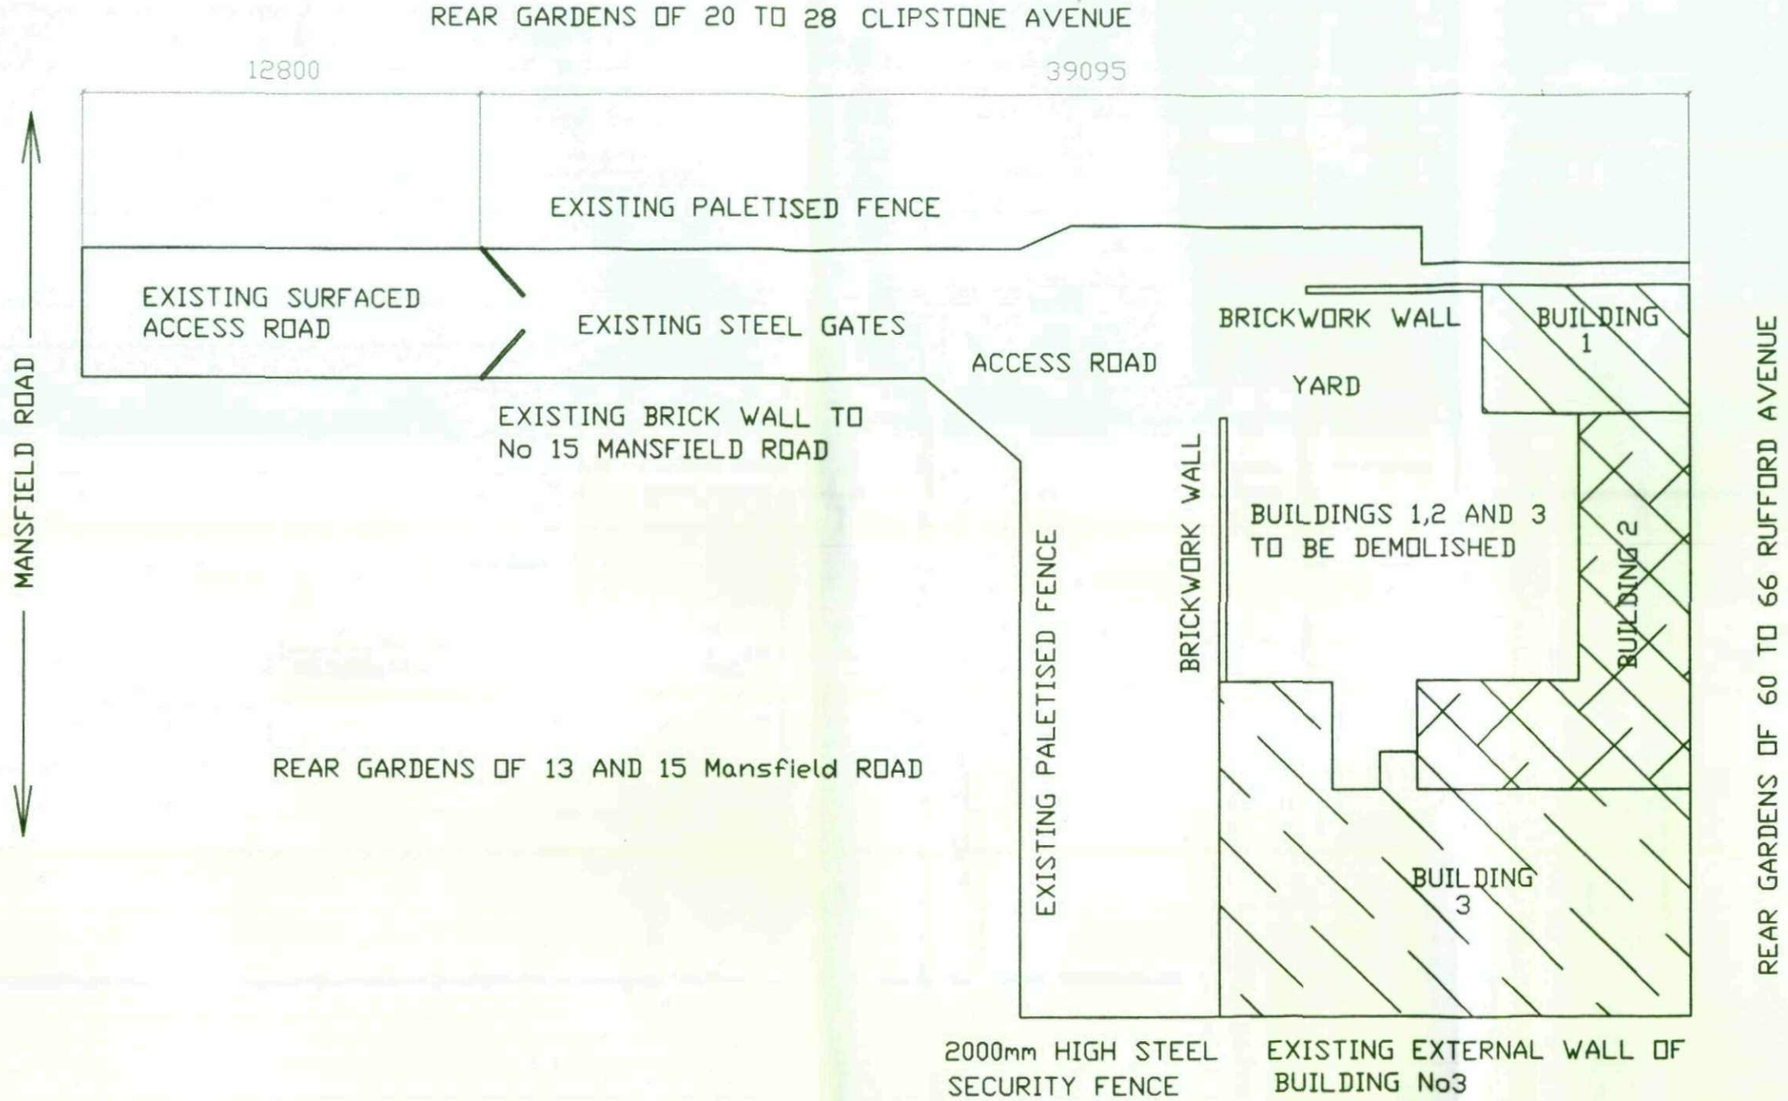


CLIENT MR J ARKWRIGHT 336 DONCASTER ROAD KENDRY, BARNSLEY	TITLE BLOCK PLAN SHOWING EXISTING SITE LAYOUT	Quill ARCHTECTURE ©	THIS DRAWING IS COPYRIGHT AND MUST NOT BE USED OR DISCLOSED IN ANY WAY EXCEPT WHERE AUTHORIZED IN WRITING BY QUILL ARCHITECTURE. TELEPHONE (01226) 755446 REG No 5210984	SCALE 1 : 200 / DATE 14/08/09 / DRG No CAD/QA/001	DRAWN AD / REV

DO NOT SCALE DRAWING

ALL DIMENSIONS IN MILLIMETRES

IF IN DOUBT ASK

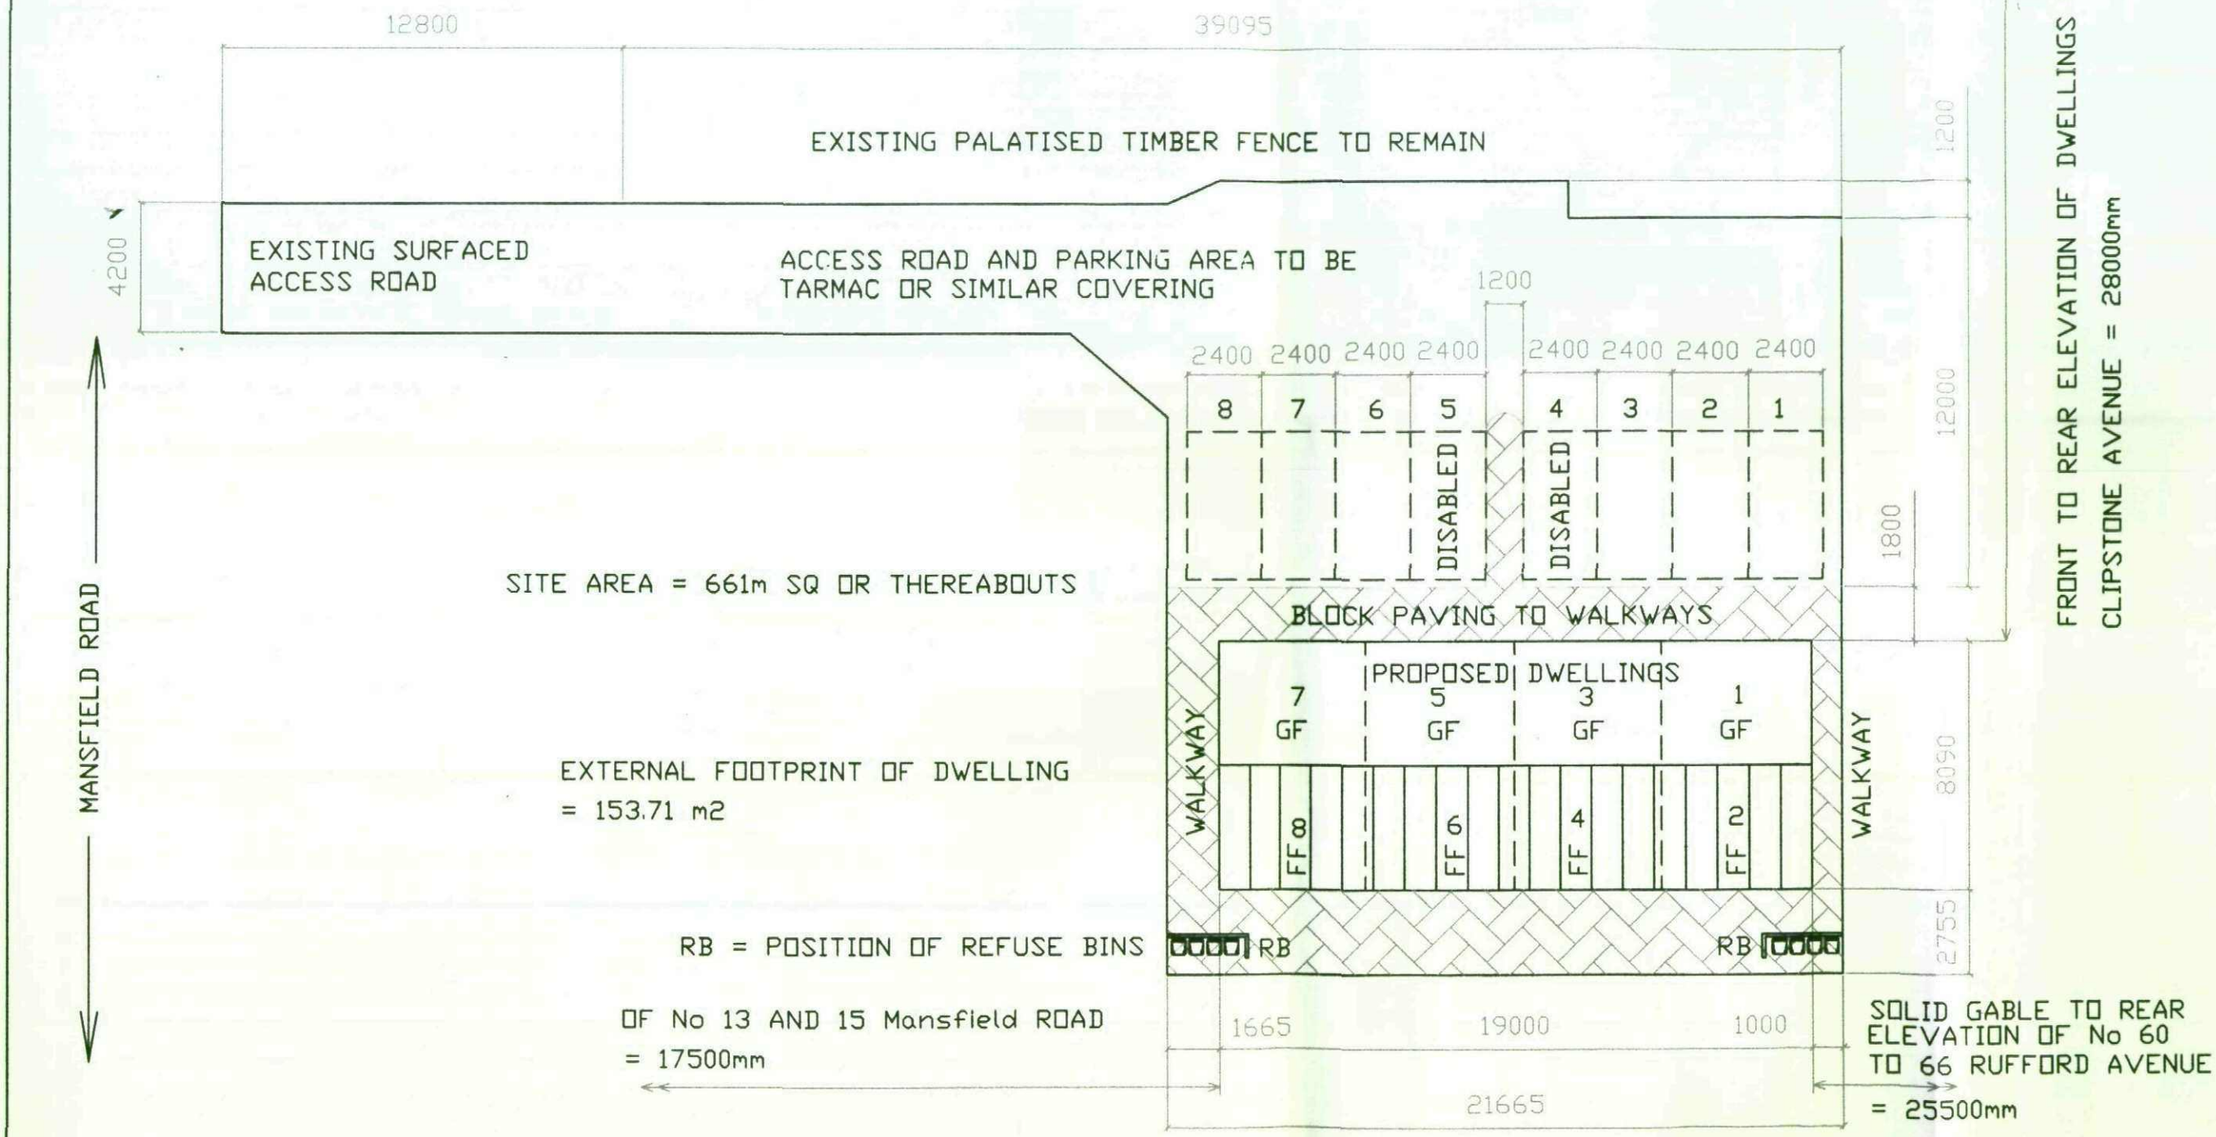

CLIENT MR J ARKWRIGHT 330 DONCASTER ROAD BARNSLEY	TITLE BLOCK PLAN SHOWING PROPOSED SITE LAYOUT OF APARTMENTS AND CAR PARKING BAYS	Quill ARCHTECTURE ©	THIS DRAWING IS COPYRIGHT AND MUST NOT BE USED OR DISCLOSED IN ANY WAY EXCEPT WHERE AUTHORIZED IN WRITING BY QUILL ARCHITECTURE. TELEPHONE (01226) 755446 REG No 5210984	SCALE 1 : 200 / DATE 14/08/09	DRAWN AD / REV DRG No CAD/QA/002