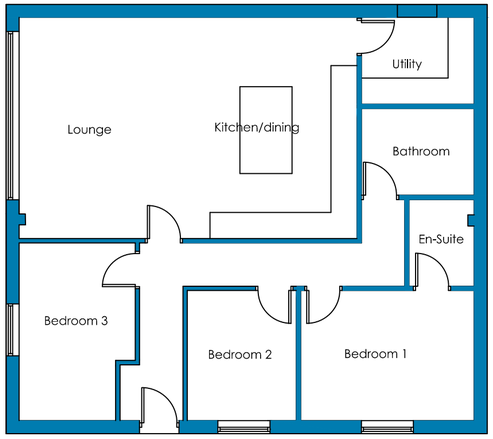

FLOOR PLAN
AS PROPOSED

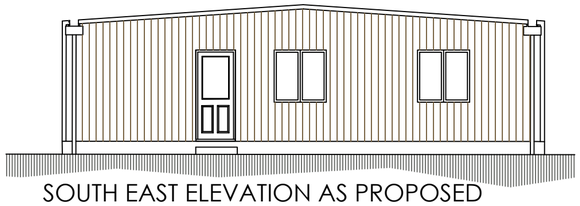

SOUTH EAST ELEVATION AS PROPOSED

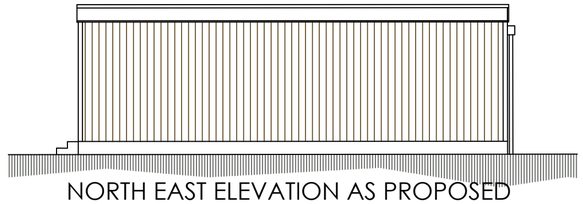

NORTH EAST ELEVATION AS PROPOSED

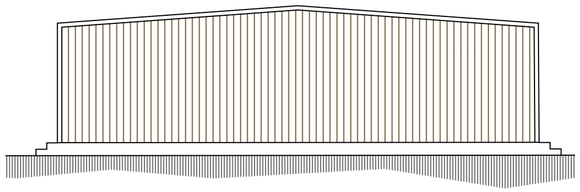

NORTH WEST ELEVATION AS PROPOSED

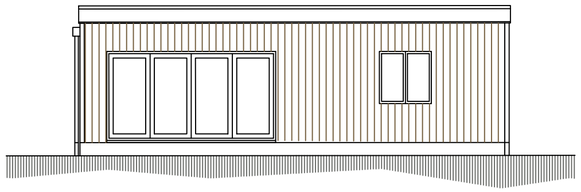

SOUTH WEST ELEVATION AS PROPOSED

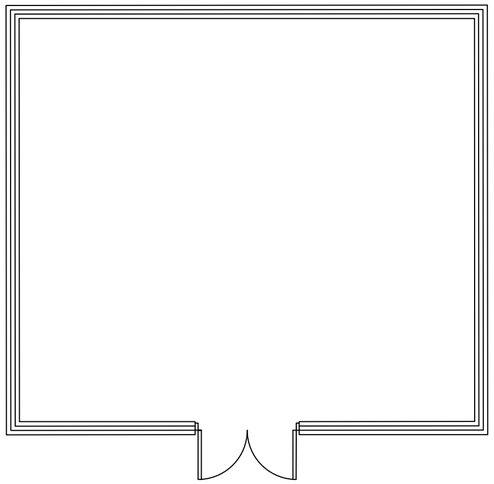

FLOOR PLAN
AS EXISTING

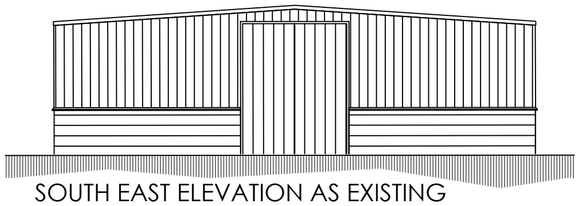

SOUTH EAST ELEVATION AS EXISTING

NORTH EAST ELEVATION AS EXISTING

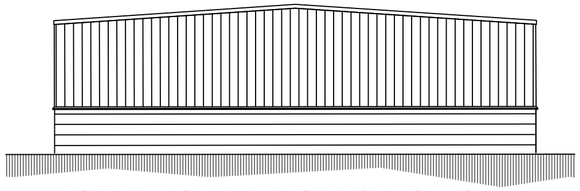

NORTH WEST ELEVATION AS EXISTING

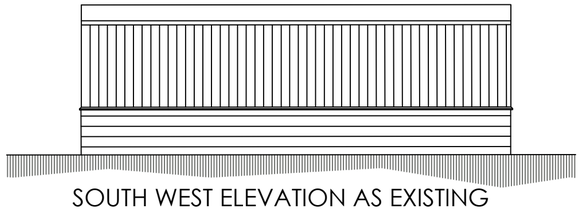

SOUTH WEST ELEVATION AS EXISTING

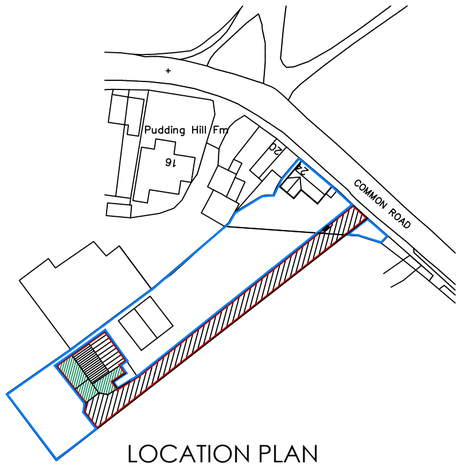

LOCATION PLAN
scale 1:1250

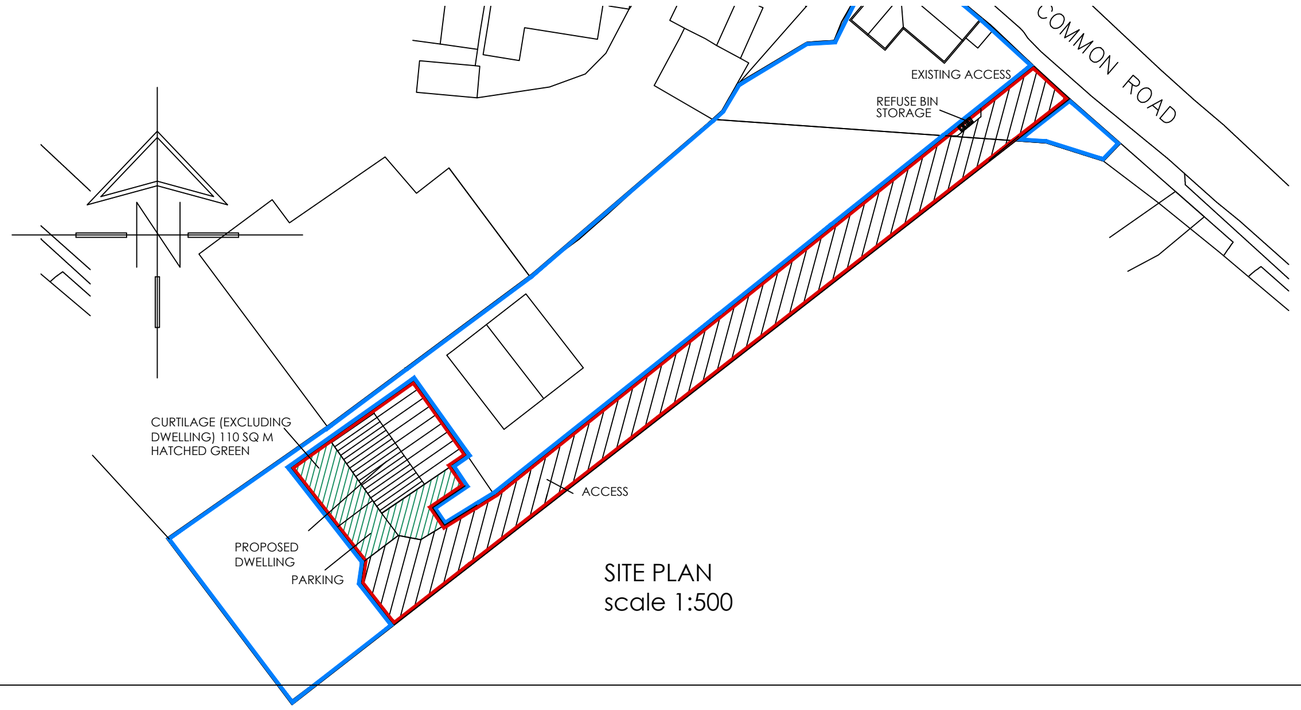

SITE PLAN
scale 1:500

White Agus PARTNERSHIP
ARCHITECTURAL SERVICES
OFFICE ONE
34 VICTORIA ROAD
BARNSLEY.
S70 2BU
Phone: 01226 208482
Email: info@whiteaguspartnership.co.uk
Web: www.whiteaguspartnership.co.uk

Project. BARN CONVERSION, LAND AT REAR OF 24 COMMON ROAD, BRIERLEY BARNSLEY	Client. MR. D. CONNOR
Drawing Title. PLANS AND ELEVATIONS	Date. DEC 2021 / Scale. 1:100 @ A2 / Ref. 21-101 / Dwg. No. 01 / Rev. B

Date	Suffix	Description	Date	Suffix	Description
03-12-21	A	RED LINE REVISED			
18-01-22	B	LAYOUT AMENDED			