


SITE/BLOCK PLAN 1:500

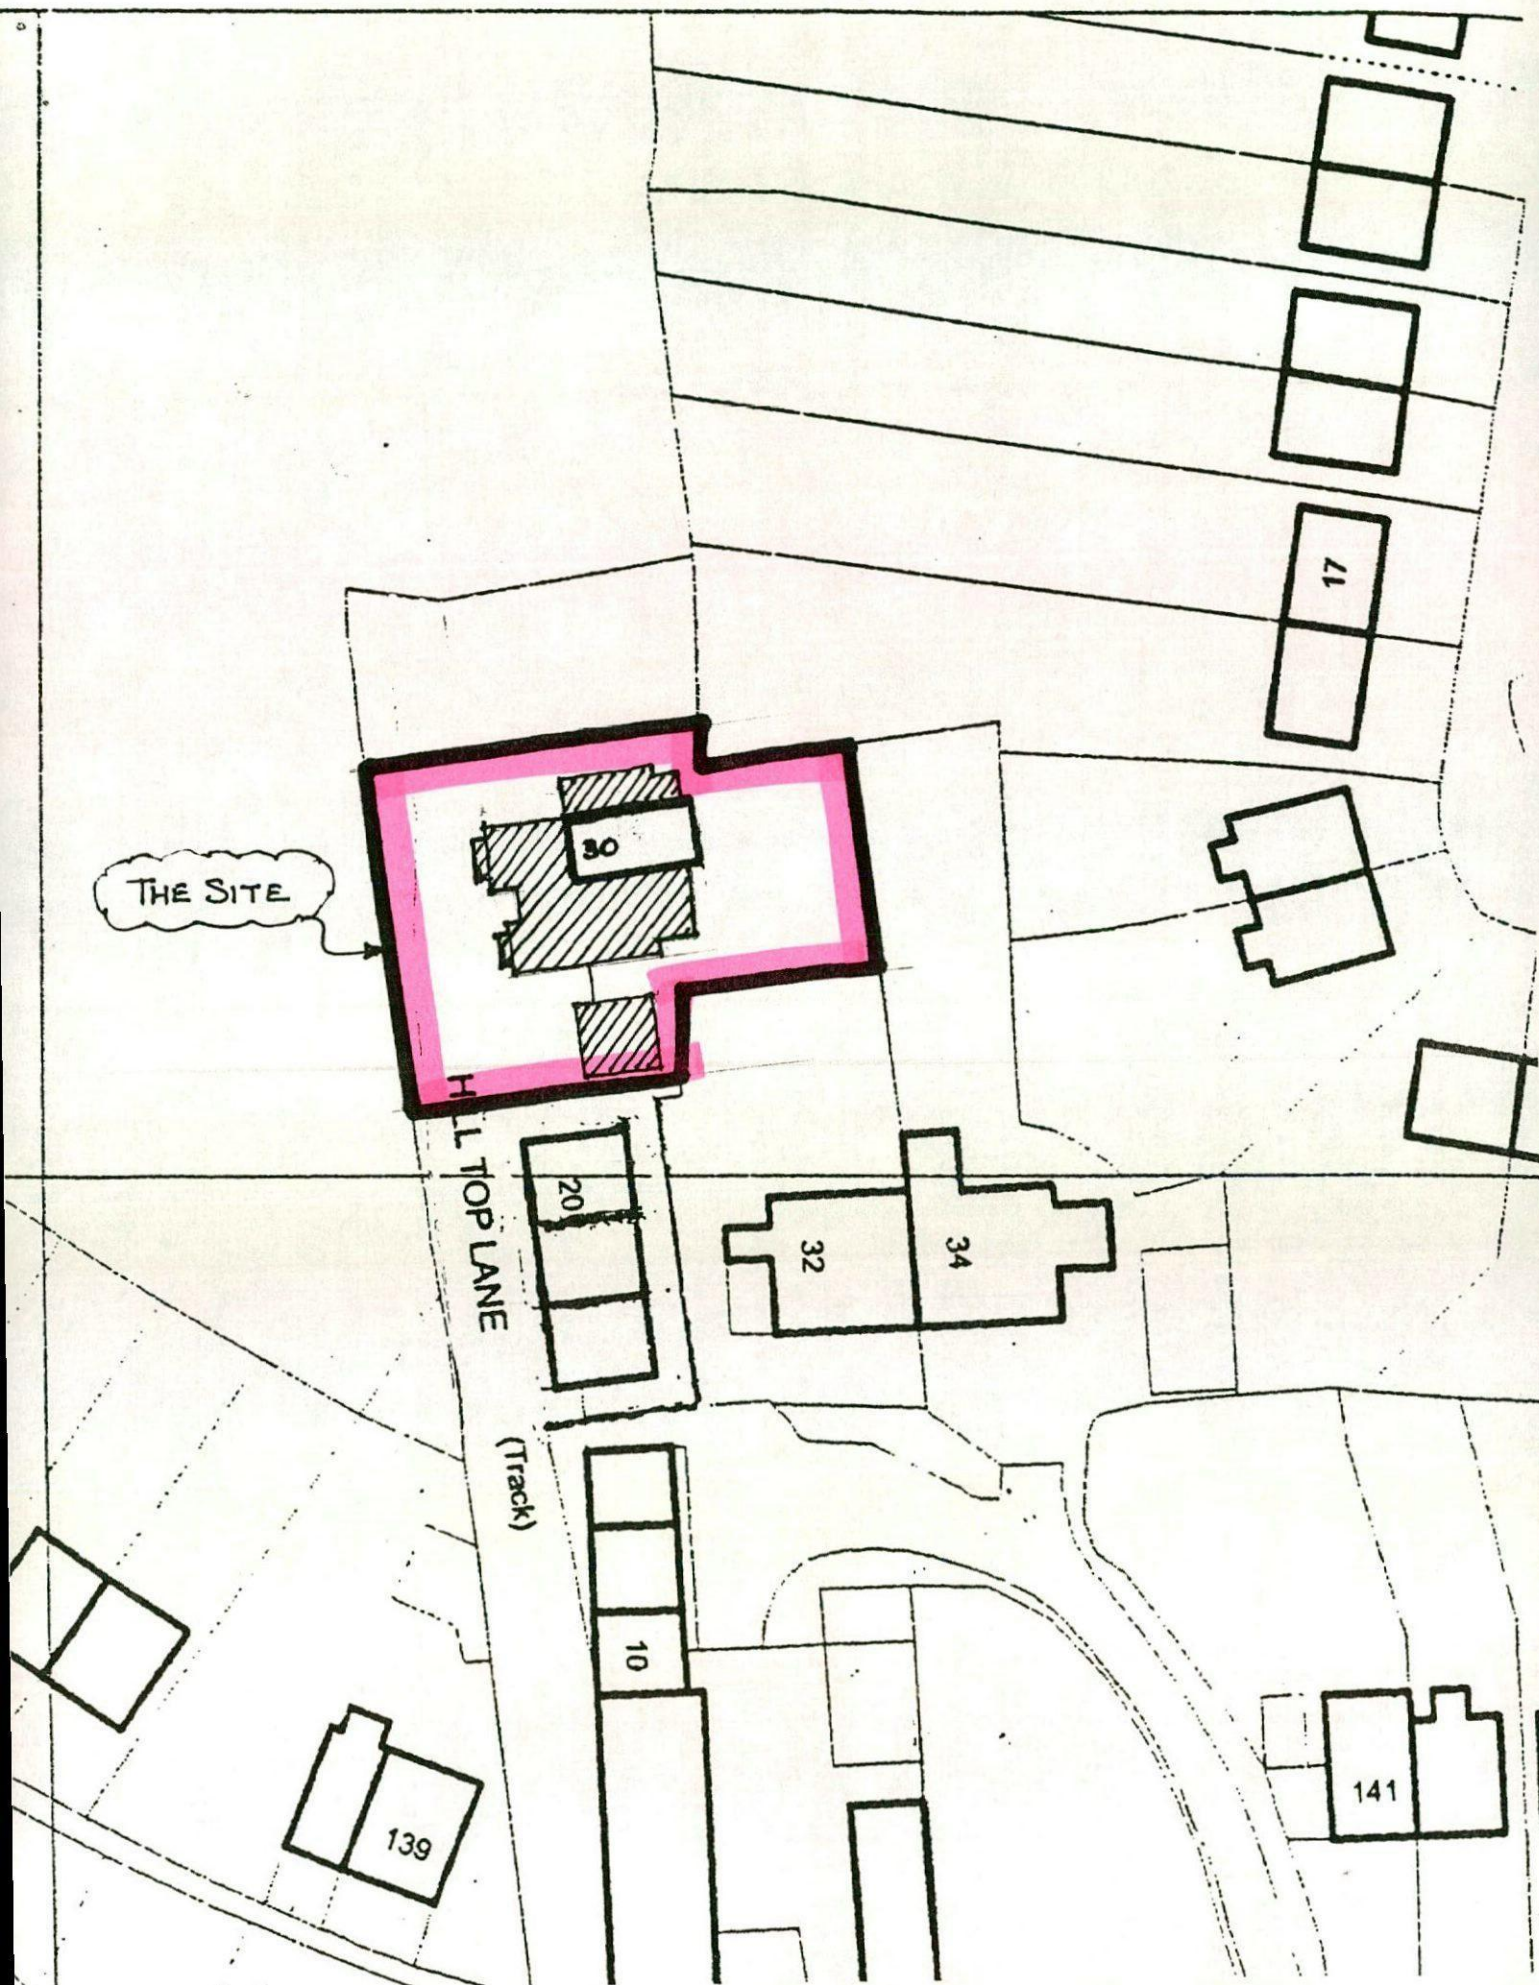



Ordnance Survey

© Crown Copyright 2009. All rights reserved. Licence number 100020449. Plotted Scale - 1:1250

Peter Dimberline Ltd