
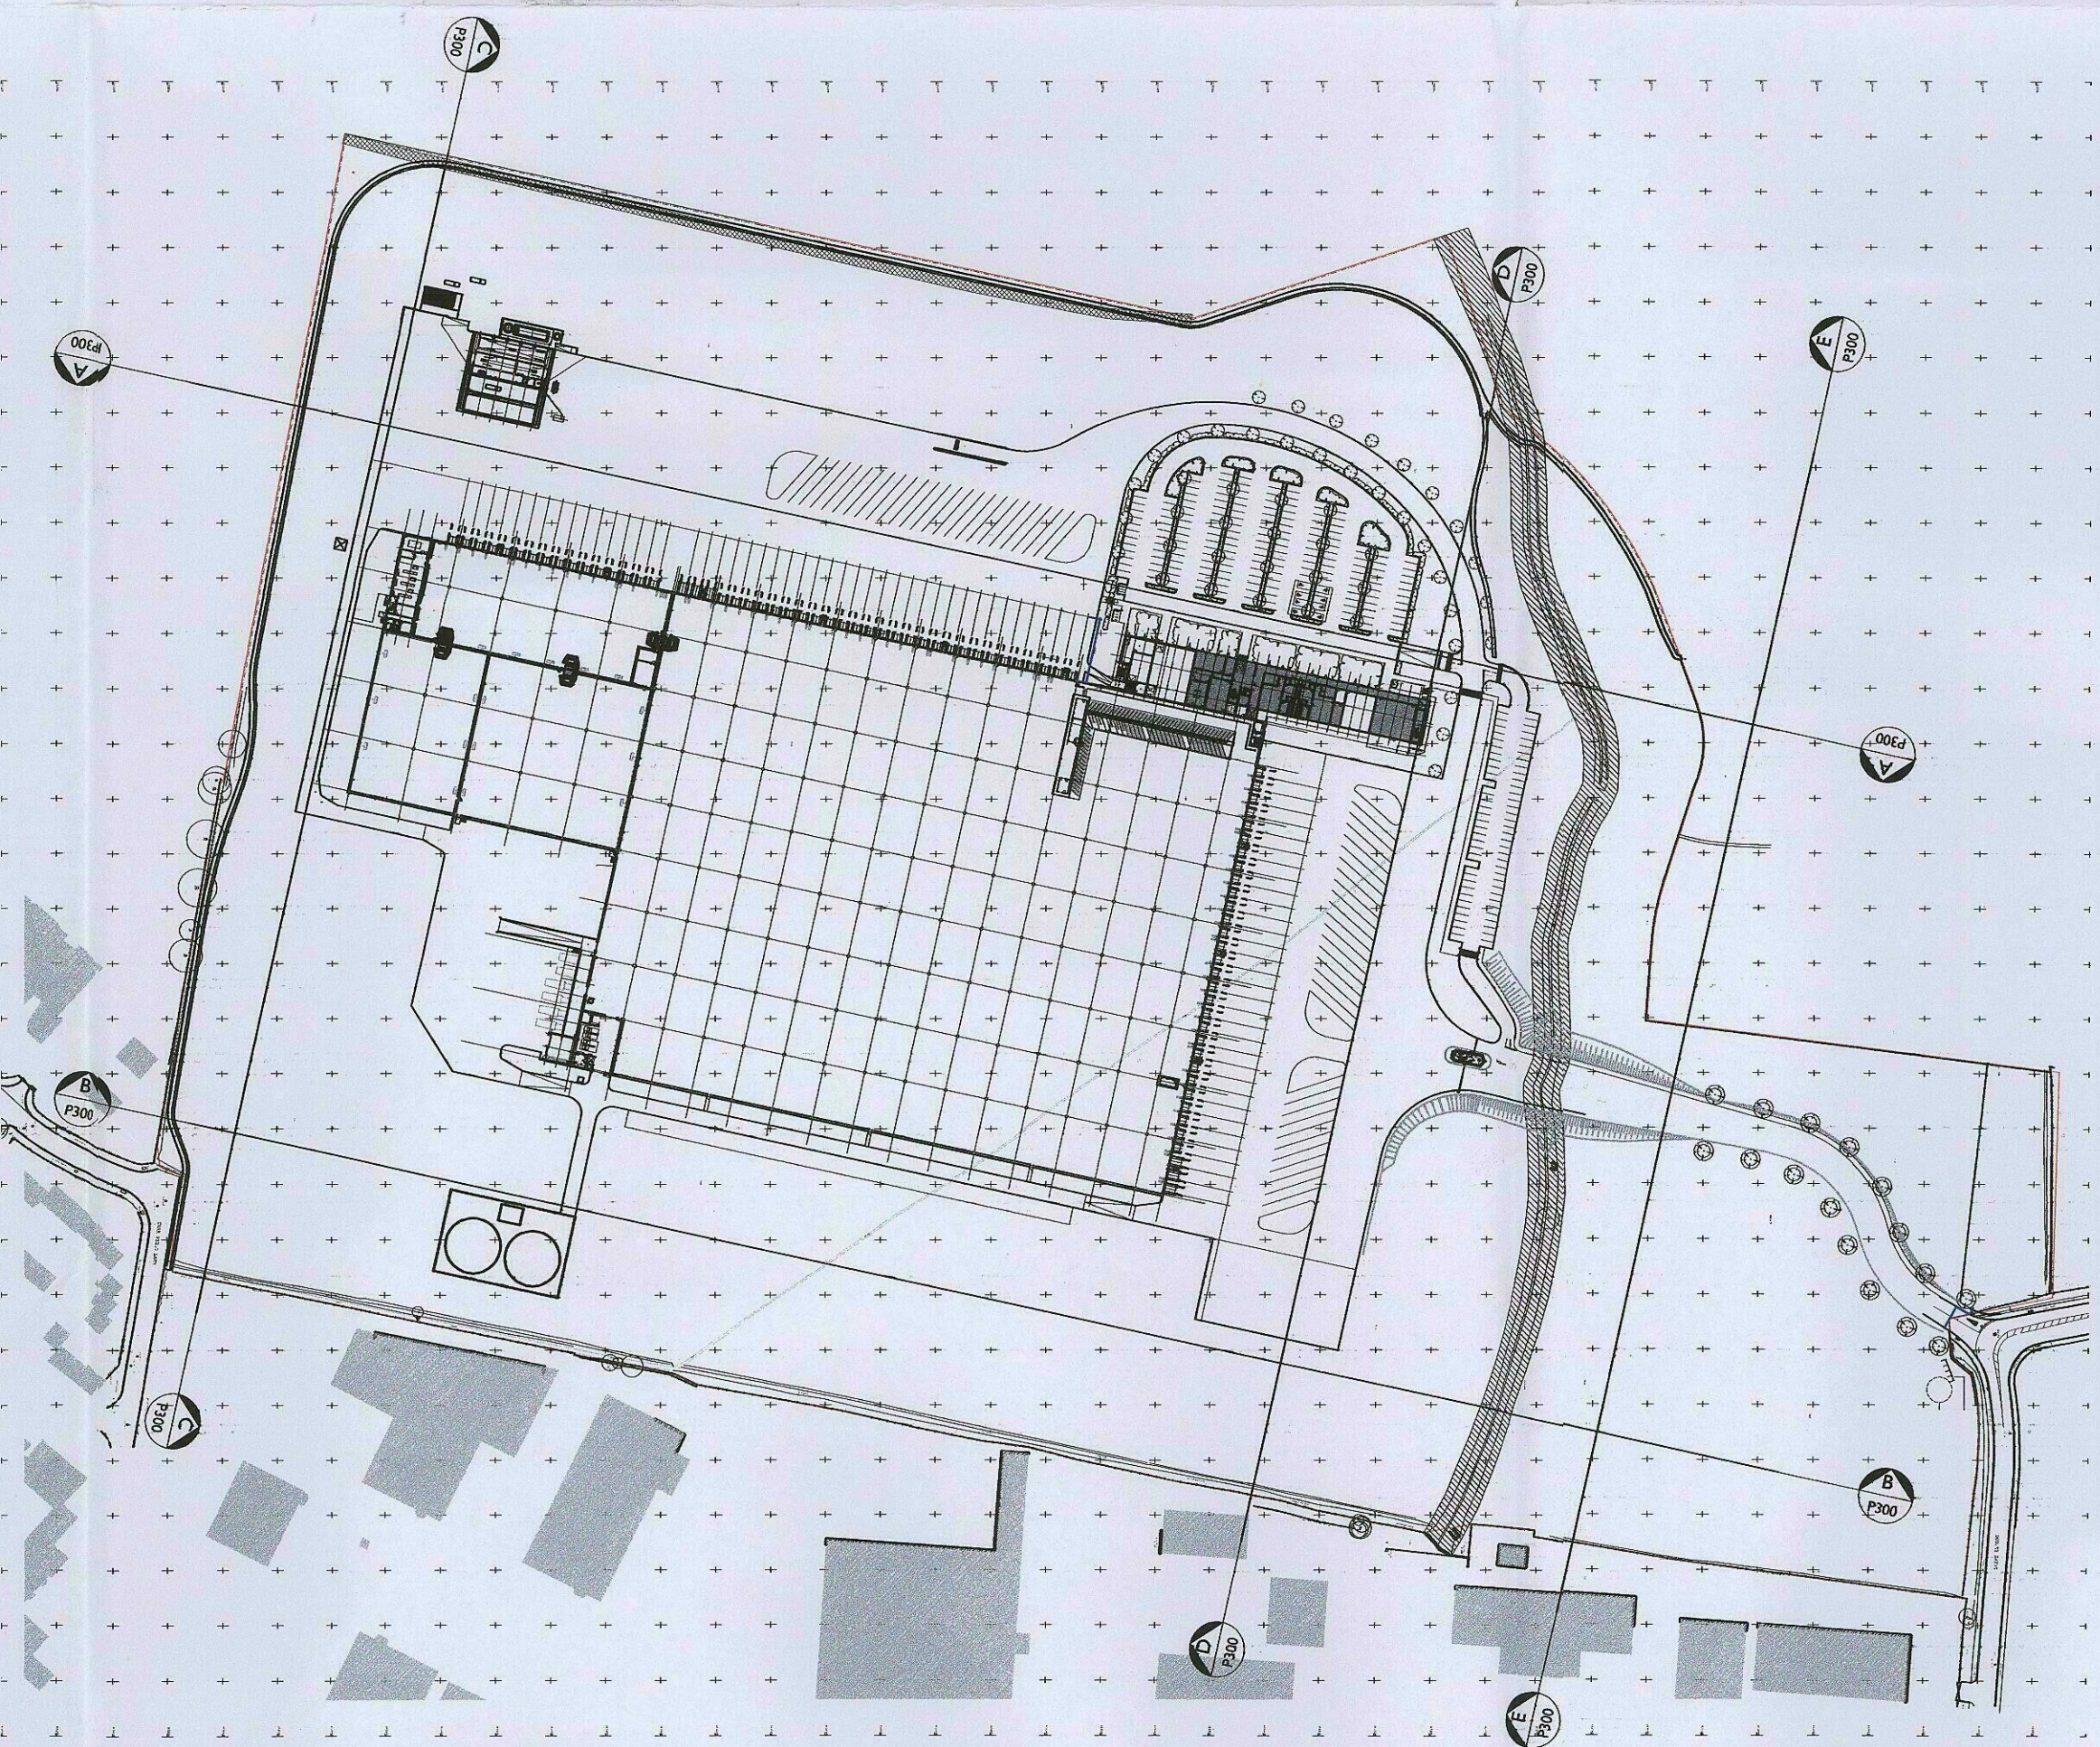
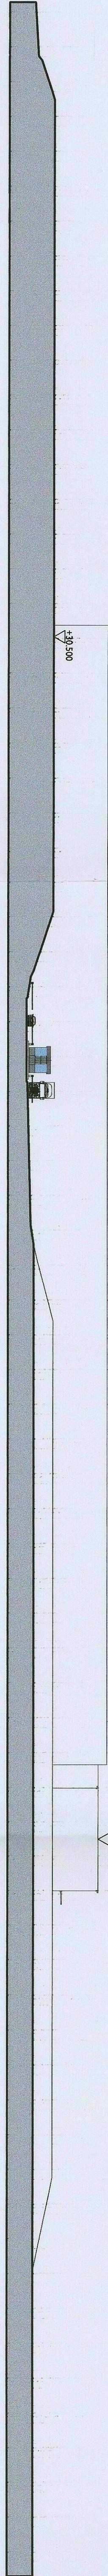
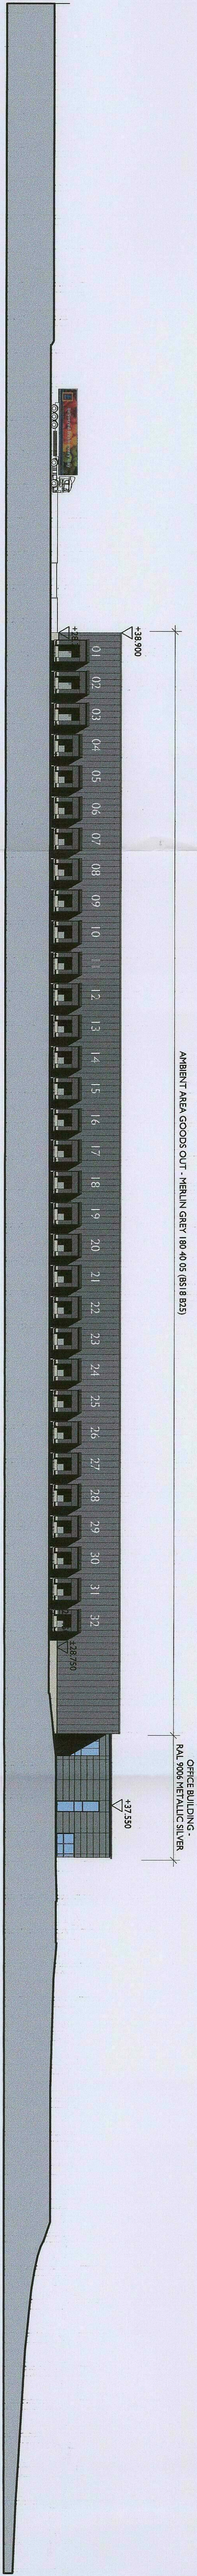
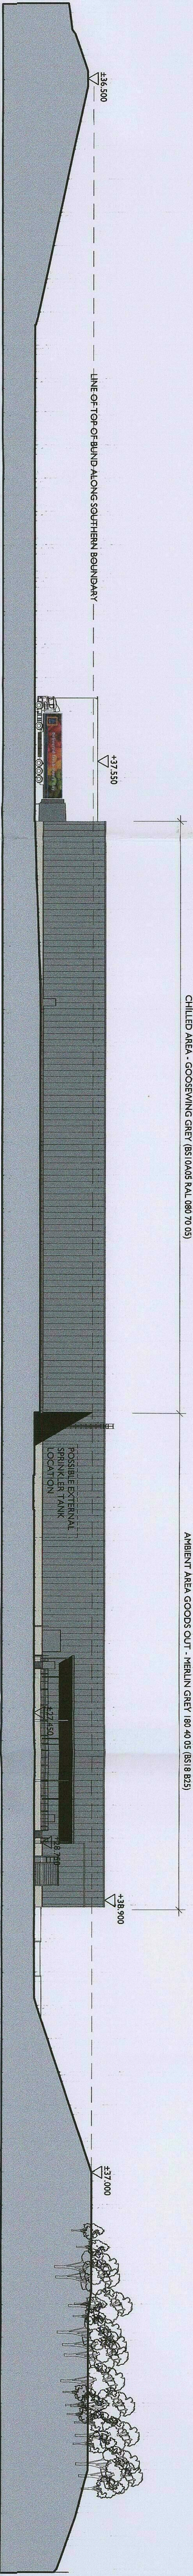
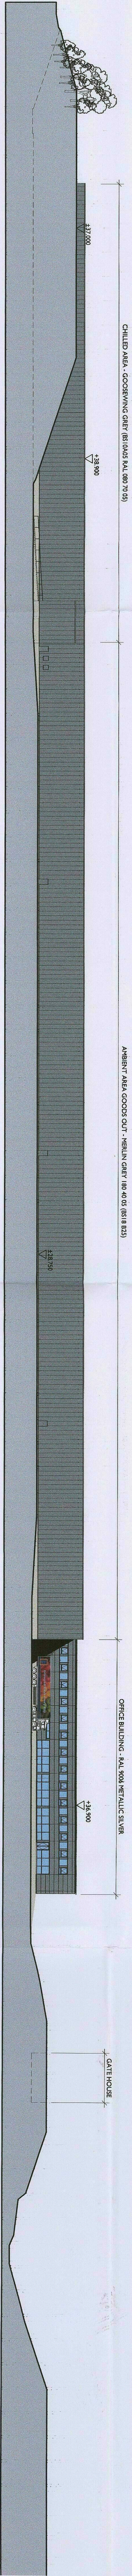


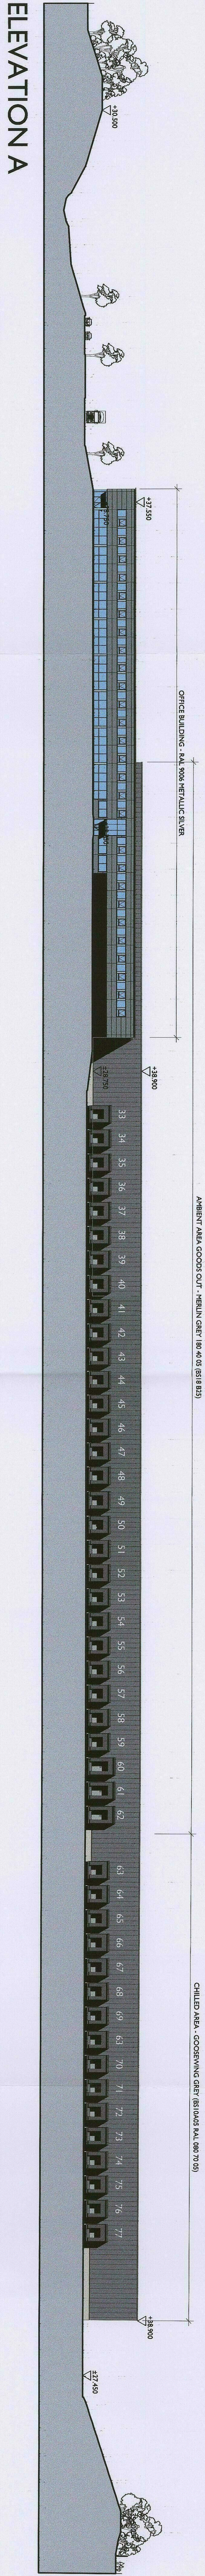

Dalkin Scotton Partnership
Architects Limited
PLANNING ISSUE

Rev	Description	Date	By	Check
1	Issue for client comment	10/12/12	DN	SB
2	Issue for client comment	10/12/12	DN	SB

DALKIN SCOTTON PARTNERSHIP
ARCHITECTS LIMITED
305 FORT TOLLOP FORT PARKWAY BIRMINGHAM B34 4YD
TEL: 0121 743 1943
FAX: 0121 743 1944
www.dskparchitects.com

CLIENT: ALDI STORES LTD.
PROJECT: GOLDTHORPE INDUSTRIAL ESTATE
COMMERCIAL ROAD, GOLDTHORPE
REGIONAL DISTRIBUTION CENTRE
ELEVATIONS
DATE: 25/07/12 SCALE: 1:500 @ A0 DRAWN: DPN CHECKED: SB
DWG NO: Y11A25-01-P300 REGION: C NORTH